


- [illegible]

Birmingham Airport - Plan 1B

- Injunction
- Third Party Areas
- Part Third Party Areas
- BHX Northern Landing Lights
- BHX Southern Landing Lights
- BHX Air Rail Link and Plaform

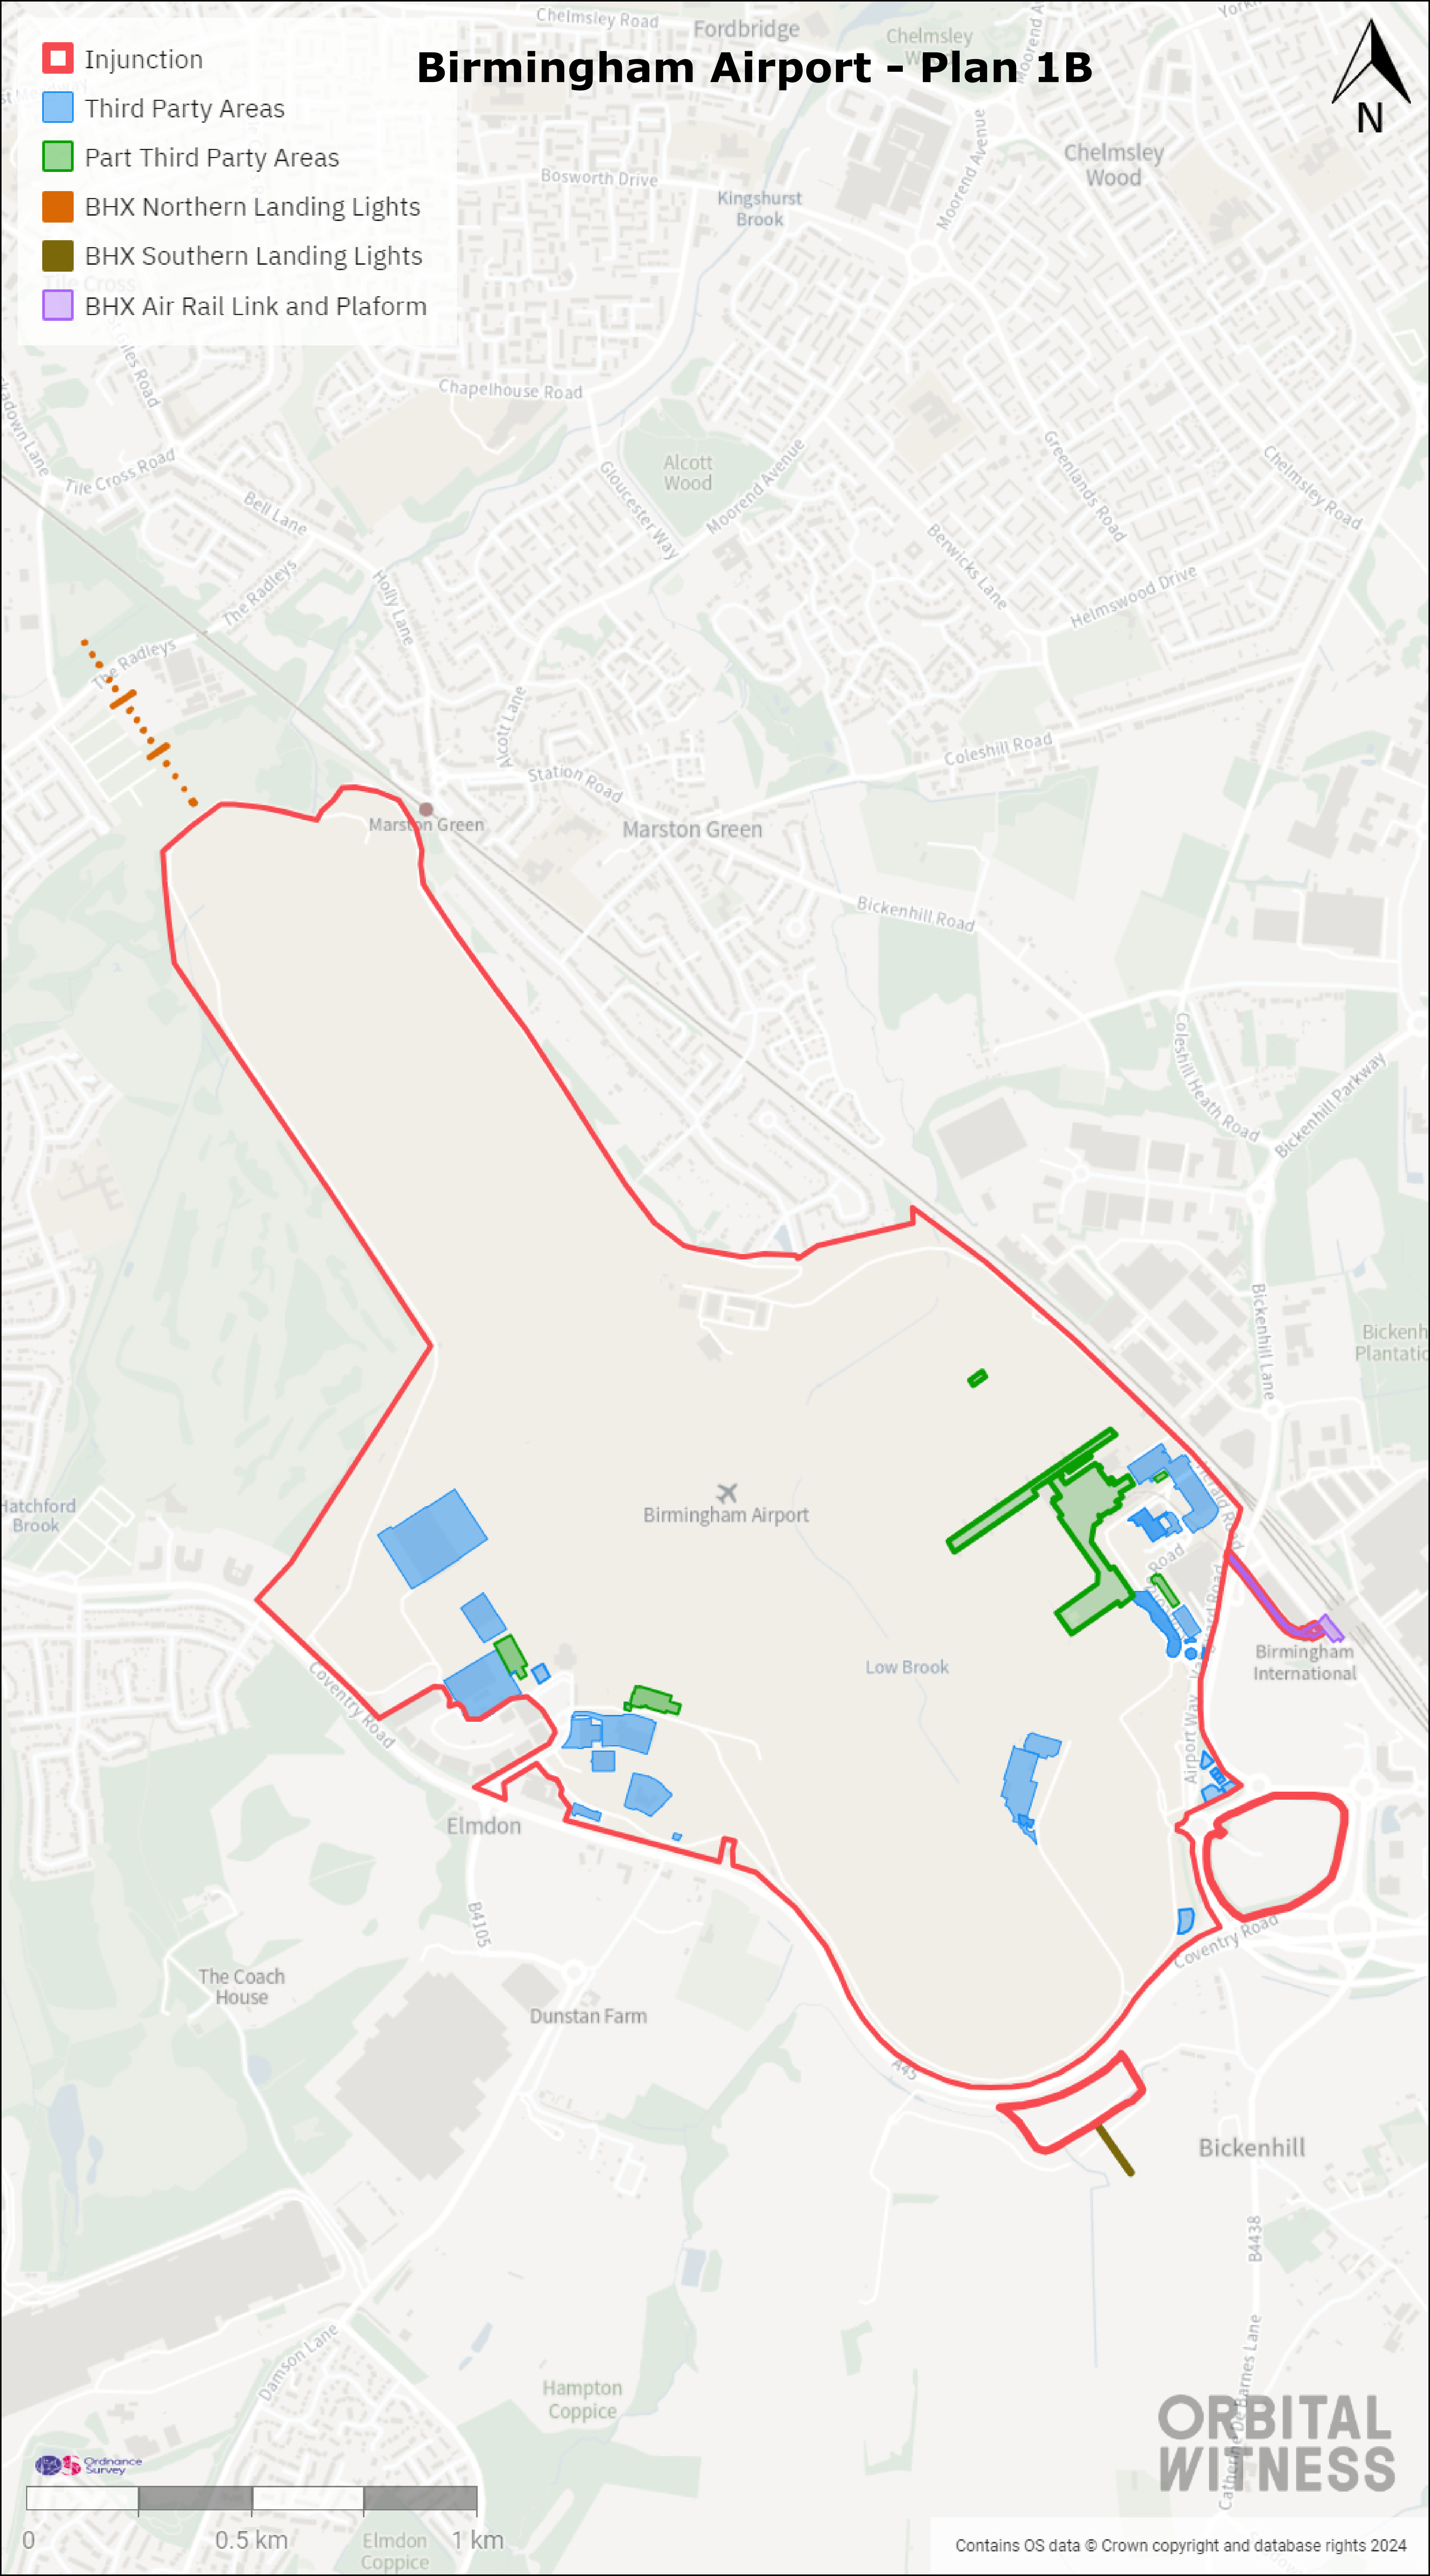

Liverpool Airport - Plan 2A



- CH384543
- CH384582
- CH418034
- CH577106
- CH577117
- CH596568
- MS294425
- MS297001
- MS307564
- MS321998
- MS402558
- MS436566
- MS447440
- MS517785

ORBITAL
WITNESS

-  Injunction
-  Third Party Areas
-  Part Third Party Areas
-  LJLA Western Landing Lights
-  LJLA Eastern Landing Lights
-  Public Highways

Liverpool Airport - Plan 2B




ORBITAL
WITNESS

Bristol Airport - Plan 3A



- ST371655
- ST180919
- ST351064
- ST337957
- ST355226
- ST355723
- ST358635
- ST358637
- ST359557
- ST370506
- ST370508
- ST283749
- ST331855

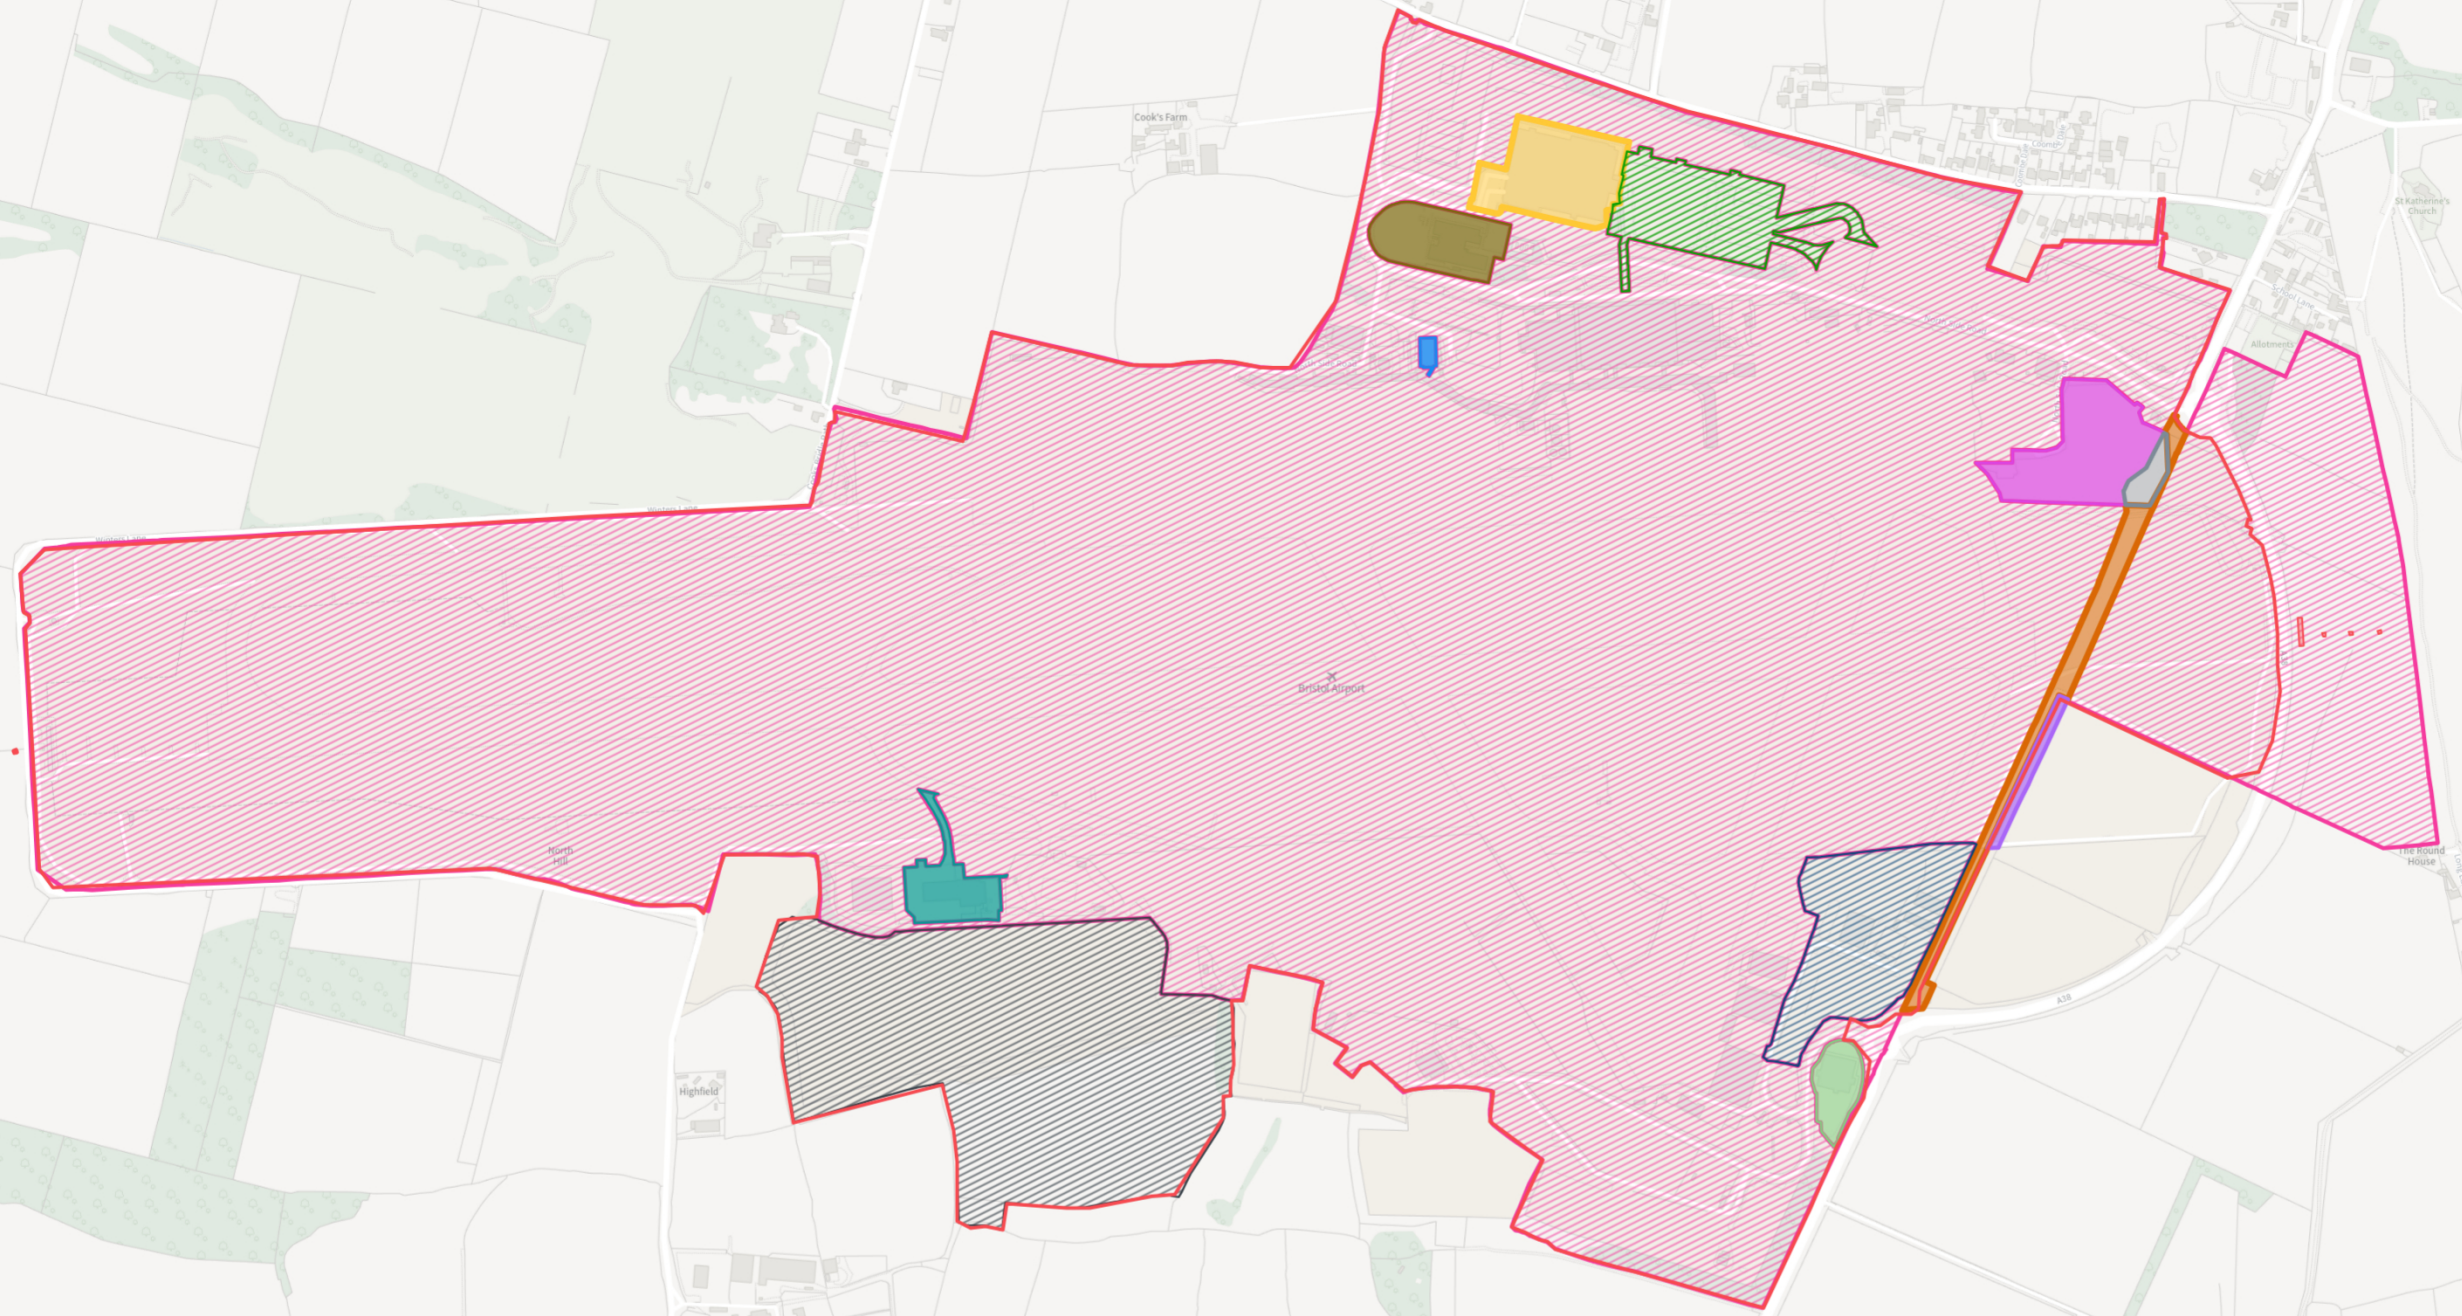

ORBITAL
WITNESS


-  Injunction
-  Third Party Areas
-  Part Third Party Areas
-  BRS Western Landing Lights
-  BRS Eastern Landing Lights

Bristol Airport - Plan 3B




ORBITAL
WITNESS

Bristol Airport **Terminal Basement** - Plan 3C

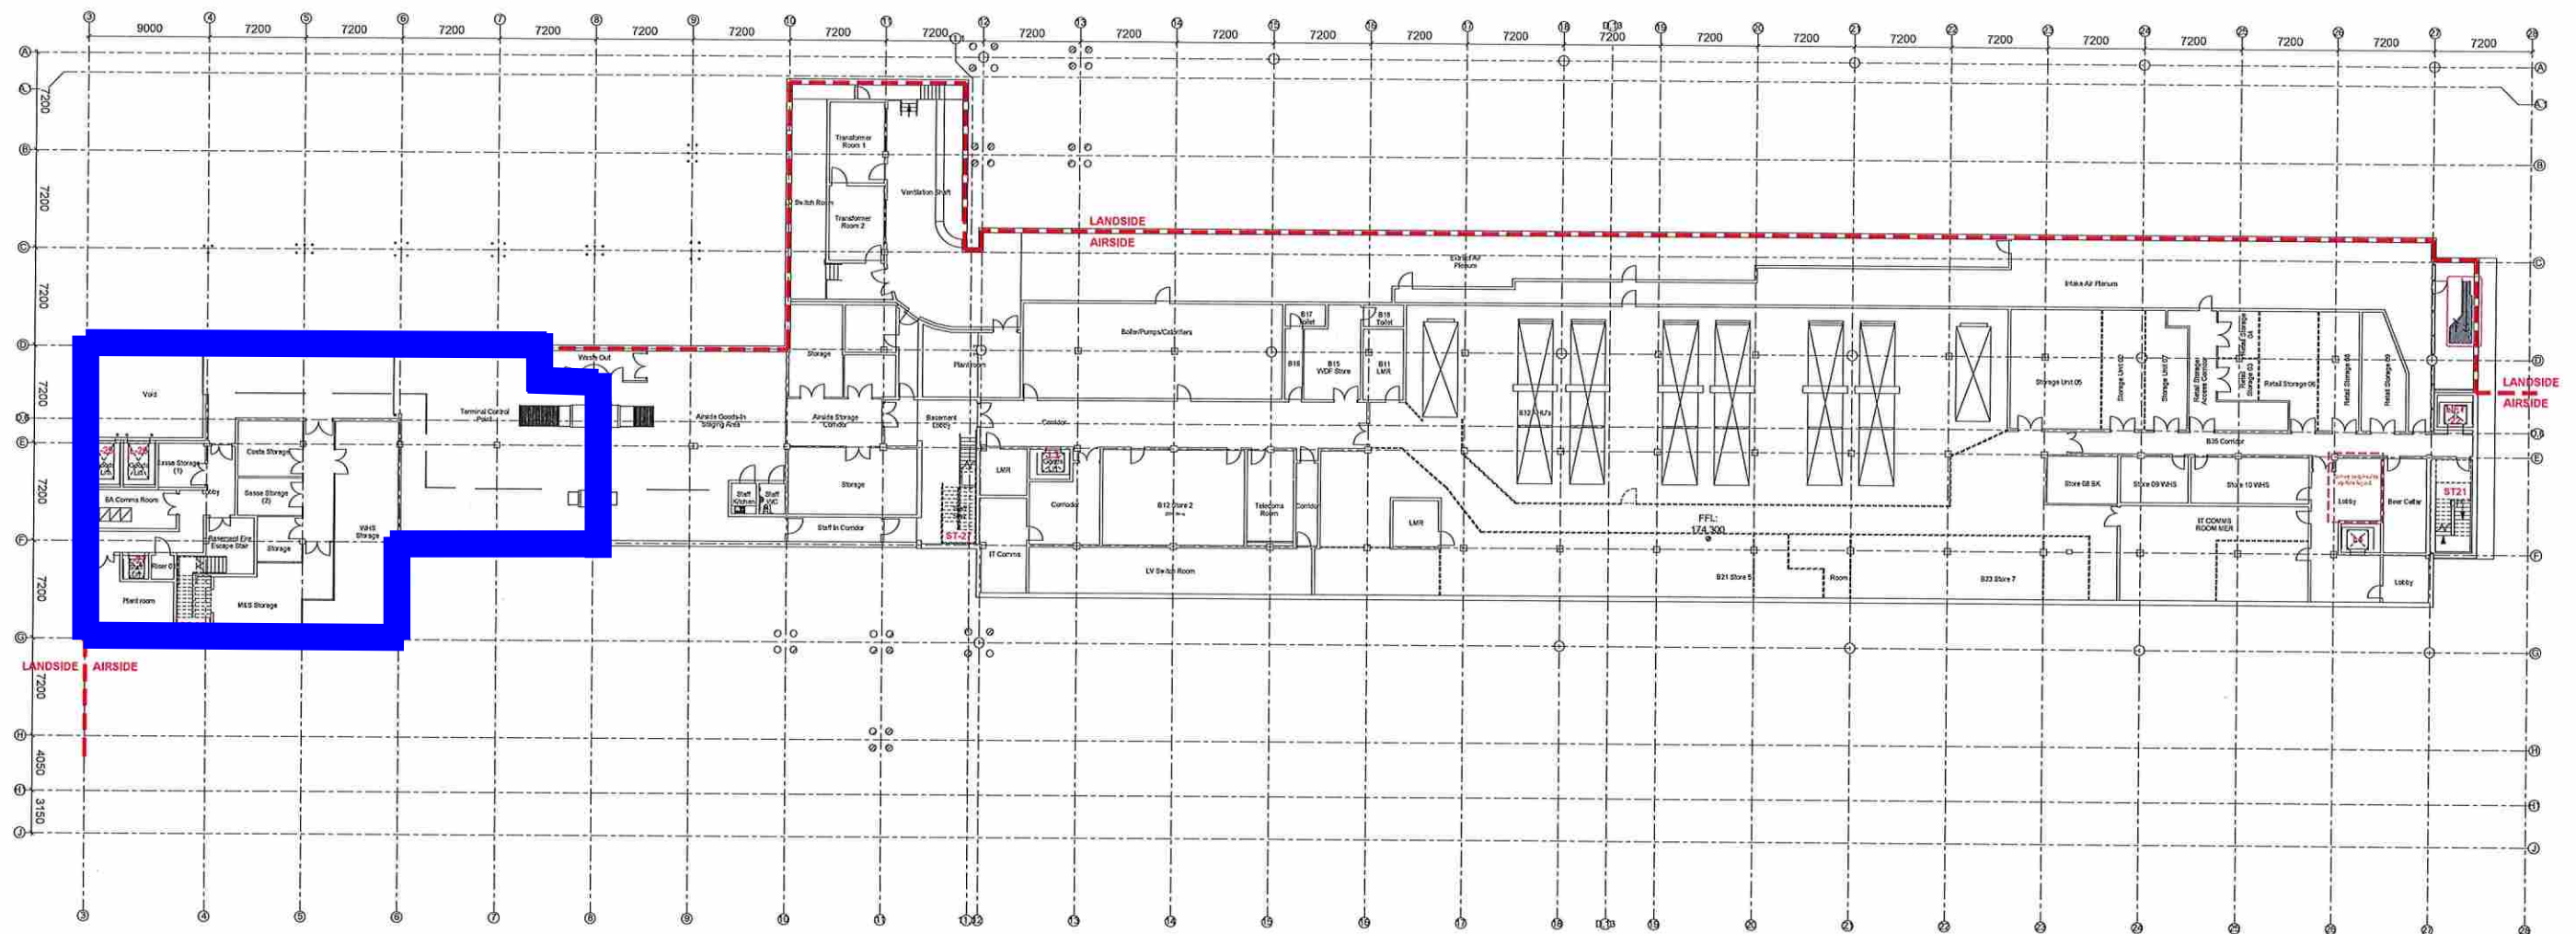


											
								www.amp-arch.co.uk			
								Date: 13/05/2021		Client: BRISTOL AIRPORT	
								Drawn by: EH		Project Name: BRISTOL AIRPORT CURRENT DRAWINGS	
19 13.05.21 Various updates		EH EH		Scale: 1:250		Page: A0		Drawing Title: TERMINAL - EXISTING BASEMENT FLOOR PLAN		Revision: 19	
Rev No: Date: Amendment:		Drawn by: Checked by:		Scale:		Page:		Drawing No: 11-600 - S2-202		Revision: 19	
© AMP Architecture Ltd. All rights reserved.											

Bristol Airport Terminal **Mezzanine** - Plan 3D

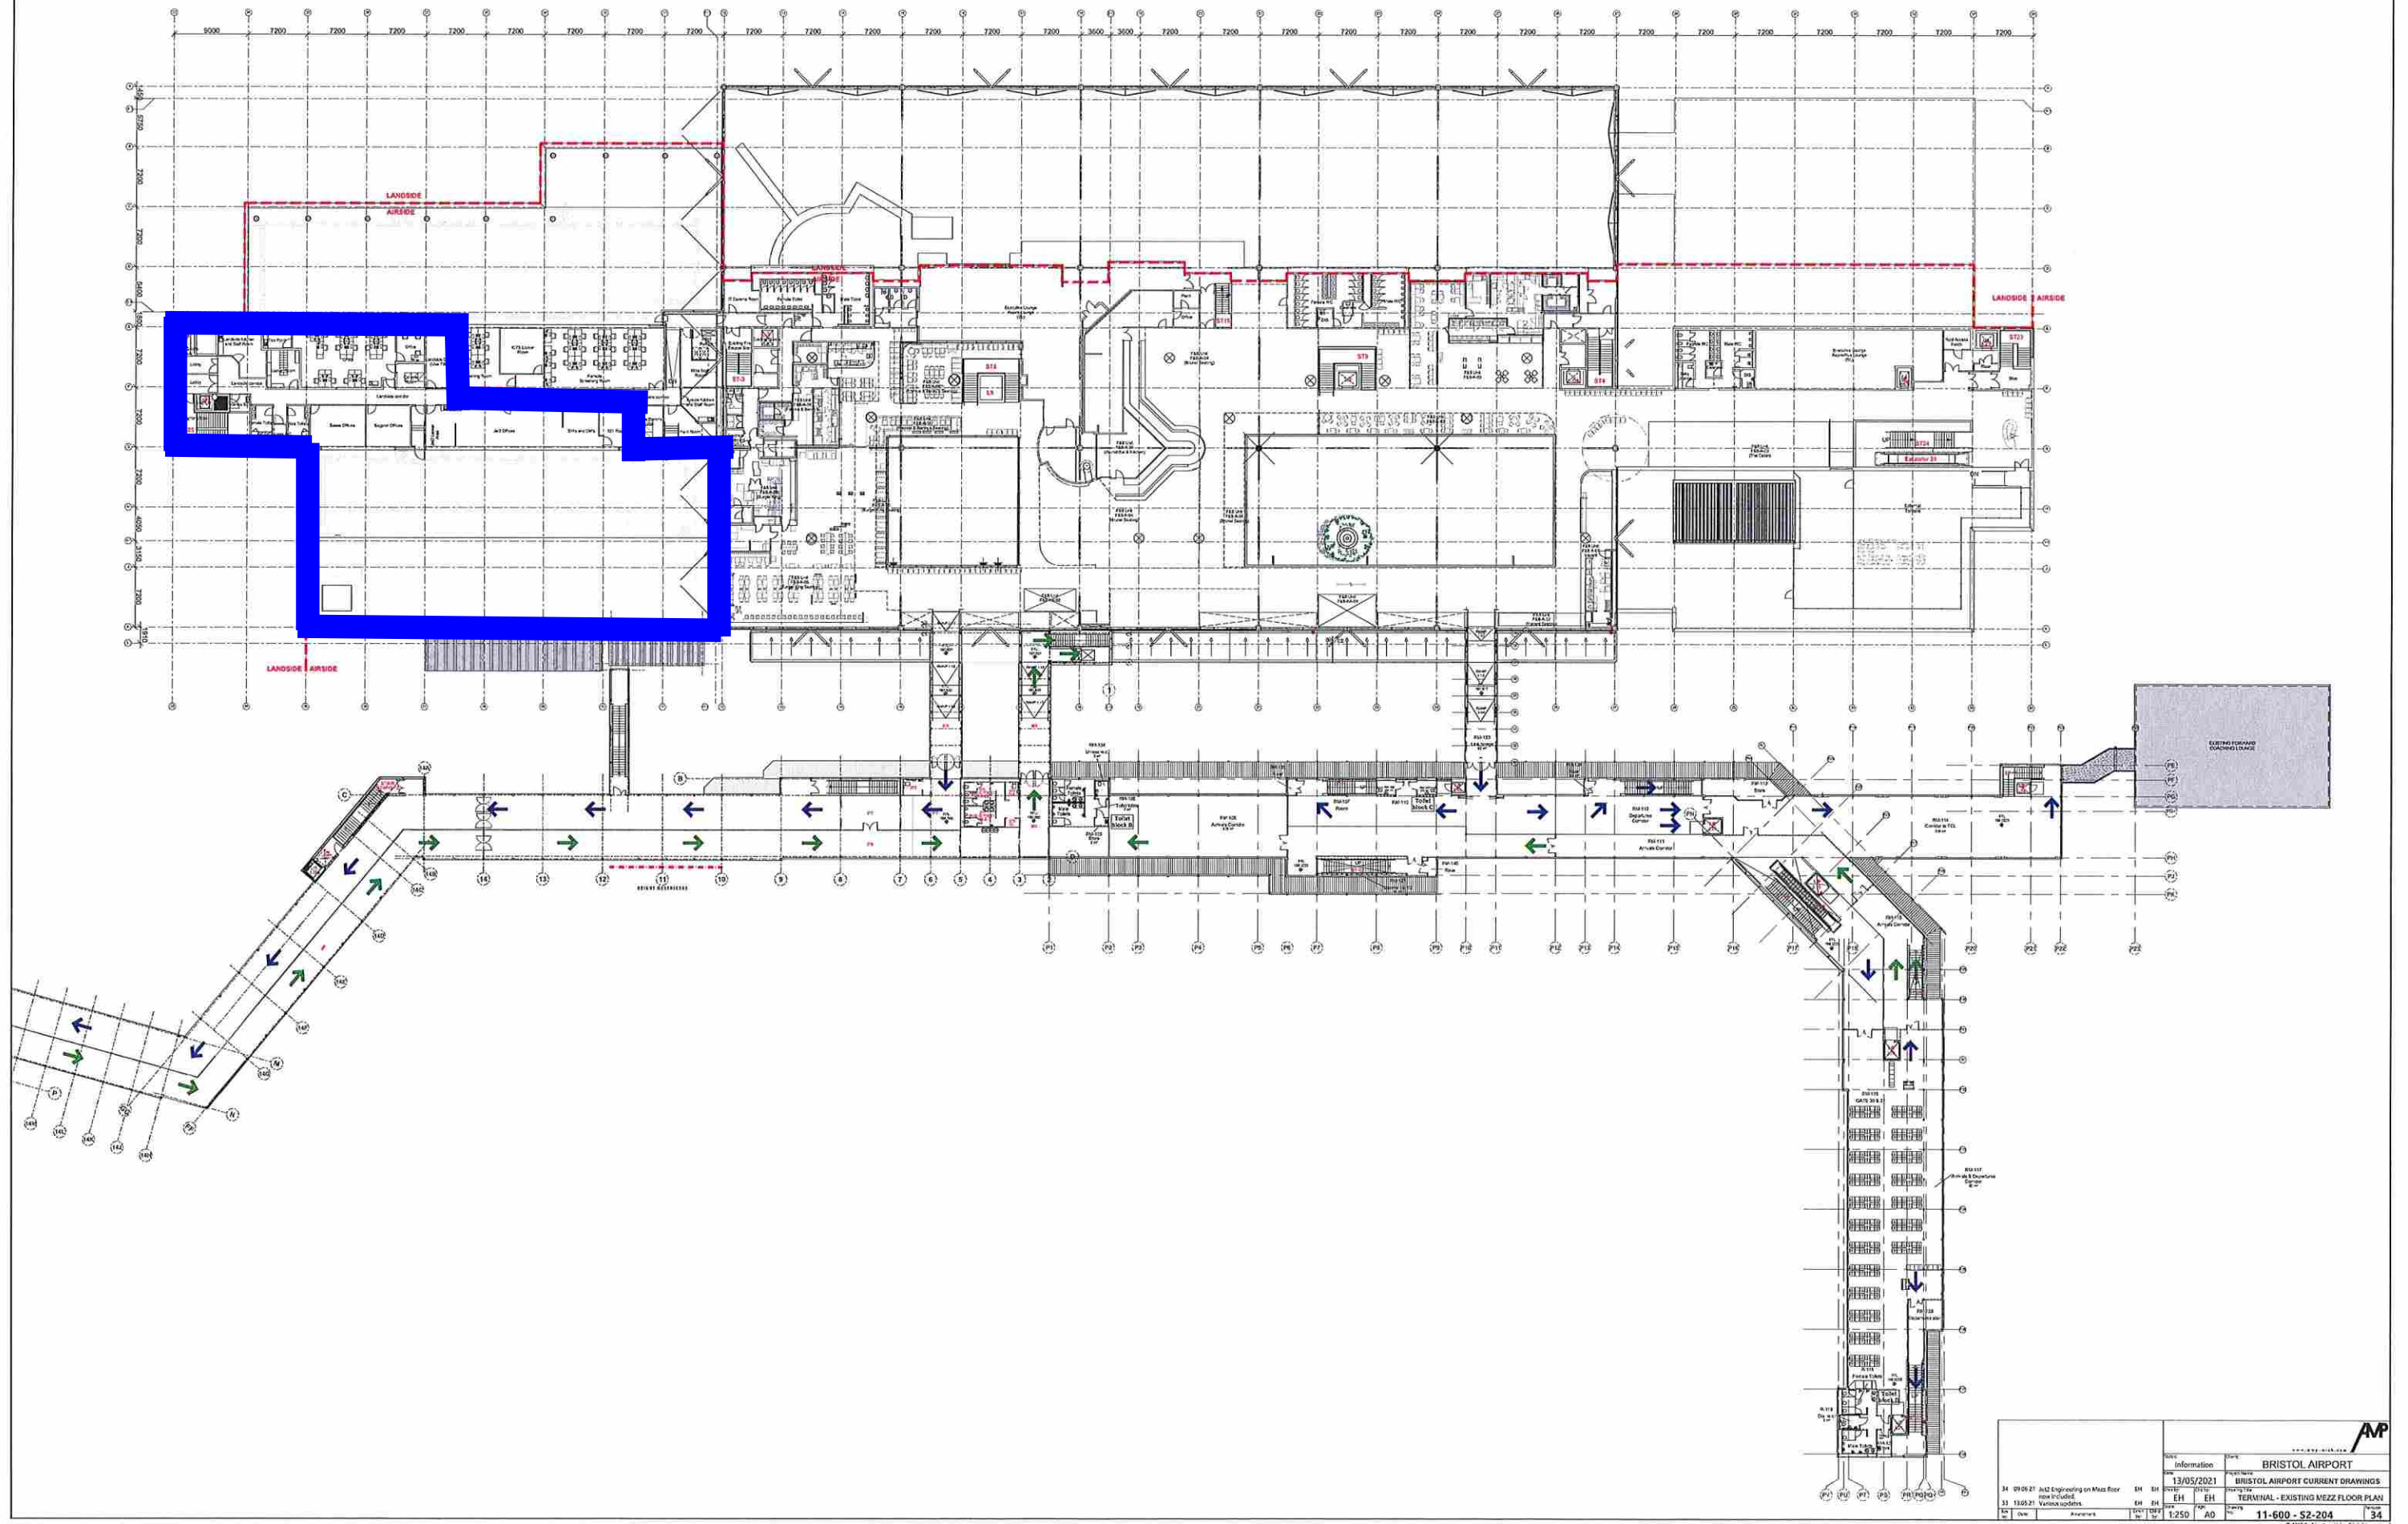


Bristol Airport Northside House - Plan 3E

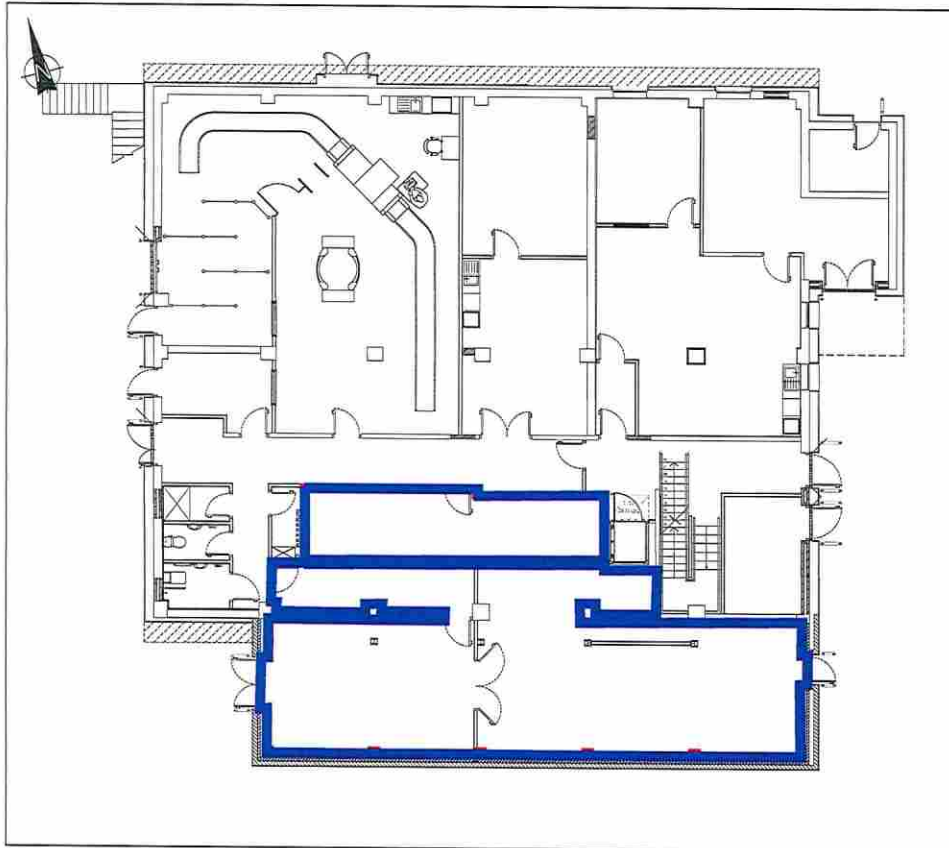


LEASE PLAN - NSH GROUND FLOOR LEVEL

Scale 1:250

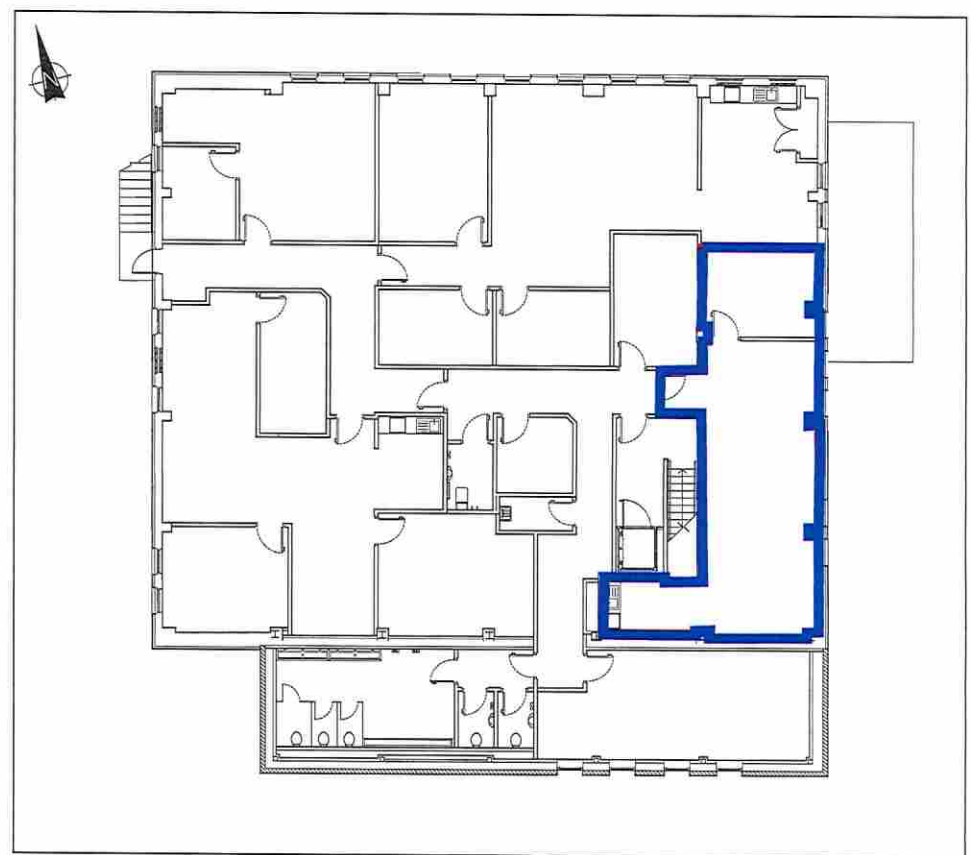

LEASE PLAN - NSH FIRST FLOOR LEVEL

Scale 1:250

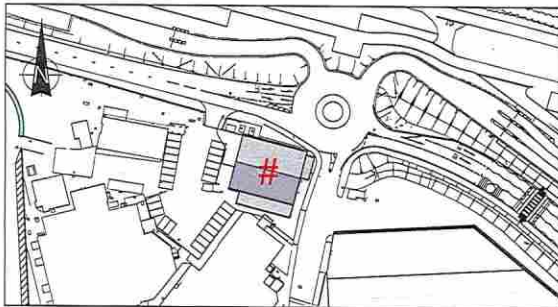

SITE REFERENCE PLAN


Scale 1:2500

KEY

-  DENOTES LEASE DEMISE
TOTAL DEMISE AREA: **195.5m²**
-  DENOTES NORTHSIDE HOUSE (NSH) LOCATION


Rev no:	Date:	Amendment:	Drwn by:	Chk'd by:	Status:	Information	TODD ARCHITECTS 2ND FLOOR TITANIC HOUSE, 6 QUEENS ROAD, BELFAST BT3 9DT, T +44 (0) 28 9024 5587, E INFO@TODDARCH.CO.UK	Client:	BRISTOL AIRPORT
					Date:	30/04/2019	Project Name:	NORTHSIDE HOUSE REFURB	
					Dwn by:	MM	Ckd by:	Drawing Title:	SR TECHNICS
					Scale:	PAGE	Drawing No:	18034 - LE2-01	Revision:
						A4			0

Bristol Airport Northside House - Plan 3F

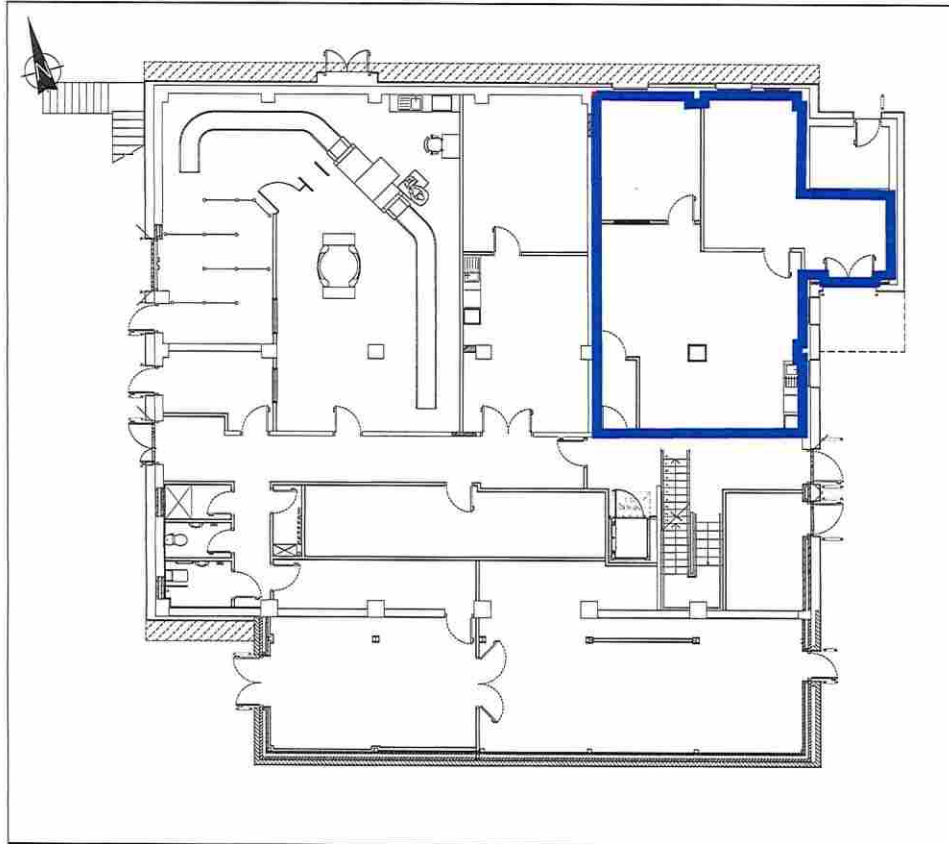

LEASE PLAN - NSH GROUND FLOOR LEVEL

Scale 1:250

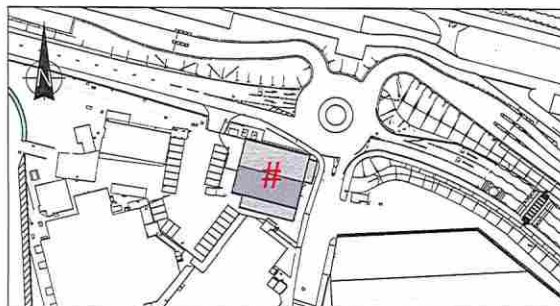

SITE REFERENCE PLAN


Scale 1:2500

KEY

- DENOTES LEASE DEMISE
TOTAL DEMISE AREA: **91.7m²**
- # DENOTES NORTHSIDE HOUSE (NSH) LOCATION


Rev no:	Date:	Amendment:	Drwn by:	Chk'd by:	Status:	TODD ARCHITECTS 2ND FLOOR TITANIC HOUSE, 6 QUEENS ROAD, BELFAST BT3 9DT, T +44 (0) 28 9024 5587, E INFO@TODDARCH.CO.UK		TODD	
					INFORMATION	Client:		BRISTOL AIRPORT	
					Date:	30/04/2019		Project Name:	
						MM		EH	
					Scale:	VARIES		Page:	
						A4		Drawing Title:	
						TUI		Drawing No:	
						18034 - LE2-03		Revision:	
						0			

Bristol Airport Northside House - Plan 3G

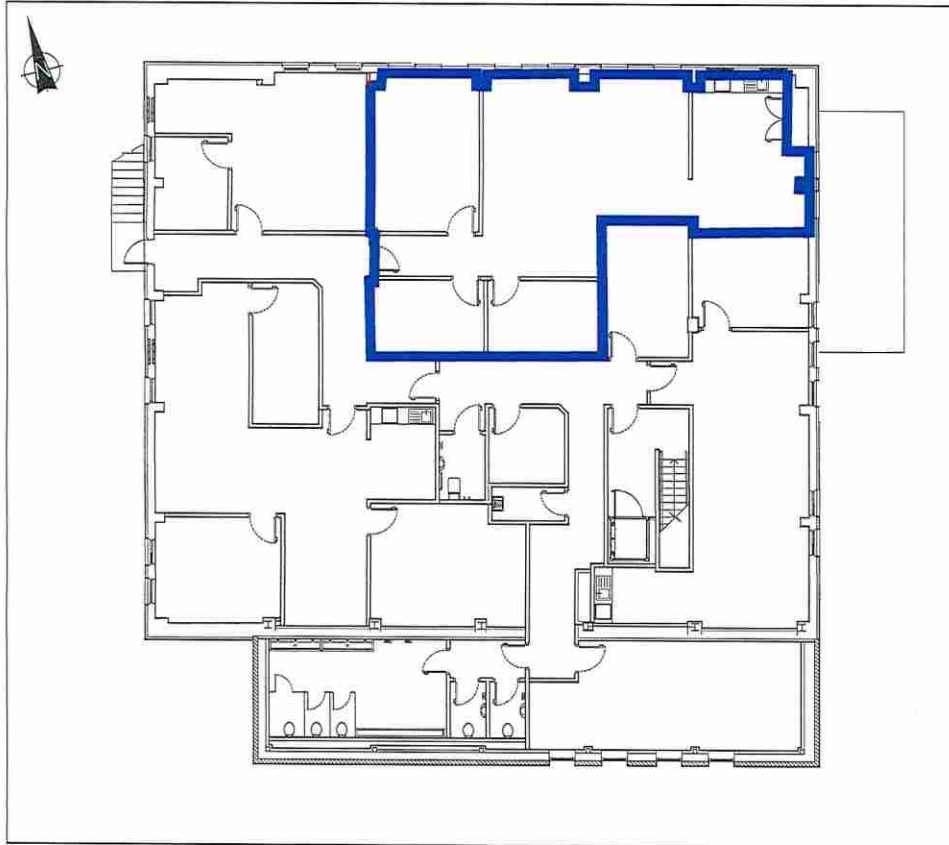

LEASE PLAN - NSH FIRST FLOOR LEVEL

Scale 1:250

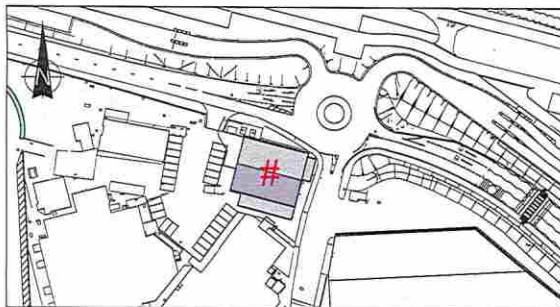

SITE REFERENCE PLAN


Scale 1:2500

KEY

-  DENOTES LEASE DEMISE
TOTAL DEMISE AREA: **112.3m²**
-  DENOTES NORTHSIDE HOUSE (NSH) LOCATION


Rev no:	Date:	Amendment:	Drwn by:	Chk'd by:	Scale:	Page:	Drawing No:	Revision:
					VARIES	A4	18034 - LE2-05	0

Bristol Airport Northside House - Plan 3H

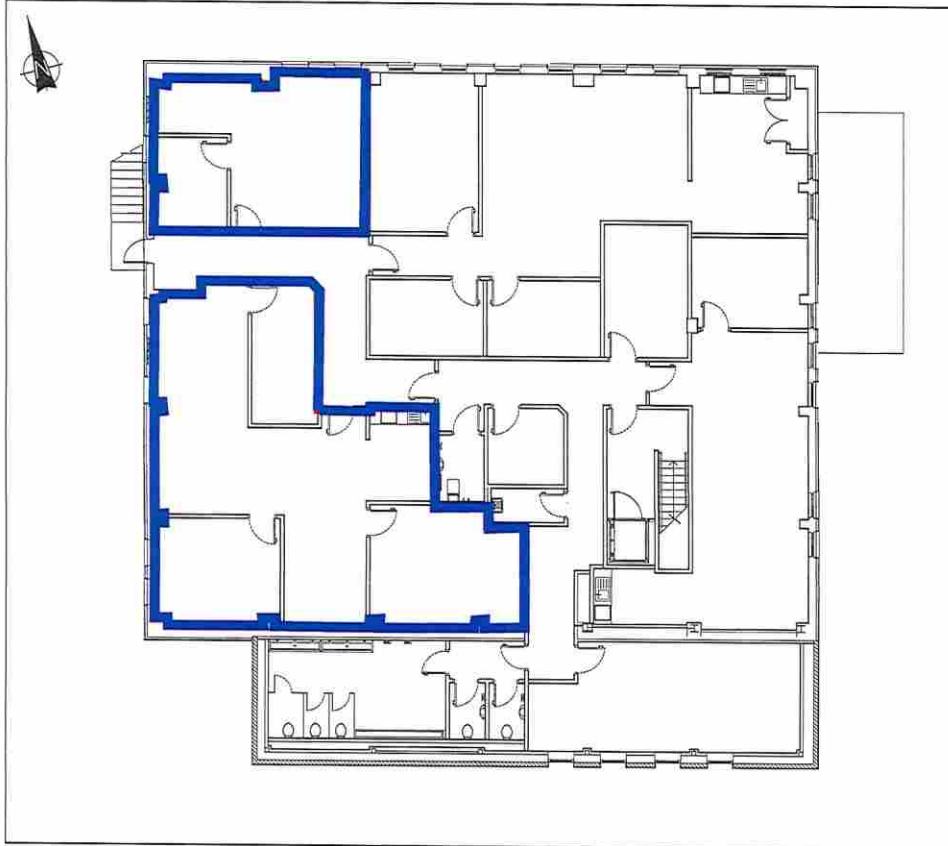

LEASE PLAN - NSH FIRST FLOOR LEVEL

Scale 1:250

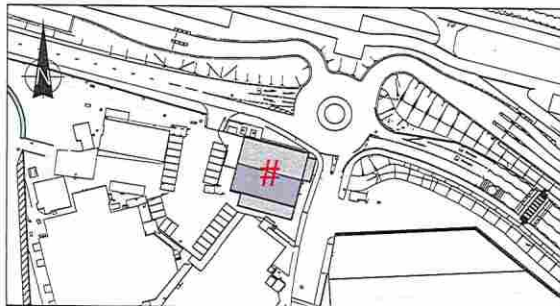

SITE REFERENCE PLAN

Scale 1:2500


KEY

 DENOTES LEASE DEMISE
TOTAL DEMISE AREA: **147m²**

 DENOTES NORTHSIDE HOUSE (NSH) LOCATION


Rev no:	Date:	Amendment:	Drwn by:	Chk'd by:	Status:	TODD ARCHITECTS 2ND FLOOR TITANIC HOUSE, 6 QUEENS ROAD, BELFAST BT3 9DT, T +44 (0) 28 9024 5587, E INFO@TODDARCH.CO.UK	TODD
					INFORMATION	Client:	BRISTOL AIRPORT
					Date:	Project Name:	NORTHSIDE HOUSE REFURB
					30/04/2019	Drawing Title:	easyJet (DHL)
					Dwn by:	Drawing No:	18034 - LE2-04
					MM	EH	Revision:
					Scale:	Page:	0
					VARIES	A4	

Bristol Airport Northside House - Plan 3I

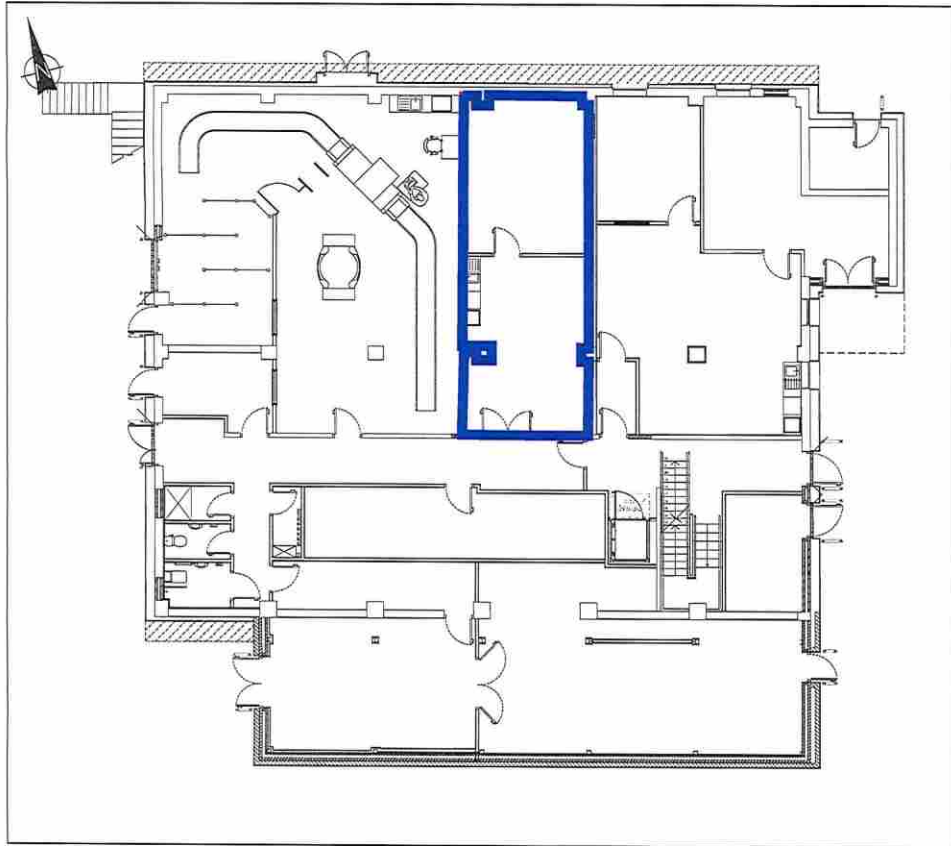

LEASE PLAN - NSH GROUND FLOOR LEVEL

Scale 1:250

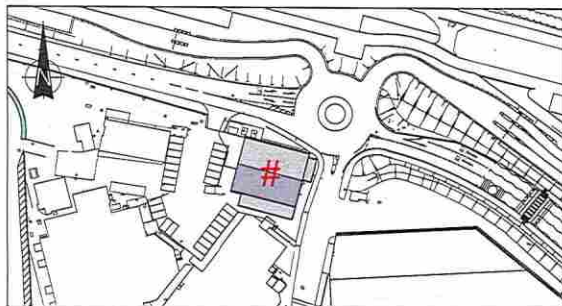

SITE REFERENCE PLAN

Scale 1:2500

KEY

- DENOTES LEASE DEMISE
TOTAL DEMISE AREA: **49.7m²**
- # DENOTES NORTHSIDE HOUSE (NSH) LOCATION

Rev no:	Date:	Amendment:	Drwn by:	Chk'd by:	VARIES	A4	18034 - LE2-02	Revision: 0
---------	-------	------------	----------	-----------	--------	----	----------------	-------------

TODD ARCHITECTS
2ND FLOOR TITANIC HOUSE,
6 QUEENS ROAD, BELFAST
BT3 9DT,
T +44 (0) 28 9024 5587,
E INFO@TODDARCH.CO.UK

TODD

Status:		Client:	
INFORMATION		BRISTOL AIRPORT	
Date:		Project Name:	
30/04/2019		NORTHSIDE HOUSE REFURB	
Dwn by:	Ckd by:	Drawing Title:	
MM	EH	MORSON	
Scale:	Page:	Drawing No:	Revision:
VARIES	A4	18034 - LE2-02	0