Augusta St Warehouse and Distribution Centre

Augusta St, Blacktown within Blacktown

LOGOS

CLIENT

BUILDER/PROJECT MANAGER

PACE ARCHITECTS


DOCUMENTATION



3D IMPRESSION

DRAWING LIST

DA-001	H- MASTERPLAN	D	21.08.23
DA-002	H- SITE ANALYSIS	A	23.06.23
DA-003	H- SHADOW STUDY - JUNE 21	C	25.08.23
DA-004	H- SIGN LOCATIONS	C	25.08.23

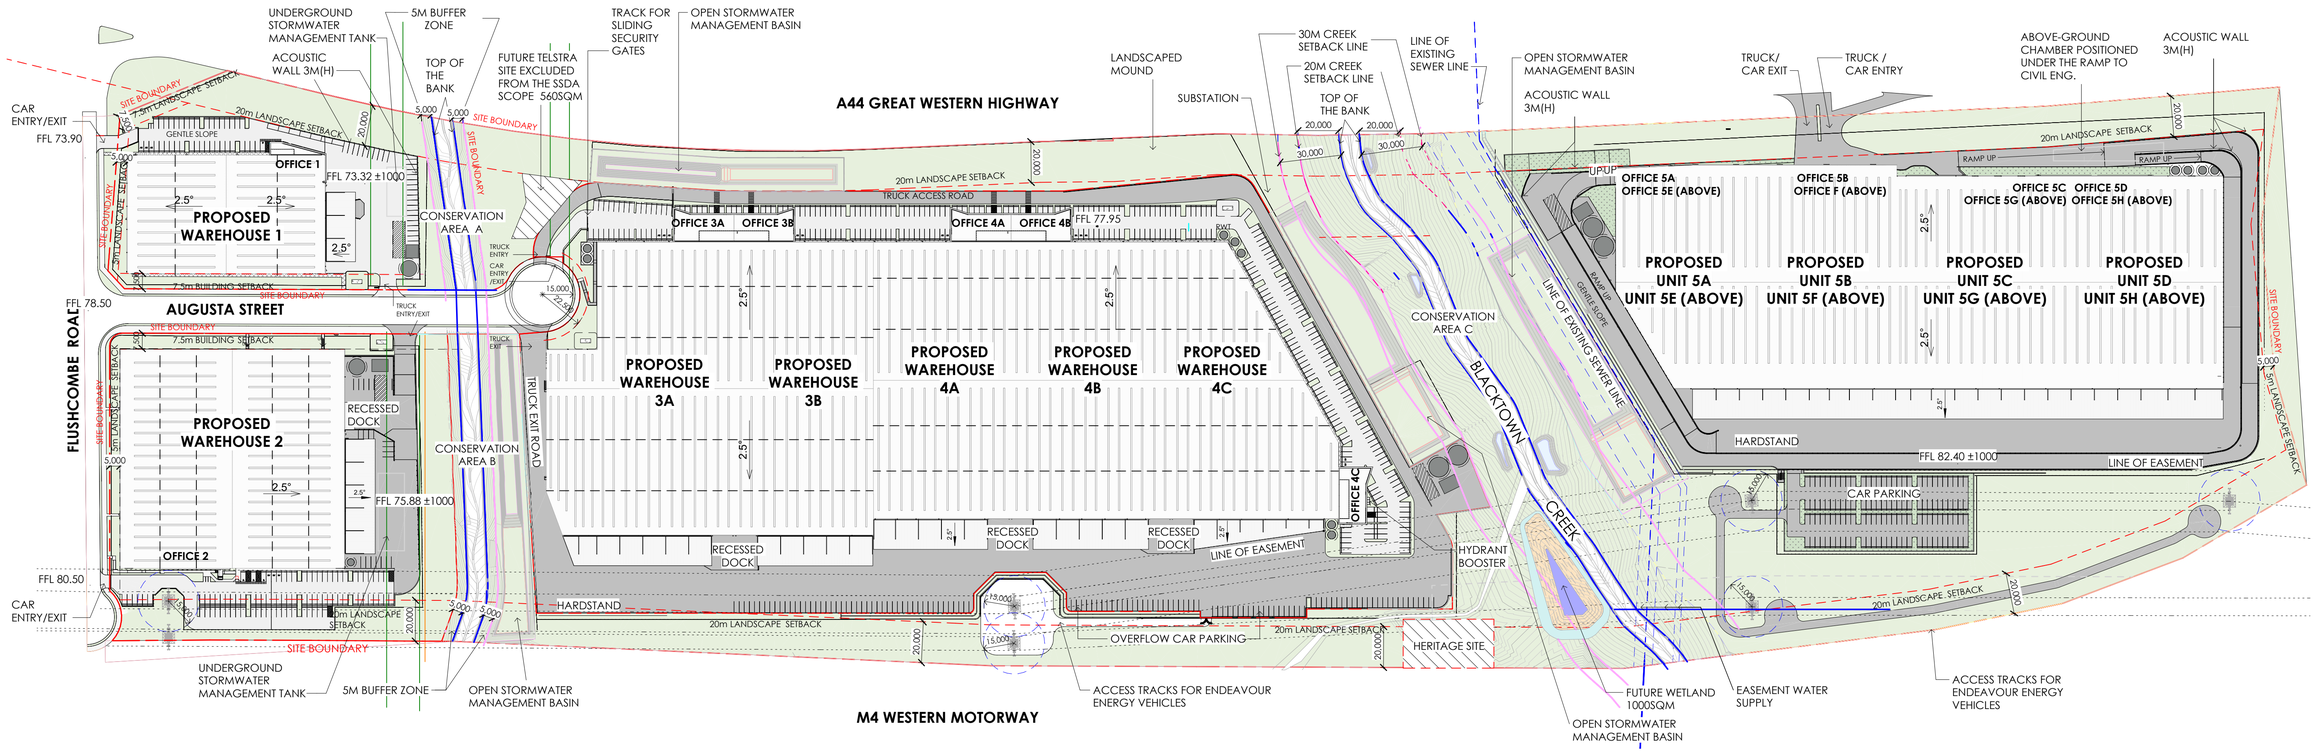

1 MASTERPLAN

1 : 1500

NOTE 1:
METHOD OF MEASUREMENT OF **GFA (GROSS FLOOR AREA)** IS AS FOLLOW:
- MEASURED FROM INTERNAL FACE OF EXTERNAL WALLS.
- INCLUDED MEZZANINES AND ANY HABITABLE ROOMS IN THE BASEMENTS
-VERTICAL CIRCULATION SUCH AS LIFTS AND STAIRS:
EXCLUDED - IF SHARED BETWEEN TENANCIES
INCLUDED - IF EXCLUSIVE FOR ONE TENANT
- EXCLUDED BASEMENTS UNLESS THEY ARE HABITABLE ROOM
- EXCLUDE GARBAGE AREAS, SPACES USED EXCLUSIVELY FOR SERVICE SUCH AS DUCTING, PLANT ROOMS, LIFT MOTOR ROOMS AND CAR PARKING
- TERRACES AND BALCONIES:
EXCLUDED - IF OUTER WALL IS LESS THEN 1.4m HIGH
INCLUDED - IF OUTER WALL IS MORE THEN 1.4m HIGH
- EXCLUDED VOIDS AT ANY LEVEL THEY OCCUR

NOTE2:
PARKING CALCULATION (BASED ON GFA):
- INDUSTRIAL/ WAREHOUSE: BUILDING 7,500SQM OR LESS– 1 SPACE PER 100SQM GFA.
- BUILDING GREATER THAN 7,500SQM GFA– 1 SPACE PER 200SQM GFA ONLY FOR THE AREA IN EXCESS OF 7,500SQM WHERE THERE IS SPECIFIC END USER WHICH WOULD NOT DEMAND A HIGHER RATE AND WHERE EMPLOYEE PARKING IS ADEQUATELY CATERED FOR.
- COMMERCIAL: 1 SPACE PER 40SQM GFA
NUMBER OF DISABLED CAR PARKS AT LEAST %2 OR PART THEREOF OF THOSE SPACES.

NOTE3:
MOTORCYCLE PARKING CALCULATION (BASED ON CAR PARKING NUMBER):
EACH 50 CAR PARKS, ONE MOTORCYCLE PARK

BUILDING 1

DEVELOPMENT SUMMARY (BLDG1) - GFA	
Name	Area
OFFICE 1	399 m²
OFFICE 1 LOBBY	75 m²
WAREHOUSE 1	5461 m²
Grand total	5935 m²

AWNING 15M (BLDG1)	511 m²
HEAVY DUTY PAVEMENT (BLDG 1)	3074 m²
LIGHT DUTY PAVEMENT (BLDG 1)	1352 m²

PROVIDED PARKING SCHEDULE (BLDG1)		
Family	Type	Count
PK-CP1	5400 x 2500 - 90 deg	43
PK-CP3	5400 x 2500 - (Accessible)	2
PK-CP2	5400 x 2500 - (Backup)	25
PK-CP7	5400 x 2500 - EV CAR	3
Grand total		73
TOTAL CAR PARK REQUIRED		67

PROVIDED MOTORCYCLE PARKING (BLDG1)		
Family	Type	Count
PK-CP8	2500 x 1200 (MOTORCYCLE)	2
Grand total		2

BUILDING 2

DEVELOPMENT SUMMARY (BLDG2) - GFA	
Name	Area
OFFICE 2	363 m²
WAREHOUSE 2	11668 m²
Grand total	12031 m²

AWNING 10M (BLDG 2)	834 m²

HEAVY DUTY PAVEMENT (BLDG 2)	4035 m²
LIGHT DUTY PAVEMENT (BLDG 2)	2789 m²

PROVIDED PARKING SCHEDULE (BLDG2)		
Family	Type	Count
PK-CP1	5400 x 2500 - 90 deg	83
PK-CP3	5400 x 2500 - (Accessible)	3
PK-CP2	5400 x 2500 - (Backup)	17
PK-CP7	5400 x 2500 - EV CAR	3
Grand total		106
TOTAL CAR PARK REQUIRED		104

PROVIDED MOTORCYCLE PARKING (BLDG2)		
Family	Type	Count
PK-CP8	2500 x 1200 (MOTORCYCLE)	3
Grand total		3

BUILDING 3 BUILDING 4

DEVELOPMENT SUMMARY (BLDG3&4) - GFA	
Name	Area
OFFICE 3A	441 m²
OFFICE 3A LOBBY	42 m²
OFFICE 3B	439 m²
OFFICE 3B LOBBY	42 m²
OFFICE 4A	441 m²
OFFICE 4A LOBBY	42 m²
OFFICE 4B	441 m²
OFFICE 4B LOBBY	42 m²
OFFICE 4C	415 m²
OFFICE 4C LOBBY	66 m²
WAREHOUSE 3A	11703 m²
WAREHOUSE 3B	9733 m²
WAREHOUSE 4A	9093 m²
WAREHOUSE 4B	9088 m²
WAREHOUSE 4C	9838 m²
Grand total	51866 m²

AWNING 5M (BLDG 4)	56 m²
AWNING 15M (BLDG 3)	1834 m²
AWNING 15M (BLDG 4)	2183 m²
HEAVY DUTY PAVEMENT (BLDG 3&4)	23244 m²
LIGHT DUTY PAVEMENT (BLDG 3&4)	8114 m²

PROVIDED PARKING SCHEDULE (BLDG3&4)		
Family	Type	Count
PK-CP1	5400 x 2500 - 90 deg	211
PK-CP3	5400 x 2500 - (Accessible)	10
PK-CP2	5400 x 2500 - (Backup)	113
PK-CP7	5400 x 2500 - EV CAR	12
Grand total		346
TOTAL CAR PARK REQUIRED		338

PROVIDED MOTORCYCLE PARKING (BLDG3&4)		
Family	Type	Count
PK-CP8	2500 x 1200 (MOTORCYCLE)	7
Grand total		7

BUILDING 5

DEVELOPMENT SUMMARY (BLDG5) - GFA	
Name	Area
OFFICE 5A	499 m²
OFFICE 5B	401 m²
OFFICE 5C	393 m²
OFFICE 5D	387 m²
OFFICE 5E	476 m²
OFFICE 5F	385 m²
OFFICE 5G	377 m²
OFFICE 5H	372 m²
UNIT 5A	9452 m²
UNIT 5B	7492 m²
UNIT 5C	6936 m²
UNIT 5D	7349 m²
UNIT 5E	9450 m²
UNIT 5F	7454 m²
UNIT 5G	6929 m²
UNIT 5H	6381 m²
Grand total	64733 m²

AWNING 15M (BLDG5)	3847 m²
HEAVY DUTY PAVEMENT (BLDG 5)	26063 m²
LIGHT DUTY PAVEMENT (BLDG 5)	26845 m²

PROVIDED PARKING SCHEDULE (BLDG5)		
Family	Type	Count
PK-CP1	5400 x 2500 - 90 deg	267
PK-CP2	5400 x 2500 - (Backup)	120
PK-CP3	5400 x 2500 - (Disable)	12
PK-CP7	5400 x 2500 - EV CAR	14
PK-CP5	5900 x 2500 - 0 deg (PARALLEL PARKING)	13
Grand total		426
TOTAL CAR PARK REQUIREE (EXCLUDING BACKUP)		288

PROVIDED MOTORCYCLE PARKING (BLDG5)		
Family	Type	Count
PK-CP8	2500 x 1200 (MOTORCYCLE)	11
Grand total		11

NOTE: THE LOCATION OF PROPERTY ALIGNMENTS IS DETERMINED FROM SURVEY INFORMATION PROVIDED BY SURVEYOR.
DO NOT SCALE THIS DRAWING. VERIFY ALL DIMENSIONS ON SITE BEFORE COMMENCING ANY WORK. COPYRIGHT © THIS DRAWING REMAINS THE PROPERTY OF PACEARCHITECTS. REPRODUCTION IN WHOLE OR PART IS FORBIDDEN.

PACEARCHITECTS
A.B.N. 721 5926 6350
Member Australian Institute of Architects
e ppace@pacearchitects.com.au
p 02 9425 1400
m 0404 450 317
w www.pacearchitects.com.au
a Level 1, Suite 5-6, 100 Alexander Street, Crows Nest, Sydney, NSW 2065
Nominated Archit: Patrick Pace NSW #7815

Augusta St Warehouse and Distribution Centre
Augusta St, Blacktown within Blacktown

FOR APPROVAL


REVISION	DESCRIPTION	DATE
A	FOR SSDA SUBMISSION	23.06.23
B	TEST OF ADEQUACY UPDATES	11.08.23
C	TEST OF ADEQUACY UPDATES	18.08.23
D	TEST OF ADEQUACY UPDATES	21.08.23

ARCHITECT: PACE ARCHITECTS
BUILDER / PROJECT MANAGER:
CLIENT: LOGOS

GRAPHIC SCALE: 1:100

purpose: FOR APPROVAL
H- MASTERPLAN

scale: As indicated A1
project no: 220207
date: 21.08.23
dwn: BH
dwg no: 220207 - DA-001
issue: D

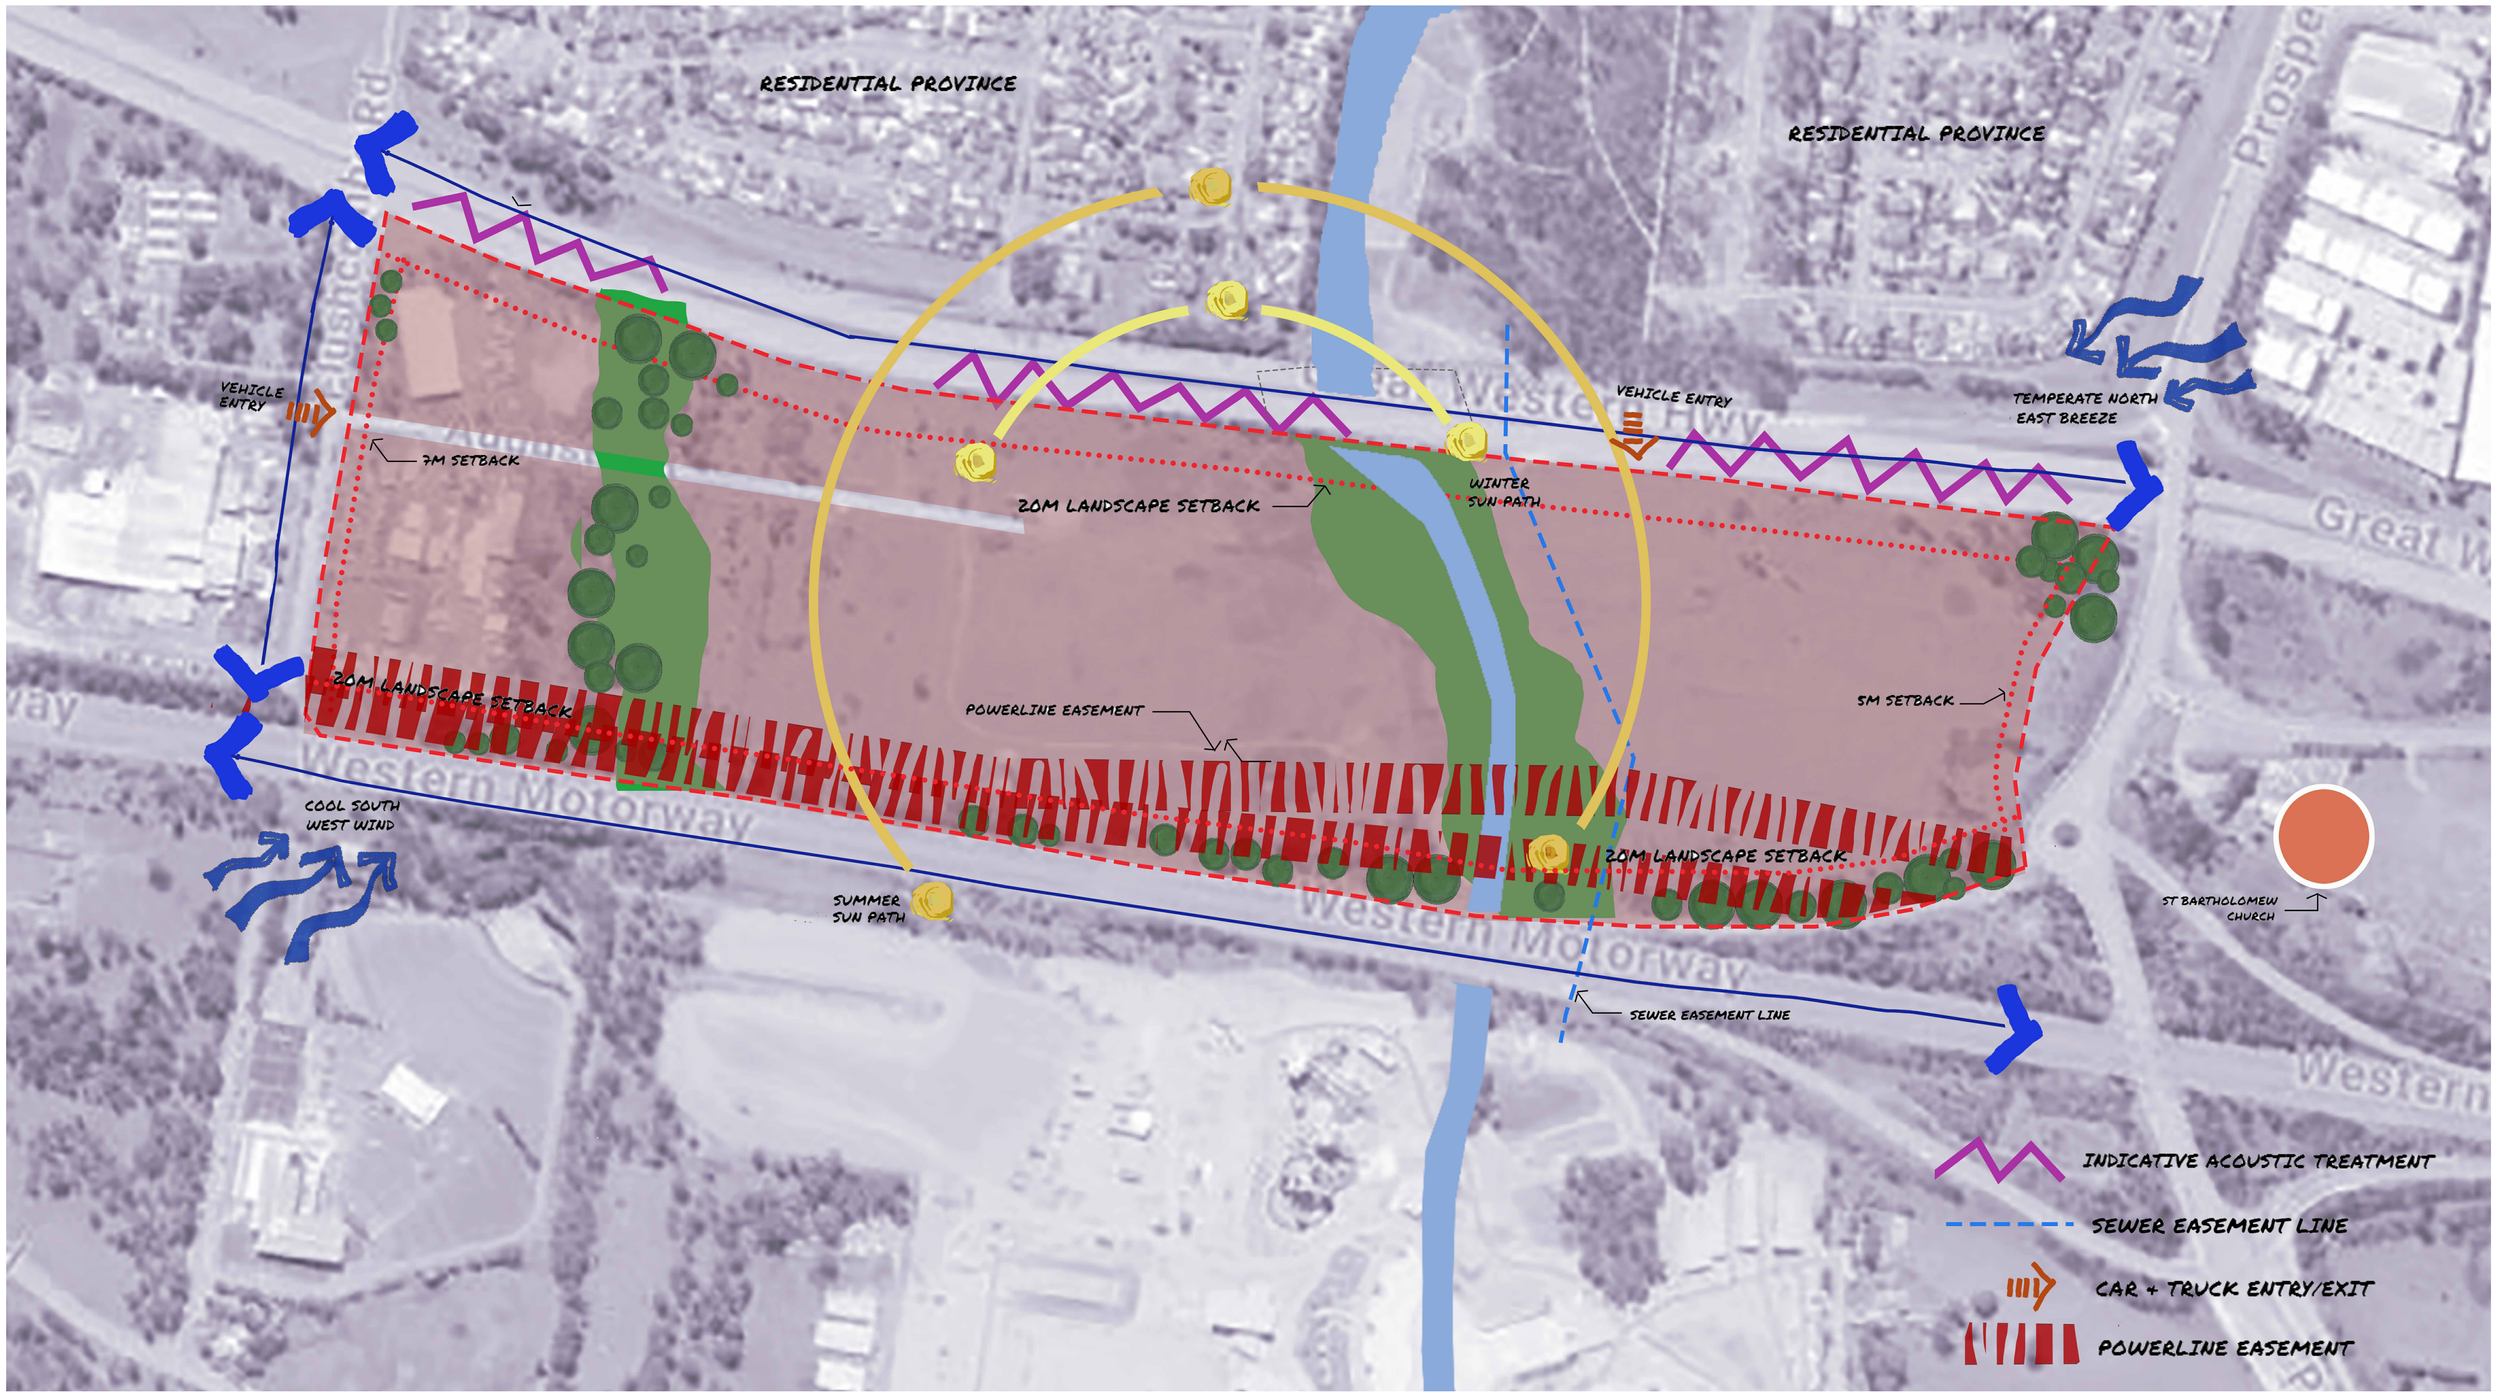

SITE ANALYSIS

1 : 200

NOTE: THE LOCATION OF PROPERTY ALIGNMENTS IS DETERMINED FROM SURVEY INFORMATION PROVIDED BY SURVEYOR.
DO NOT SCALE THIS DRAWING. VERIFY ALL DIMENSIONS ON SITE BEFORE COMMENCING ANY WORK. COPYRIGHT © THIS DRAWING REMAINS THE PROPERTY OF PACEARCHITECTS. REPRODUCTION IN WHOLE OR PART IS FORBIDDEN.

PACEARCHITECTS
A.B.N. 721 5926 6350
Member Australian Institute of Architects
e ppace@pacearchitects.com.au
p 02 9425 1400
m 0404 450 317
w www.pacearchitects.com.au
a Level 1, Suite 5-6, 100 Alexander Street, Crows Nest, Sydney, NSW 2065
Nominated Archit: Patrick Pace NSW #7815

Augusta St Warehouse and Distribution Centre
Augusta St, Blacktown within Blacktown

FOR APPROVAL

REVISION	DESCRIPTION	DATE
A	FOR SSDA SUBMISSION	23.06.23


ARCHITECT: PACE ARCHITECTS
BUILDER / PROJECT MANAGER:
CLIENT: LOGOS

GRAPHIC SCALE: 1:100


purpose: FOR APPROVAL

H- SITE ANALYSIS


scale	1 : 200	A1
project no	220207	
date	23.06.23	
dwn	AB	
dwg no	220207 - DA-002	
issue	A	

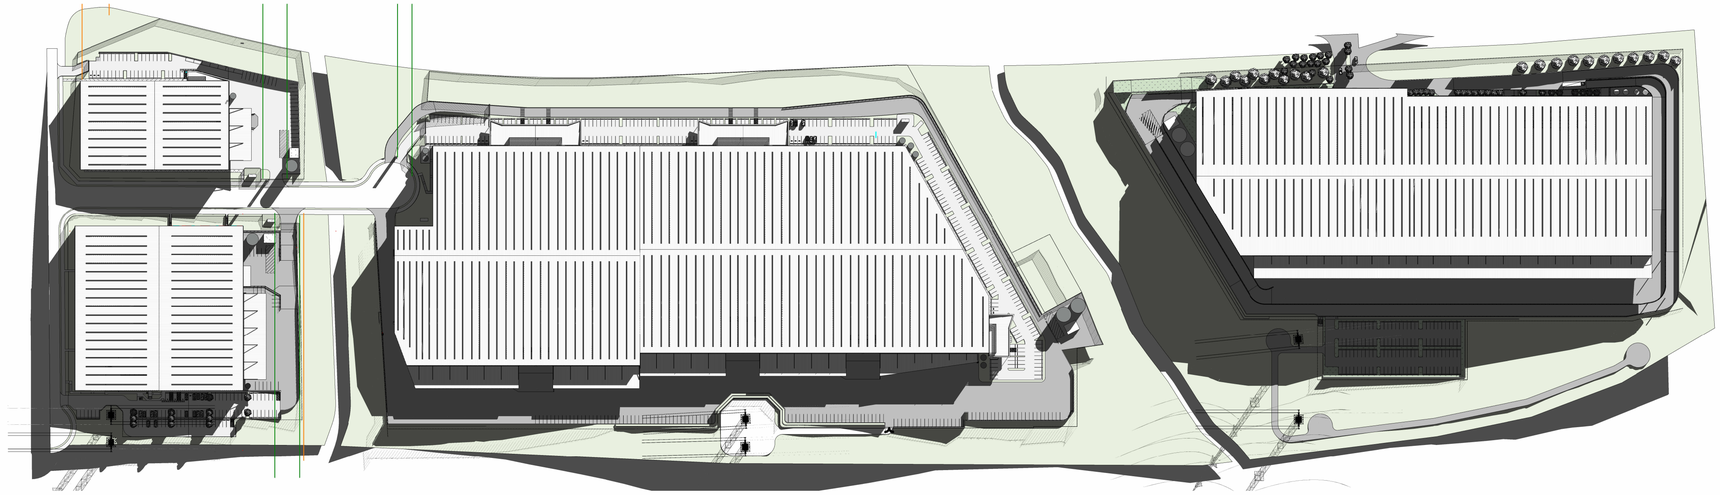

1 SHADOW STUDY JUNE 21- 9AM

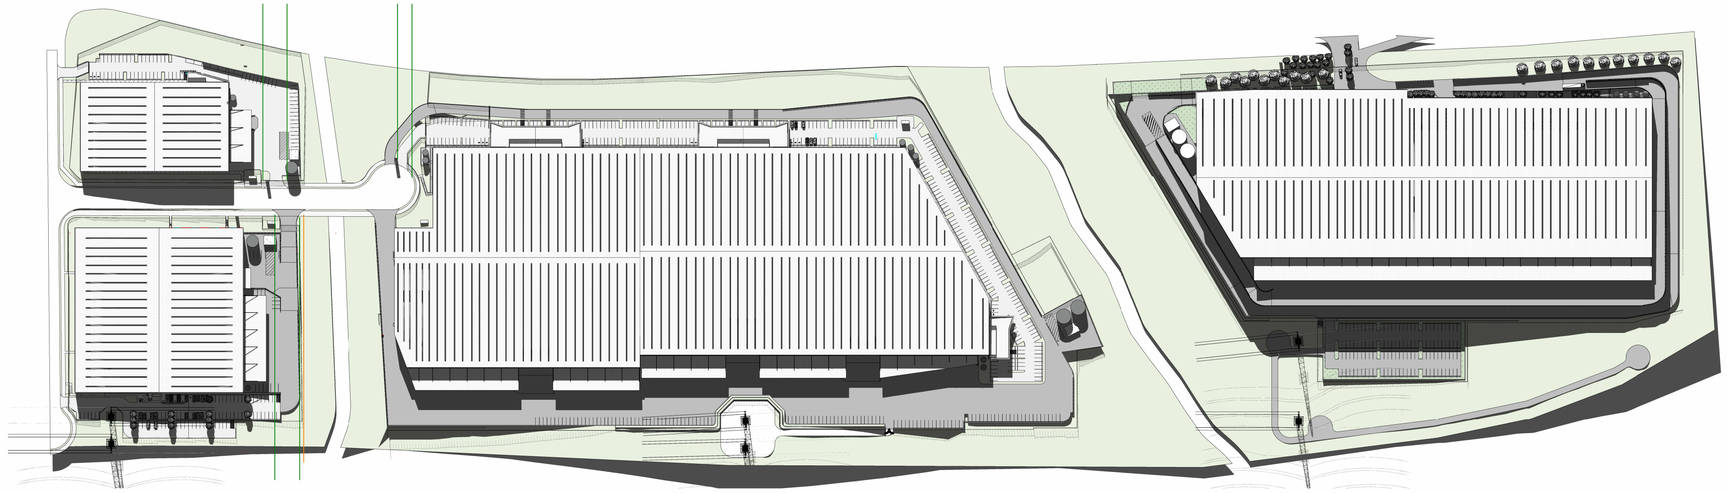

2 SHADOW STUDY JUNE 21- 12PM

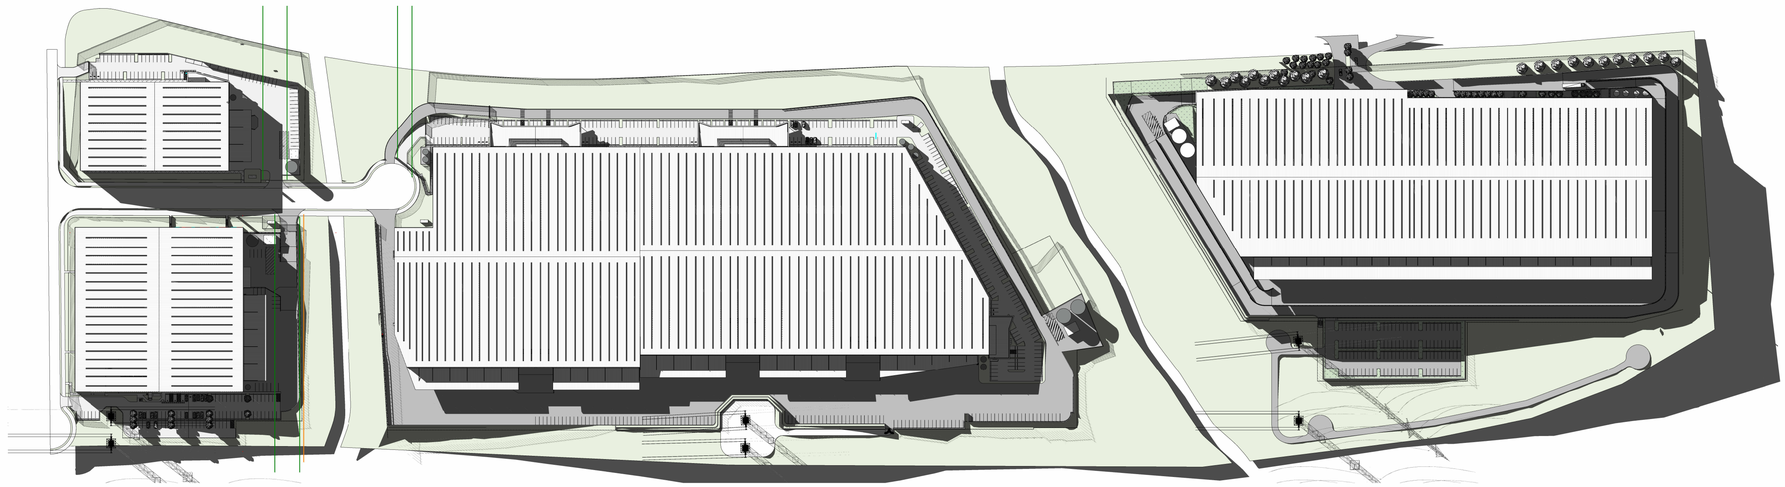

3 SHADOW STUDY JUNE 21- 3PM

NOTE: THE LOCATION OF PROPERTY ALIGNMENTS IS DETERMINED FROM SURVEY INFORMATION PROVIDED BY SURVEYOR.
DO NOT SCALE THIS DRAWING. VERIFY ALL DIMENSIONS ON SITE BEFORE COMMENCING ANY WORK. COPYRIGHT © THIS DRAWING REMAINS THE PROPERTY OF PACEARCHITECTS. REPRODUCTION IN WHOLE OR PART IS FORBIDDEN.

PACEARCHITECTS
A.B.N. 721 5926 6350
Member Australian Institute of Architects
e ppace@pacearchitects.com.au
p 02 9425 1400
m 0404 450 317
w www.pacearchitects.com.au
a Level 1, Suite 5-6, 100 Alexander Street, Crows Nest, Sydney, NSW 2065
Nominated Archit: Patrick Pace NSW #7815

Augusta St Warehouse and Distribution Centre
Augusta St, Blacktown within Blacktown

FOR APPROVAL

REVISION	DESCRIPTION	DATE
A	FOR SSDA SUBMISSION	23.06.23
B	TEST OF ADEQUACY UPDATES	11.08.23
C	BUILDING 5 UPDATES TO FACADE, LIFT LOBBY TO WEST, & ALL AMENITIES	25.08.23

ARCHITECT
PACE ARCHITECTS

BUILDER / PROJECT MANAGER


CLIENT
LOGOS

0 1 2 3 4 5 10
GRAPHIC SCALE: 1:100

purpose FOR APPROVAL


H- SHADOW STUDY - JUNE 21

scale A1
project no 220207
date 25.08.23
dwn AB
dwg no 220207 - DA-003
issue C

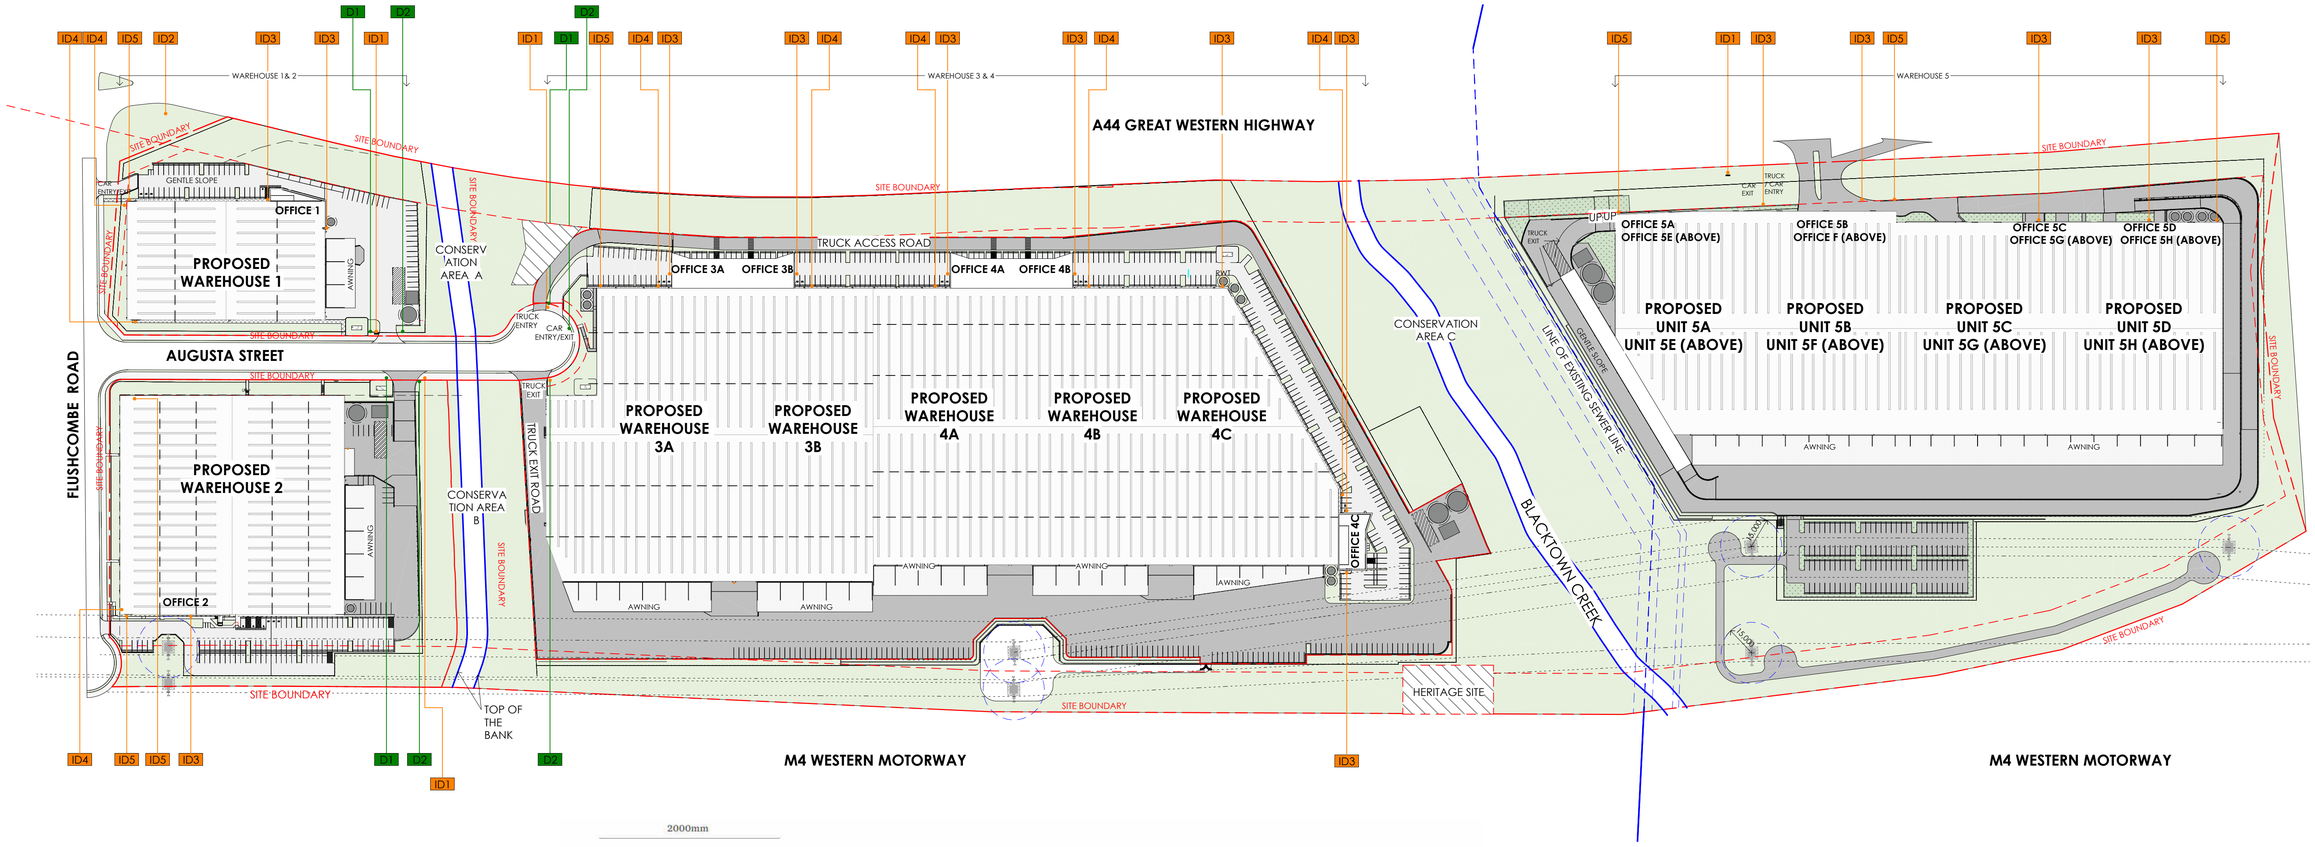

1 MASTERPLAN SIGN LOCATIONS

1 : 1500

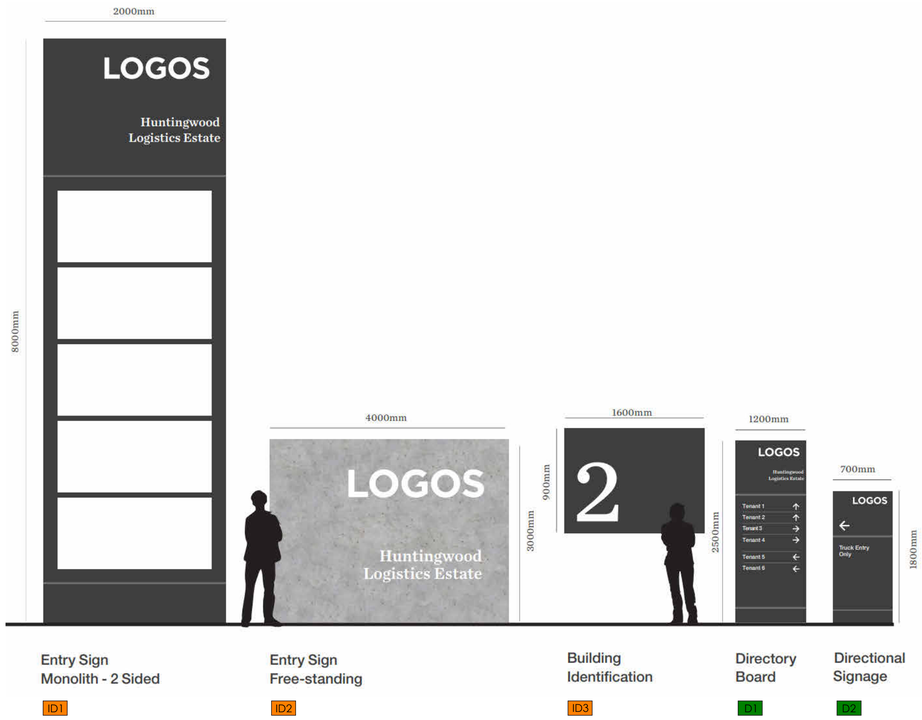

Entry Sign
Monolith - 2 Sided
ID1

Entry Sign
Free-standing
ID2

Building
Identification
ID3

Directory
Board
ID1

Directional
Signage
ID2



Tenant Signage
ID4



LOGOS Signage
ID5

NOTE: THE LOCATION OF PROPERTY ALIGNMENTS IS DETERMINED FROM SURVEY INFORMATION PROVIDED BY SURVEYOR.

DO NOT SCALE THIS DRAWING. VERIFY ALL DIMENSIONS ON SITE BEFORE COMMENCING ANY WORK. COPYRIGHT © THIS DRAWING REMAINS THE PROPERTY OF PACEARCHITECTS. REPRODUCTION IN WHOLE OR PART IS FORBIDDEN.

PACEARCHITECTS
A.B.N. 721 5926 6350
e ppace@pacearchitects.com.au
p 02 9425 1400
m 0404 450 317
w www.pacearchitects.com.au
a Level 1, Suite 5-6, 100 Alexander Street, Crows Nest, Sydney, NSW 2065
Nominated Archit: Patrick Pace NSW #7815
Member Australian Institute of Architects

Augusta St Warehouse and Distribution Centre
Augusta St, Blacktown within Blacktown

FOR APPROVAL

REVISION	DESCRIPTION	DATE
A	FOR SSDA SUBMISSION	23.06.23
B	TEST OF ADEQUACY UPDATES	11.08.23
C	BUILDING 5 UPDATES TO FACADE, LIFT LOBBY TO WEST, & ALL AMENITIES	25.08.23

ARCHITECT: PACE ARCHITECTS
BUILDER / PROJECT MANAGER
CLIENT: LOGOS

GRAPHIC SCALE: 1:100

purpose: FOR APPROVAL

H- SIGN LOCATIONS

scale	As indicated	A1
project no	220207	
date	25.08.23	
dwn	JA	
dwg no	220207 - DA-004	
issue	C	

Augusta St Warehouse and Distribution Centre

Augusta St, Blacktown within Blacktown

LOGOS

CLIENT


PACE ARCHITECTS

DOCUMENTATION

BUILDER/PROJECT MANAGER

DRAWING LIST

DA-100	BUILDING 1 SITE & WAREHOUSE PLAN	A	23.06.23
DA-110	BUILDING 1 OFFICE PLAN	A	23.06.23
DA-115	BUILDING 1 ROOF PLAN	A	23.06.23
DA-120	BUILDING 1 ELEVATIONS	A	23.06.23
DA-121	BUILDING 1 OFFICE ELEVATIONS	B	18.08.23
DA-130	BUILDING 1 SECTIONS	A	23.06.23

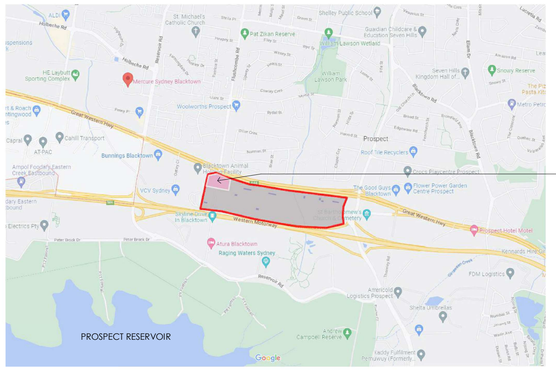


INDUSTRIAL ESTATE CONCEPT MASTERPLAN



SITE LOCATION



3D IMPRESSION

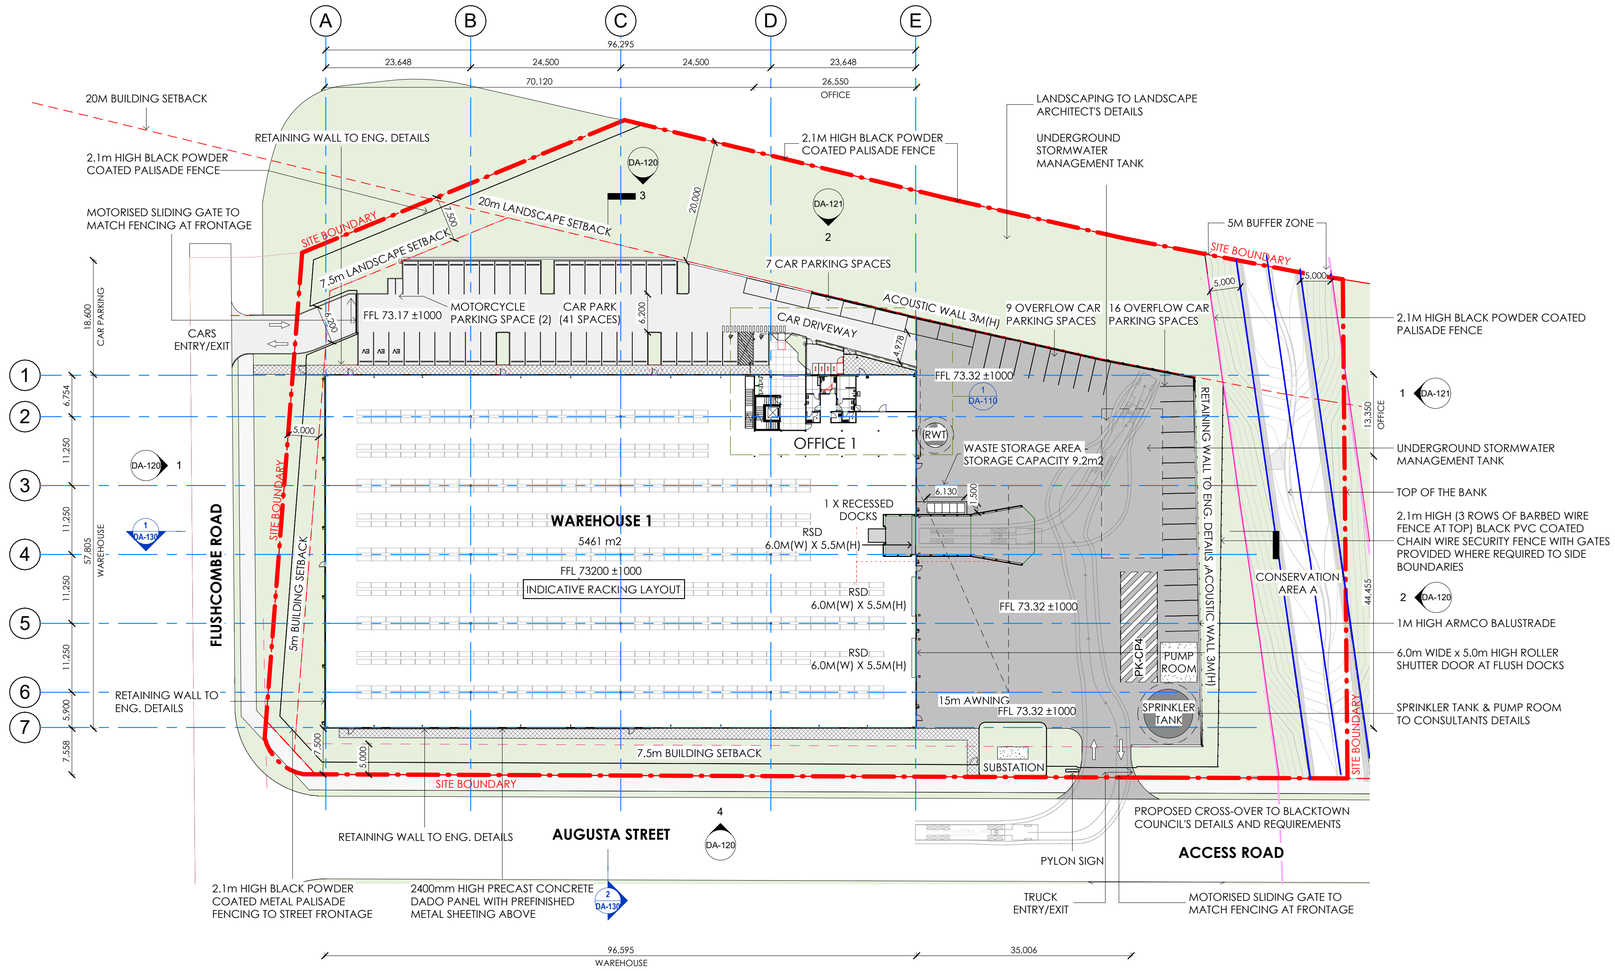

1 BUILDING 1 - SITE & WAREHOUSE PLAN

1 : 500

COLOR LEGEND		
1		HEAVY DUTY PAVEMENT
2		LIGHT DUTY PAVEMENT
3		LANDSCAPE
4		PEDESTRIAN PATHWAY
5		WAREHOUSE
6		TURF CELL

DEVELOPMENT SUMMARY (BLDG1) - GFA

Name	Area
OFFICE 1	398.9 m²
OFFICE 1 LOBBY	75.0 m²
WAREHOUSE 1	5461.1 m²
Grand total	5935.0 m²
AWNING 15M (BLDG1)	510.8 m²
HEAVY DUTY PAVEMENT (BLDG 1)	3074.3 m²
LIGHT DUTY PAVEMENT (BLDG 1)	1351.5 m²

PROVIDED PARKING SCHEDULE (BLDG1)

Family	Type	Count
PK-CP1	5400 x 2500 - 90 deg	43
PK-CP3	5400 x 2500 - (Accessible)	2
PK-CP2	5400 x 2500 - (Backup)	25
PK-CP7	5400 x 2500 - EV CAR	3
Grand total		73
CAR PARK REQUIRED		67

PROVIDED MOTORCYCLE PARKING (BLDG1)

Family	Type	Count
PK-CP8	2500 x 1200 (MOTORCYCLE)	2
Grand total		2
MOTORCYCLE PARK REQUIRED		2

NOTE 1:
METHOD OF MEASUREMENT OF **GFA (GROSS FLOOR AREA)** IS AS FOLLOW:
- MEASURED FROM INTERNAL FACE OF EXTERNAL WALLS.
- INCLUDED MEZZANINES AND ANY HABITABLE ROOMS IN THE BASEMENTS
-VERTICAL CIRCULATION SUCH AS LIFTS AND STAIRS:
  EXCLUDED - IF SHARED BETWEEN TENANCIES
  INCLUDED - IF EXCLUSIVE FOR ONE TENANT
- EXCLUDED BASEMENTS UNLESS THEY ARE HABITABLE ROOM
- EXCLUDE GARBAGE AREAS, SPACES USED EXCLUSIVELY FOR SERVICE SUCH AS DUCTING, PLANT ROOMS, LIFT MOTOR ROOMS AND CAR PARKING
- TERRACES AND BALCONIES:
  EXCLUDED - IF OUTER WALL IS LESS THEN 1.4m HIGH
  INCLUDED - IF OUTER WALL IS MORE THEN 1.4m HIGH
- EXCLUDED VOIDS AT ANY LEVEL THEY OCCUR

RL LEVELS : ± 1000mm TO SUIT FINAL CIVIL DESIGN

NOTE: THE LOCATION OF PROPERTY ALIGNMENTS IS DETERMINED FROM SURVEY INFORMATION PROVIDED BY SURVEYOR.
DO NOT SCALE THIS DRAWING. VERIFY ALL DIMENSIONS ON SITE BEFORE COMMENCING ANY WORK. COPYRIGHT © THIS DRAWING REMAINS THE PROPERTY OF PACEARCHITECTS. REPRODUCTION IN WHOLE OR PART IS FORBIDDEN.

PACEARCHITECTS
A.B.N. 721 5926 6350
e ppace@pacearchitects.com.au
p 02 9425 1400
m 0404 450 317
w www.pacearchitects.com.au
a Level 1, Suite 5-6, 100 Alexander Street, Crows Nest, Sydney, NSW 2065
Nominated Archit: Patrick Pace NSW #7815
Member Australian Institute of Architects

Augusta St Warehouse and Distribution Centre
Augusta St, Blacktown within Blacktown

FOR APPROVAL

REVISION	DESCRIPTION	DATE
A	FOR SSDA SUBMISSION	23.06.23


ARCHITECT: PACE ARCHITECTS
BUILDER / PROJECT MANAGER:
CLIENT: LOGOS

GRAPHIC SCALE 1:500

purpose: FOR APPROVAL


BUILDING 1 SITE & WAREHOUSE PLAN

scale	As indicated	A1
project no	220207	
date	23.06.23	
dwn	BH	
dwg no	220207 - DA-100	
issue	A	

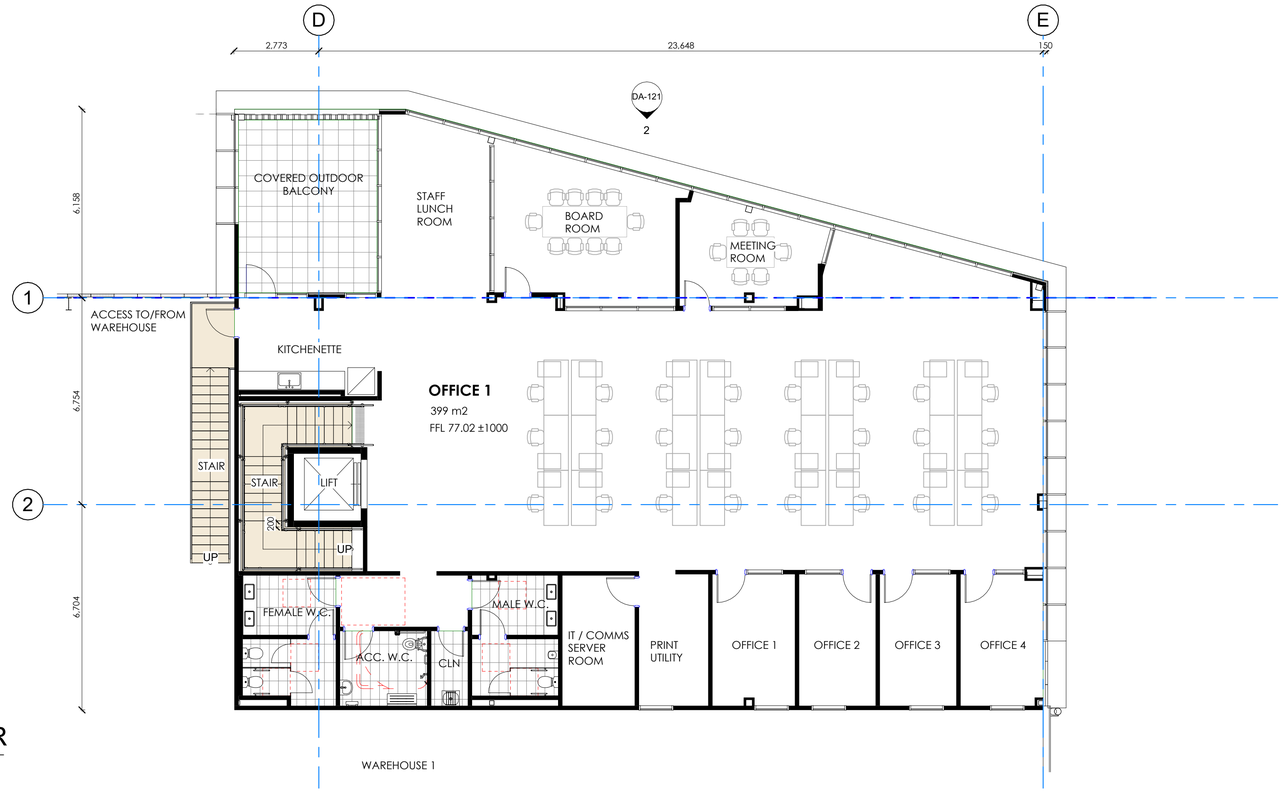

1 BUILDING 1 - OFFICE FIRST FLOOR

1 : 100

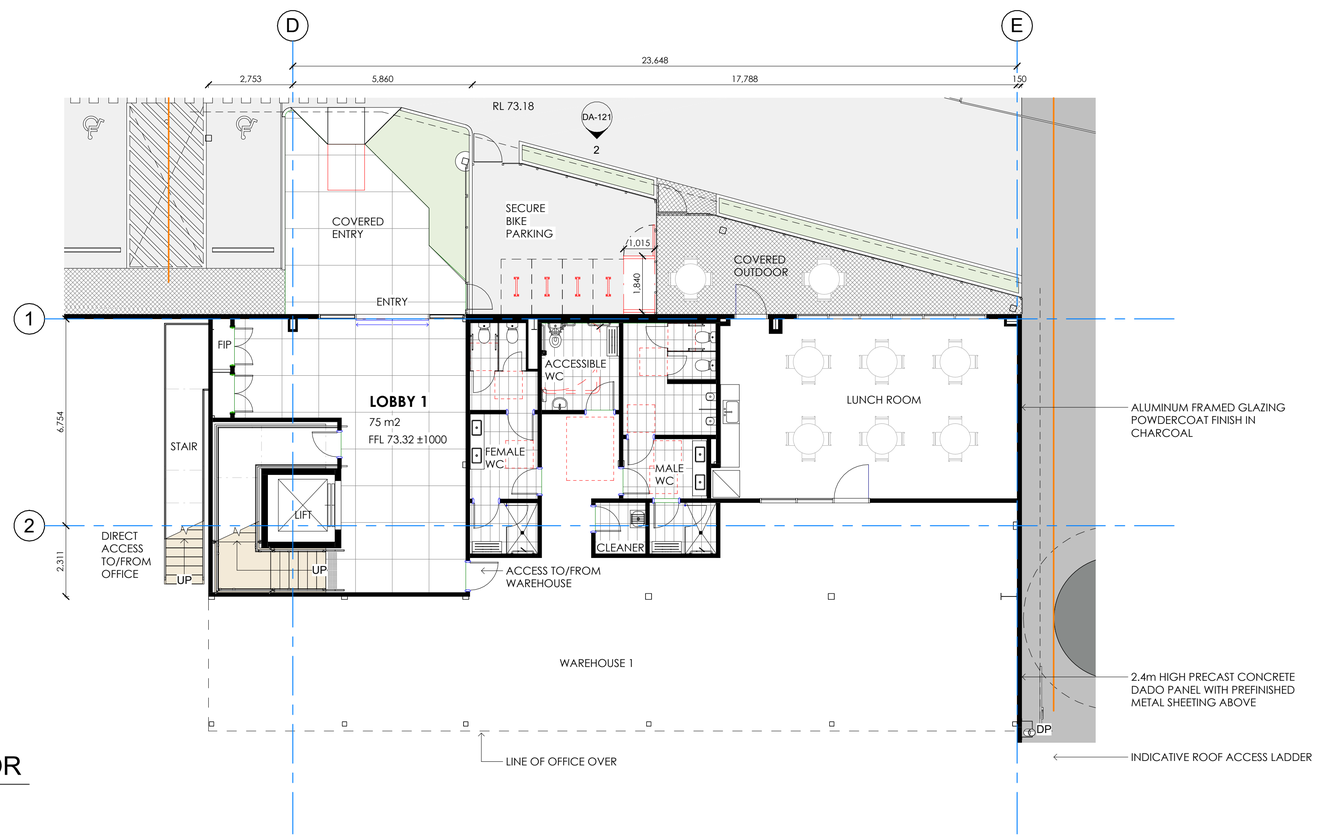

2 BUILDING 1 - OFFICE GROUND FLOOR

1 : 100

RL LEVELS : ± 1000mm TO SUIT FINAL CIVIL DESIGN

NOTE: THE LOCATION OF PROPERTY ALIGNMENTS IS DETERMINED FROM SURVEY INFORMATION PROVIDED BY SURVEYOR.
DO NOT SCALE THIS DRAWING. VERIFY ALL DIMENSIONS ON SITE BEFORE COMMENCING ANY WORK. COPYRIGHT © THIS DRAWING REMAINS THE PROPERTY OF PACEARCHITECTS. REPRODUCTION IN WHOLE OR PART IS FORBIDDEN.

PACEARCHITECTS
A.B.N. 721 5926 6350
e ppace@pacearchitects.com.au
p 02 9425 1400
m 0404 450 317
w www.pacearchitects.com.au
a Level 1, Suite 5-6, 100 Alexander Street, Crows Nest, Sydney, NSW 2065
Nominated Archit. Patrick Pace NSW #7815
Member Australian Institute of Architects

Augusta St Warehouse and Distribution Centre
Augusta St, Blacktown within Blacktown

FOR APPROVAL

REVISION	DESCRIPTION	DATE
A	FOR SSDA SUBMISSION	23.06.23

ARCHITECT: PACE ARCHITECTS
BUILDER / PROJECT MANAGER:
CLIENT: LOGOS


GRAPHIC SCALE: 1:100

purpose: FOR APPROVAL

BUILDING 1 OFFICE PLAN

scale	1 : 100	A1
project no	220207	
date	23.06.23	
dwn	DC	
dwg no	220207 - DA-110	
issue	A	

Keynote Legend - General	
BG	BOX GUTTER IN MONUMENT SIZE TBC - REFER TO CONSULTANT DETAIL
DP	DOWNPIPE TO CONSULTANT DETAILS
EG	EAVES GUTTER, POWDERCOATED FINISH IN MONUMENT - REFER TO CONSULTANT DETAIL
RWT	RAINWATER COLLECTION TANK - COLORBOND WINDSPRAY TO CONSULTANT DETAIL
SPT	SPRINKLER TANK - COLORBOND WINDSPRAY TO CONSULTANT DETAIL
TRS	TRANSLUCENT ROOF SHEETING

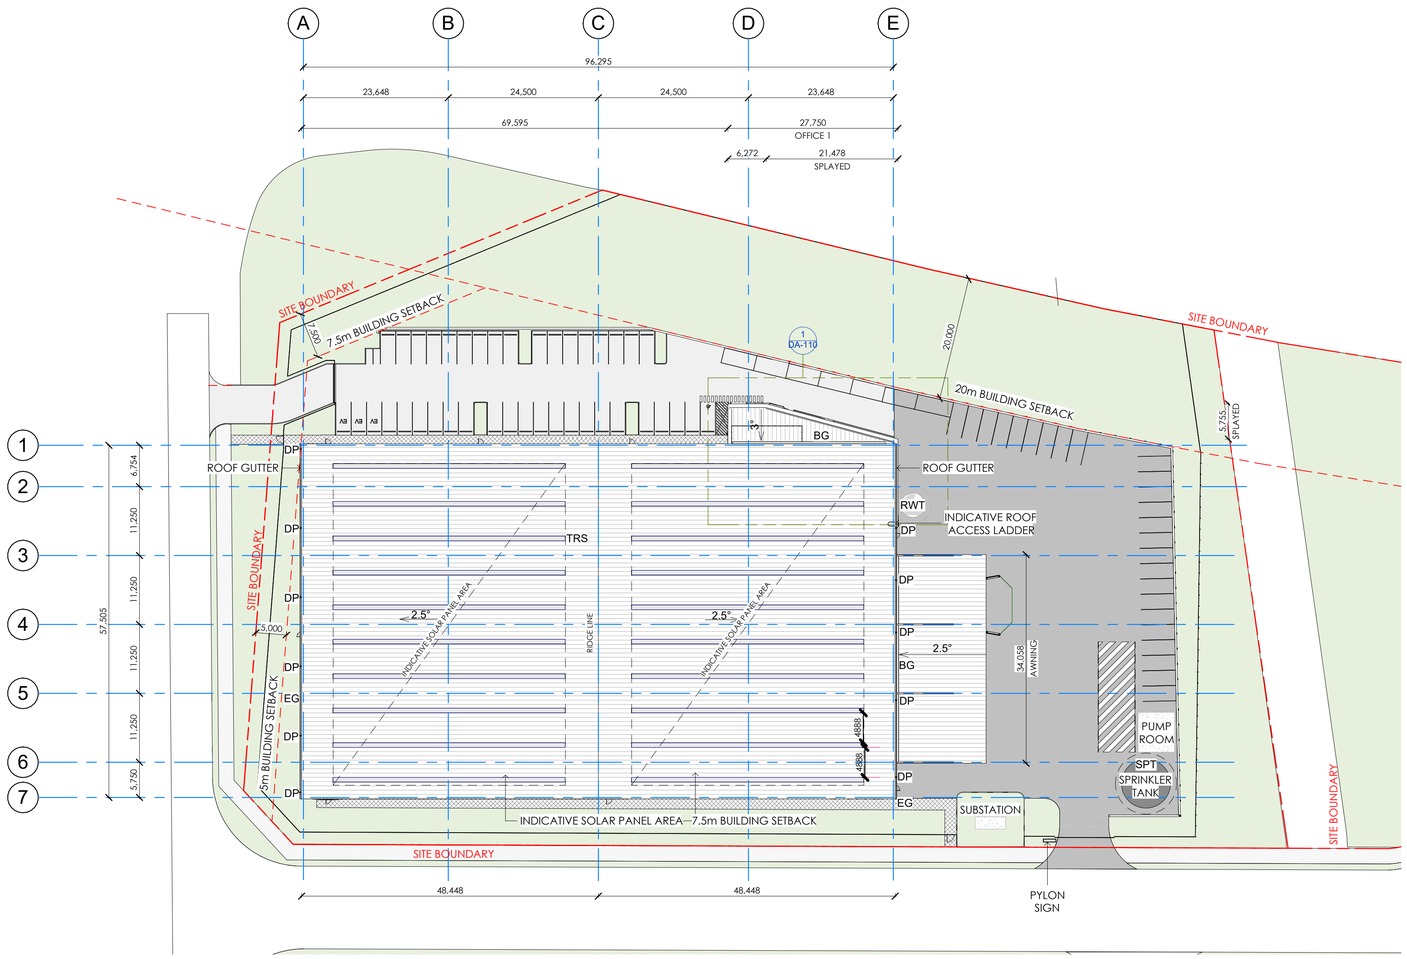

1 BUILDING 1 - ROOF PLAN

1 : 500

RL LEVELS : ± 1000mm TO SUIT FINAL CIVIL DESIGN

NOTE: THE LOCATION OF PROPERTY ALIGNMENTS IS DETERMINED FROM SURVEY INFORMATION PROVIDED BY SURVEYOR.
DO NOT SCALE THIS DRAWING. VERIFY ALL DIMENSIONS ON SITE BEFORE COMMENCING ANY WORK. COPYRIGHT © THIS DRAWING REMAINS THE PROPERTY OF PACEARCHITECTS. REPRODUCTION IN WHOLE OR PART IS FORBIDDEN.

PACEARCHITECTS
A.B.N. 721 5926 6350
Member Australian Institute of Architects
e ppace@pacearchitects.com.au
p 02 9425 1400
m 0404 450 317
w www.pacearchitects.com.au
a Level 1, Suite 5-6, 100 Alexander Street, Crows Nest, Sydney, NSW 2065
Nominated Archit: Patrick Pace NSW #7815

Augusta St Warehouse and Distribution Centre
Augusta St, Blacktown within Blacktown

FOR APPROVAL

REVISION	DESCRIPTION	DATE
A	FOR SSDA SUBMISSION	23.06.23

ARCHITECT: PACE ARCHITECTS
BUILDER / PROJECT MANAGER:
CLIENT: LOGOS

GRAPHIC SCALE: 1:100


purpose: FOR APPROVAL

BUILDING 1 ROOF PLAN

scale 1 : 500 A1
project no 220207
date 23.06.23
dwn JA
dwg no 220207 - DA-115
issue A


1 BLDG 1 - WEST ELEVATION

1 : 500

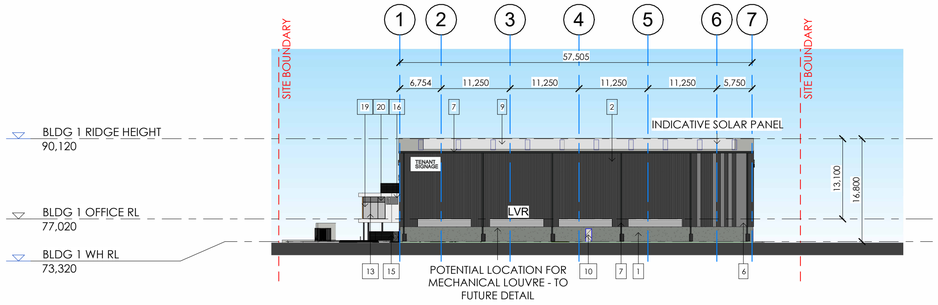


2 BLDG 1 - EAST ELEVATION

1 : 500

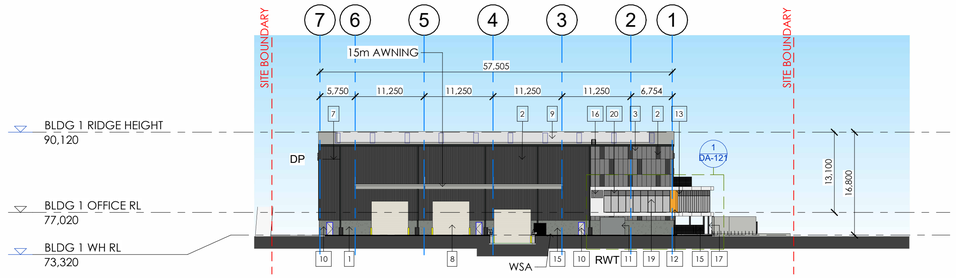


3 BLDG 1 - NORTH ELEVATION

1 : 500

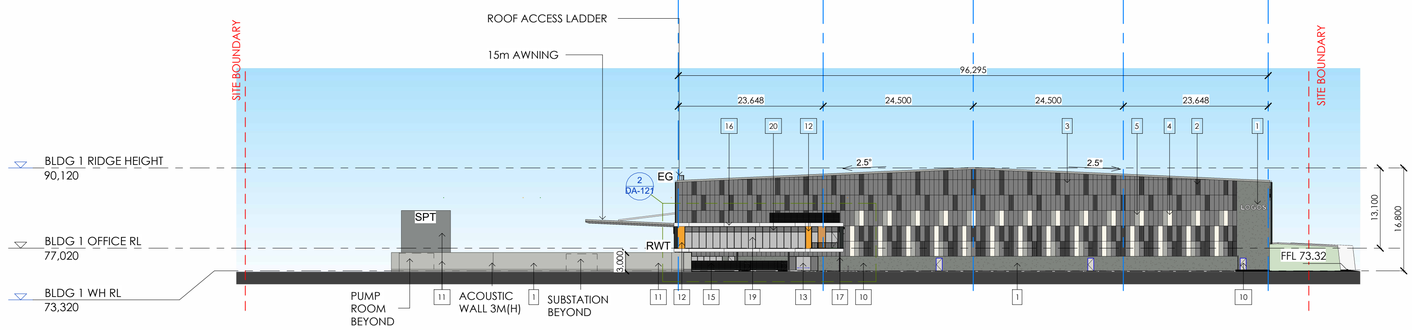

4 BLDG 1 - SOUTH ELEVATION

1 : 500

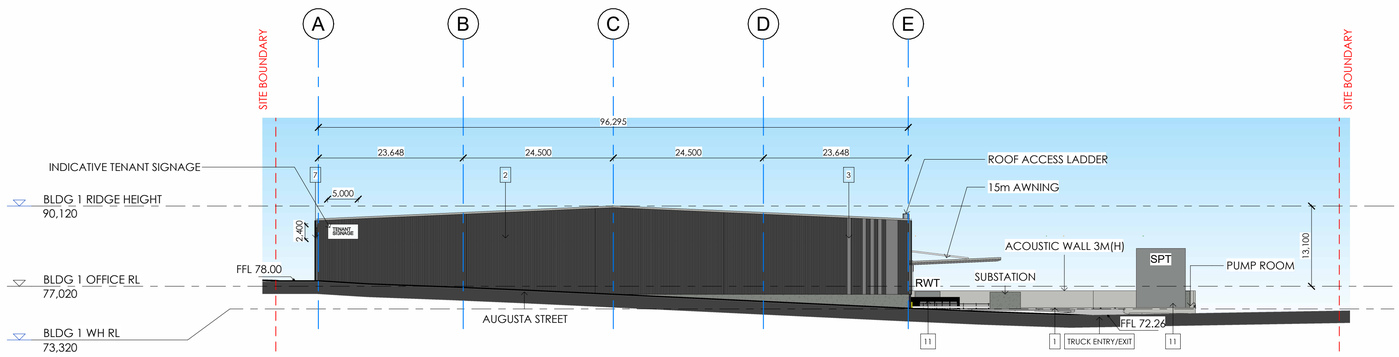

WAREHOUSE EXTERNAL FINISHES	
1	NATURAL PRECAST CONCRETE FINISH
2	PREFINISHED PROFILED METAL CLADDING (TRIMDEK COLORBOND) - MONUMENT
3	PREFINISHED PROFILED METAL CLADDING (TRIMDEK COLORBOND) - WINDSPRAY
4	PREFINISHED PROFILED METAL CLADDING (TRIMDEK COLORBOND) - WHITE
5	PREFINISHED PROFILED METAL CLADDING (TRIMDEK COLORBOND) - SHALE GREY
7	POWDERCOATED GUTTERS, FASCIAS & DOWNPIPES - MONUMENT
8	POWDERCOAT FINISH TO AWNING, ROLLER SHUTTER DOORS & RSD FRAMES, - TO MATCH COLORBOND SURFMIST
9	ZINCALUME ROOF SHEETING WITH 10% TRANSLUCENT SHEETING
10	PAINT FINISH TO PERSONNEL DOORS TO MATCH COLORBOND SURFMIST
11	WATER TANKS, SPRINKLER TANK, PUMP ROOM - COLORBOND 'WINDSPRAY'
11.1	VERTICAL ALUMINIUM SLAT TIMBER-LOOK LOUVRES
OFFICE EXTERNAL FINISHES	
12	ALUMINIUM TIMBER-LOOK LIGHT-WEIGHT CLADDING
13	POWDERCOATED ALUMINIUM WINDOW FRAMES - MONUMENT
14	ALUMINIUM FEATURE SUN-SHADING POWDERCOATED FINISH COLOR TO MATCH 'MONUMENT'
15	HORIZONTAL ALUMINIUM SLAT TIMBER-LOOK SCREEN FENCING TO OUTDOOR AREA
16	PREFINISHED METAL - COLOUR WHITE
17	POWDERCOATED ALUMINIUM COLUMNS - MONUMENT
18	POWDERCOATED RAILINGS - MONUMENT
19	GLAZING - GREY TINTED GLASS
20	COLOURBACK GLASS - BLACK

Keynote Legend - General	
DP	DOWNPIPE TO CONSULTANT DETAILS
EG	EAVES GUTTER, POWDERCOATED FINISH IN MONUMENT - REFER TO CONSULTANT DETAIL
LVR	MECHANICAL LOUVRE - TO FUTURE DETAIL
RWT	RAINWATER COLLECTION TANK - COLORBOND WINDSPRAY TO CONSULTANT DETAIL
SPT	SPRINKLER TANK - COLORBOND WINDSPRAY TO CONSULTANT DETAIL

NOTE: THE LOCATION OF PROPERTY ALIGNMENTS IS DETERMINED FROM SURVEY INFORMATION PROVIDED BY SURVEYOR.
DO NOT SCALE THIS DRAWING. VERIFY ALL DIMENSIONS ON SITE BEFORE COMMENCING ANY WORK. COPYRIGHT © THIS DRAWING REMAINS THE PROPERTY OF PACEARCHITECTS. REPRODUCTION IN WHOLE OR PART IS FORBIDDEN.

PACEARCHITECTS
A.B.N. 721 5926 6350
Member Australian Institute of Architects
e ppace@pacearchitects.com.au
p 02 9425 1400
m 0404 450 317
w www.pacearchitects.com.au
a Level 1, Suite 5-6, 100 Alexander Street, Crows Nest, Sydney, NSW 2065
Nominated Archit: Patrick Pace NSW #7815

Augusta St Warehouse and Distribution Centre
Augusta St, Blacktown within Blacktown

FOR APPROVAL

REVISION	DESCRIPTION	DATE
A	FOR SSDA SUBMISSION	23.06.23

ARCHITECT: PACE ARCHITECTS
BUILDER / PROJECT MANAGER:
CLIENT: LOGOS

GRAPHIC SCALE: 1:100

purpose: FOR APPROVAL


BUILDING 1 ELEVATIONS

scale: As indicated A1
project no: 220207
date: 23.06.23
dwn: BH
dwg no: 220207 - DA-120
issue: A



1 BLDG 1 - OFFICE 1 EAST ELEVATION

1 : 100

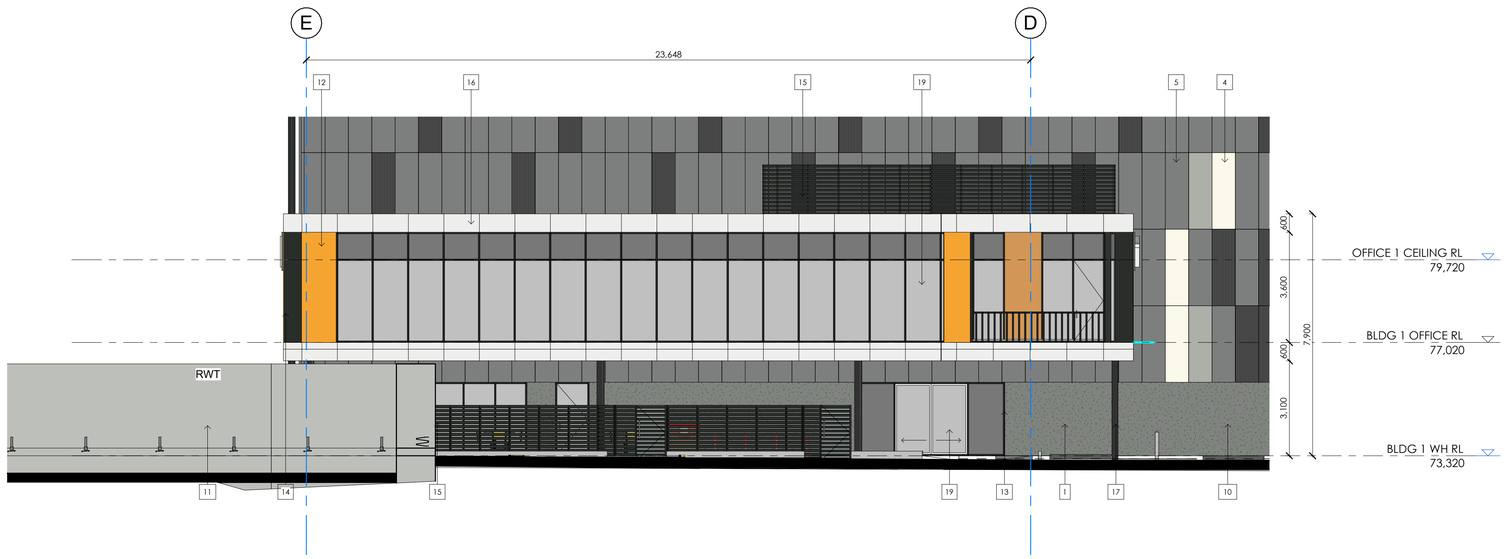

2 BLDG 1 OFFICE NORTH ELEVATION

1 : 100

WAREHOUSE EXTERNAL FINISHES	
1	NATURAL PRECAST CONCRETE FINISH
2	PREFINISHED PROFILED METAL CLADDING (TRIMDEK COLORBOND) - MONUMENT
3	PREFINISHED PROFILED METAL CLADDING (TRIMDEK COLORBOND) - WINDSPRAY
4	PREFINISHED PROFILED METAL CLADDING (TRIMDEK COLORBOND) - WHITE
5	PREFINISHED PROFILED METAL CLADDING (TRIMDEK COLORBOND) - SHALE GREY
7	POWDERCOATED GUTTERS, FASCIAS & DOWNPIPES - MONUMENT
8	POWDERCOAT FINISH TO AWNING, ROLLER SHUTTER DOORS & RSD FRAMES, - TO MATCH COLORBOND SURFMIST
9	ZINCALUME ROOF SHEETING WITH 10% TRANSLUCENT SHEETING
10	PAINT FINISH TO PERSONNEL DOORS TO MATCH COLORBOND SURFMIST
11	WATER TANKS, SPRINKLER TANK, PUMP ROOM - COLORBOND 'WINDSPRAY'
11.1	VERTICAL ALUMINIUM SLAT TIMBER-LOOK LOUVRES
OFFICE EXTERNAL FINISHES	
12	ALUMINIUM TIMBER-LOOK LIGHT-WEIGHT CLADDING
13	POWDERCOATED ALUMINIUM WINDOW FRAMES - MONUMENT
14	ALUMINIUM FEATURE SUN-SHADING POWDERCOATED FINISH COLOR TO MATCH 'MONUMENT'
15	HORIZONTAL ALUMINIUM SLAT TIMBER-LOOK SCREEN FENCING TO OUTDOOR AREA
16	PREFINISHED METAL - COLOUR WHITE
17	POWDERCOATED ALUMINIUM COLUMNS - MONUMENT
18	POWDERCOATED RAILINGS - MONUMENT
19	GLAZING - GREY TINTED GLASS
20	COLOURBACK GLASS - BLACK

Keynote Legend - General	
DP	DOWNPIPE TO CONSULTANT DETAILS
RWT	RAINWATER COLLECTION TANK - COLORBOND WINDSPRAY TO CONSULTANT DETAIL

NOTE: THE LOCATION OF PROPERTY ALIGNMENTS IS DETERMINED FROM SURVEY INFORMATION PROVIDED BY SURVEYOR.
DO NOT SCALE THIS DRAWING. VERIFY ALL DIMENSIONS ON SITE BEFORE COMMENCING ANY WORK. COPYRIGHT © THIS DRAWING REMAINS THE PROPERTY OF PACEARCHITECTS. REPRODUCTION IN WHOLE OR PART IS FORBIDDEN.

PACEARCHITECTS
A.B.N. 721 5926 6350
Member Australian Institute of Architects
e ppace@pacearchitects.com.au
p 02 9425 1400
m 0404 450 317
w www.pacearchitects.com.au
a Level 1, Suite 5-6, 100 Alexander Street, Crows Nest, Sydney, NSW 2065
Nominated Archt: Patrick Pace NSW #7815

Augusta St Warehouse and Distribution Centre
Augusta St, Blacktown within Blacktown

FOR APPROVAL

REVISION	DESCRIPTION	DATE
A	FOR SSDA SUBMISSION	23.06.23

ARCHITECT: PACE ARCHITECTS
BUILDER / PROJECT MANAGER:
CLIENT: LOGOS


GRAPHIC SCALE: 1:100 (0 1 2 3 4 5 10)

purpose: FOR APPROVAL

BUILDING 1 OFFICE ELEVATIONS


scale: As indicated A1
project no: 220207
date: 23.06.23
dwn: MO
dwg no: 220207 - DA-121
issue: A

Keynote Legend - General	
COL	STEEL COLUMN TO CONSULTANT DETAILS
DP	DOWNPIPE TO CONSULTANT DETAILS
EG	EAVES GUTTER, POWDERCOATED FINISH IN MONUMENT - REFER TO CONSULTANT DETAIL
TRS	TRANSLUCENT ROOF SHEETING

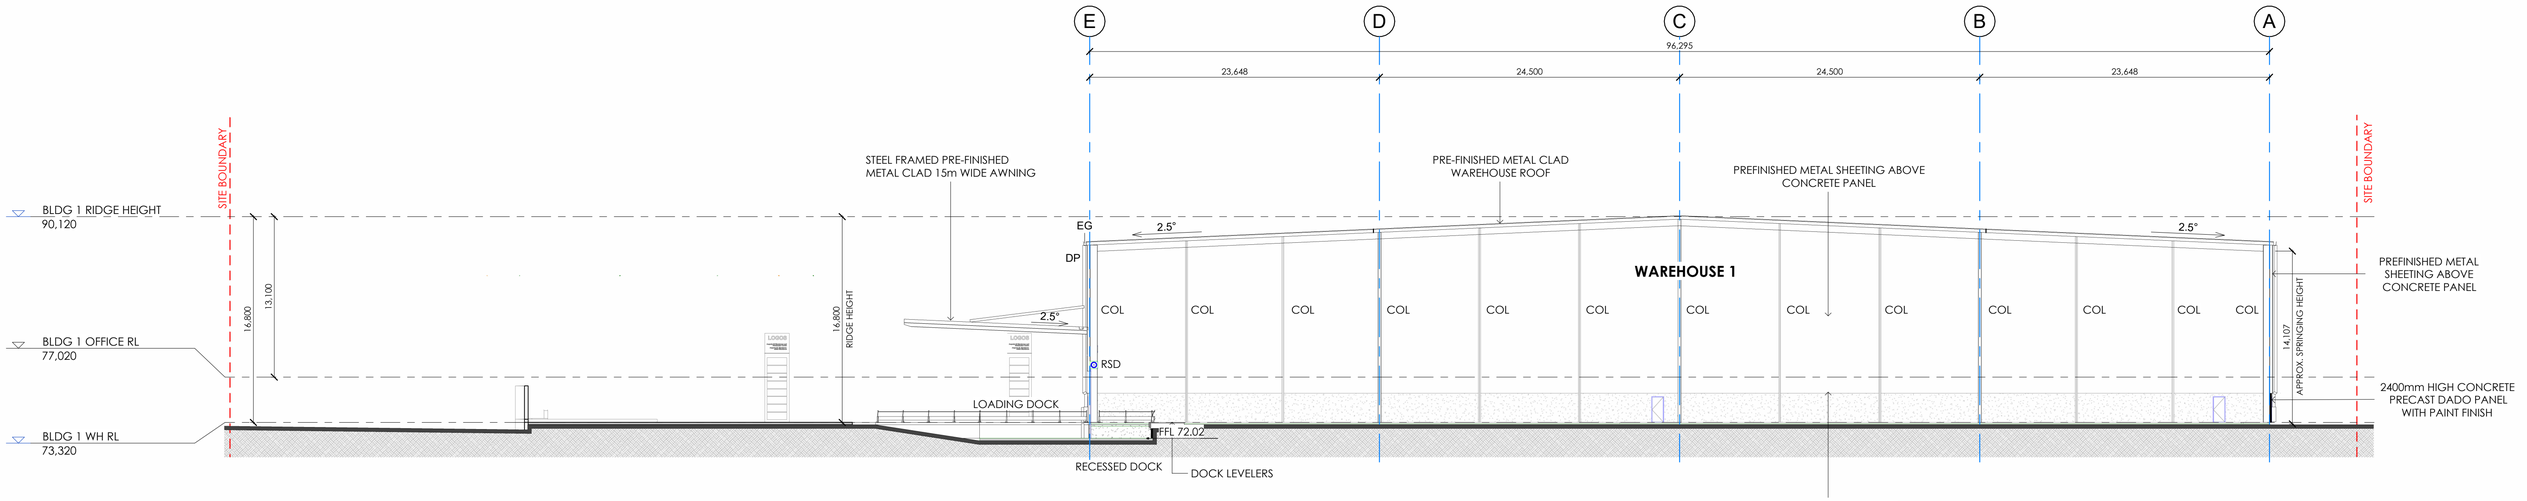

1 BLDG 1 - LONGITUDINAL SECTION

1 : 250

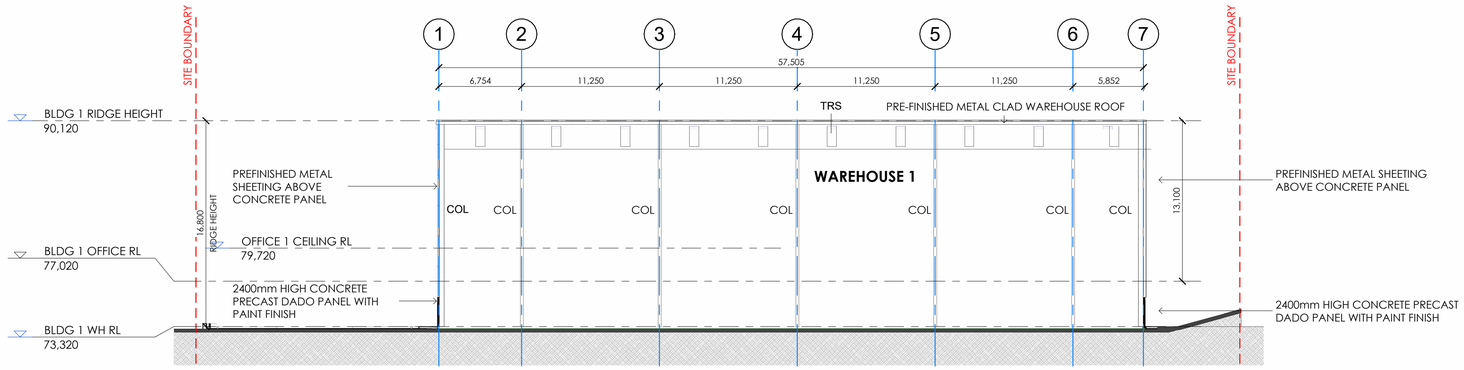

2 BLDG 1 - CROSS SECTION

1 : 250

NOTE: THE LOCATION OF PROPERTY ALIGNMENTS IS DETERMINED FROM SURVEY INFORMATION PROVIDED BY SURVEYOR.
DO NOT SCALE THIS DRAWING. VERIFY ALL DIMENSIONS ON SITE BEFORE COMMENCING ANY WORK. COPYRIGHT © THIS DRAWING REMAINS THE PROPERTY OF PACEARCHITECTS. REPRODUCTION IN WHOLE OR PART IS FORBIDDEN.

PACEARCHITECTS
A.B.N. 721 5926 6350
Member Australian Institute of Architects
e ppace@pacearchitects.com.au
p 02 9425 1400
m 0404 450 317
w www.pacearchitects.com.au
a Level 1, Suite 5-6, 100 Alexander Street, Crows Nest, Sydney, NSW 2065
Nominated Archt: Patrick Pace NSW #7815

Augusta St Warehouse and Distribution Centre
Augusta St, Blacktown within Blacktown

FOR APPROVAL

REVISION	DESCRIPTION	DATE
A	FOR SSDA SUBMISSION	23.06.23

ARCHITECT: PACE ARCHITECTS
BUILDER / PROJECT MANAGER:
CLIENT: LOGOS

GRAPHIC SCALE: 1:100

purpose: FOR APPROVAL

BUILDING 1 SECTIONS

scale	1 : 250	A1
project no	220207	
date	23.06.23	
dwn	MO	
dwg no	220207 - DA-130	
issue	A	

Augusta St Warehouse and Distribution Centre

Augusta St, Blacktown within Blacktown

LOGOS

CLIENT


BUILDER/PROJECT MANAGER

PACE ARCHITECTS

DOCUMENTATION

DRAWING LIST

DA-200	BUILDING 2 SITE & WAREHOUSE PLAN	C	18.08.23
DA-210	BUILDING 2 OFFICE PLAN	C	18.08.23
DA-215	BUILDING 2 ROOF PLAN	C	18.08.23
DA-220	BUILDING 2 ELEVATIONS	C	18.08.23
DA-221	BUILDING 2 OFFICE ELEVATIONS	C	18.08.23
DA-230	BUILDING 2 SECTIONS	C	18.08.23

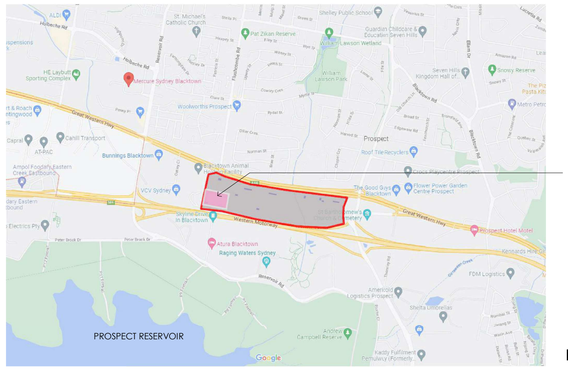

LOT 2 INDUSTRIAL DEVELOPMENT


INDUSTRIAL ESTATE CONCEPT MASTERPLAN



SITE LOCATION



3D IMPRESSION

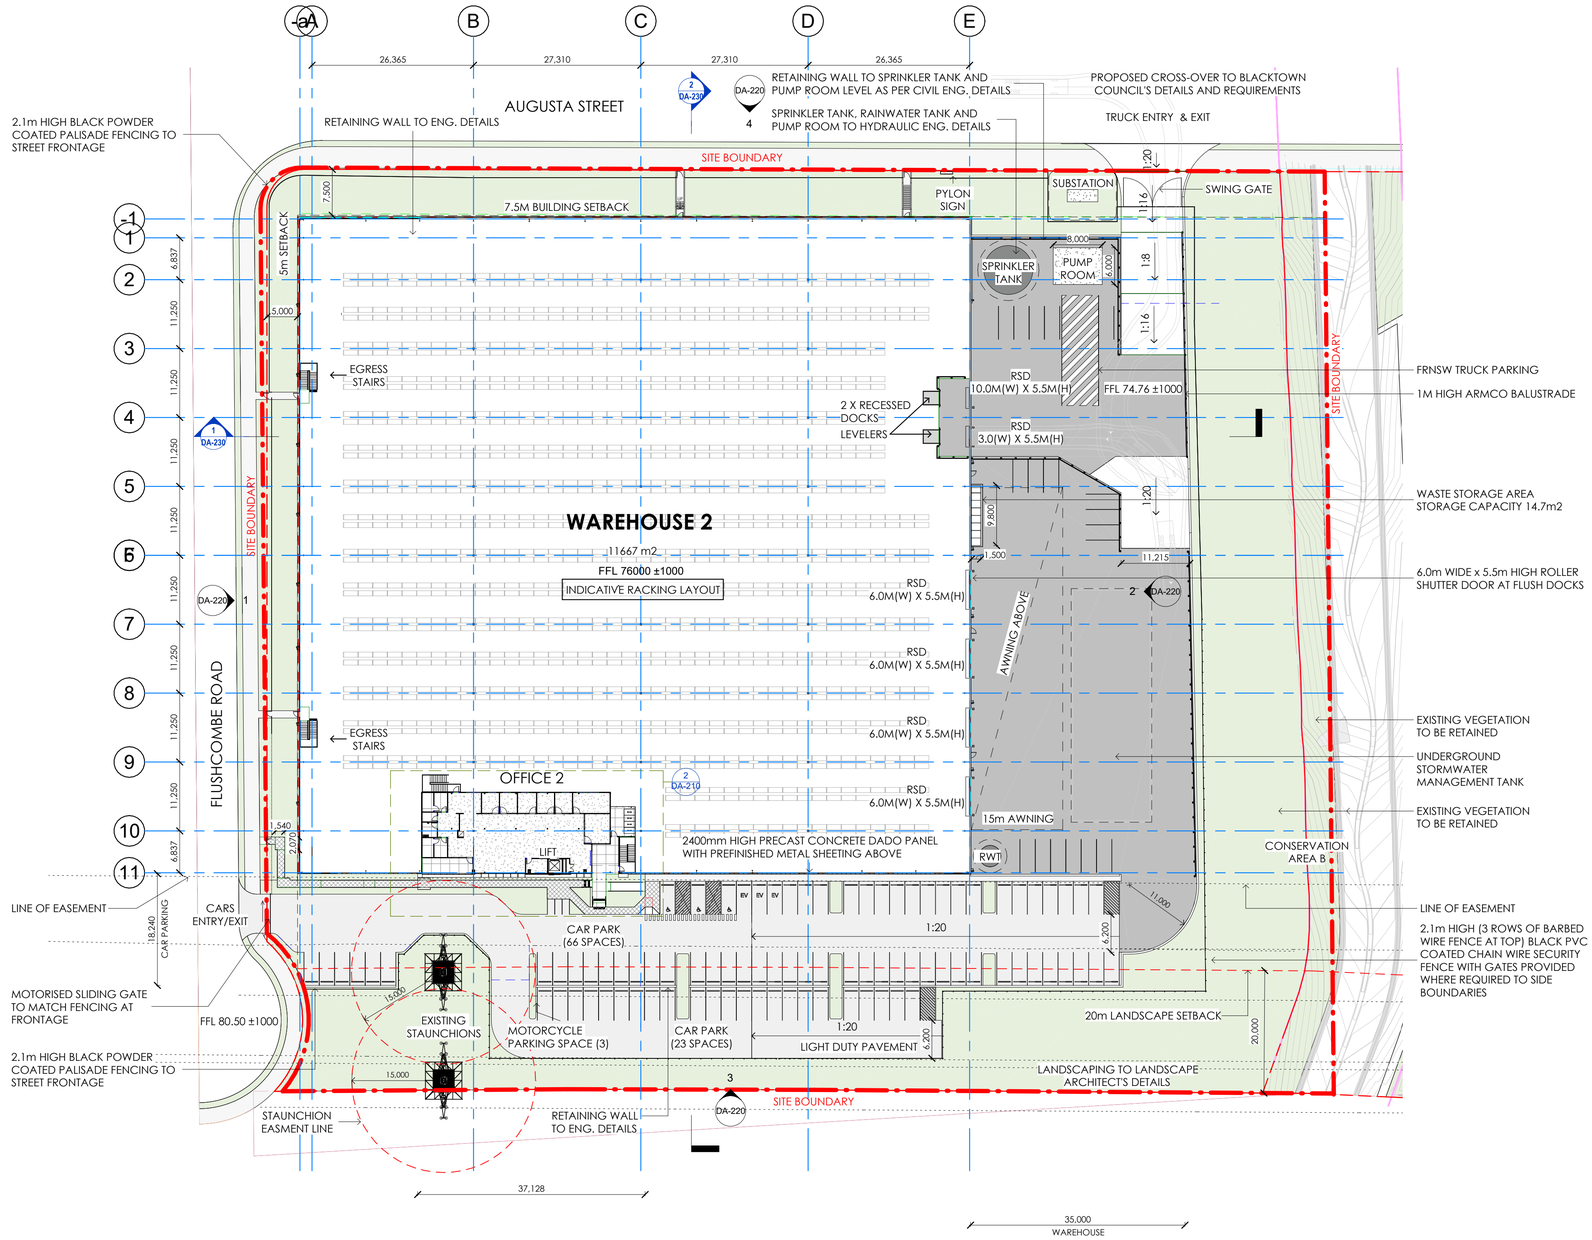

1 BUILDING 2- SITE & WAREHOUSE PLAN

1 : 500

COLOR LEGEND	
1	HEAVY DUTY PAVEMENT
2	LIGHT DUTY PAVEMENT
3	LANDSCAPE
4	PEDESTRIAN PATHWAY
5	WAREHOUSE
6	TURF CELL

DEVELOPMENT SUMMARY (BLDG2) - GFA

Name	Area
OFFICE 2	363 m²
WAREHOUSE 2	11668 m²
Grand total	12031 m²
AWNING 10M (BLDG 2)	834 m²
HEAVY DUTY PAVEMENT (BLDG 2)	4035 m²
LIGHT DUTY PAVEMENT (BLDG 2)	2789 m²

PROVIDED PARKING SCHEDULE (BLDG2)

Family	Type	Count
PK-CP1	5400 x 2500 - 90 deg	83
PK-CP3	5400 x 2500 - (Accessible)	3
PK-CP2	5400 x 2500 - (Backup)	17
PK-CP7	5400 x 2500 - EV CAR	3
Grand total		106
CAR PARK REQUIRED		106

PROVIDED MOTORCYCLE PARKING (BLDG2)

Family	Type	Count
PK-CP8	2500 x 1200 (MOTORCYCLE)	3
Grand total		3
MOTORCYCLE PARK REQUIRED		3

NOTE 1:
METHOD OF MEASUREMENT OF **GFA (GROSS FLOOR AREA)** IS AS FOLLOW:
- MEASURED FROM INTERNAL FACE OF EXTERNAL WALLS.
- INCLUDED MEZZANINES AND ANY HABITABLE ROOMS IN THE BASEMENTS
-VERTICAL CIRCULATION SUCH AS LIFTS AND STAIRS:
EXCLUDED - IF SHARED BETWEEN TENANCIES
INCLUDED - IF EXCLUSIVE FOR ONE TENANT
- EXCLUDED BASEMENTS UNLESS THEY ARE HABITABLE ROOM
- EXCLUDE GARBAGE AREAS, SPACES USED EXCLUSIVELY FOR SERVICE SUCH AS DUCTING, PLANT ROOMS, LIFT MOTOR ROOMS AND CAR PARKING
- TERRACES AND BALCONIES:
EXCLUDED - IF OUTER WALL IS LESS THEN 1.4m HIGH
INCLUDED - IF OUTER WALL IS MORE THEN 1.4m HIGH
- EXCLUDED VOIDS AT ANY LEVEL THEY OCCUR

RL LEVELS : ± 1000mm TO SUIT FINAL CIVIL DESIGN

NOTE: THE LOCATION OF PROPERTY ALIGNMENTS IS DETERMINED FROM SURVEY INFORMATION PROVIDED BY SURVEYOR.
DO NOT SCALE THIS DRAWING. VERIFY ALL DIMENSIONS ON SITE BEFORE COMMENCING ANY WORK. COPYRIGHT © THIS DRAWING REMAINS THE PROPERTY OF PACEARCHITECTS. REPRODUCTION IN WHOLE OR PART IS FORBIDDEN.

PACEARCHITECTS
A.B.N. 721 5926 6350
e ppace@pacearchitects.com.au
p 02 9425 1400
m 0404 450 317
w www.pacearchitects.com.au
a Level 1, Suite 5-6, 100 Alexander Street, Crows Nest, Sydney, NSW 2065
Nominated Archit: Patrick Pace NSW #7815
Member Australian Institute of Architects

Augusta St Warehouse and Distribution Centre
Augusta St, Blacktown within Blacktown

FOR APPROVAL

REVISION	DESCRIPTION	DATE
A	FOR SSDA SUBMISSION	23.06.23
B	TEST OF ADEQUACY UPDATES	11.08.23
C	TEST OF ADEQUACY UPDATES	18.08.23


ARCHITECT: PACE ARCHITECTS
BUILDER / PROJECT MANAGER:
CLIENT: LOGOS

GRAPHIC SCALE 1:500

purpose: FOR APPROVAL


BUILDING 2 SITE & WAREHOUSE PLAN

scale	As indicated	A1
project no	220207	
date	18.08.23	
dwn	BH	
dwg no	220207 - DA-200	
issue	C	

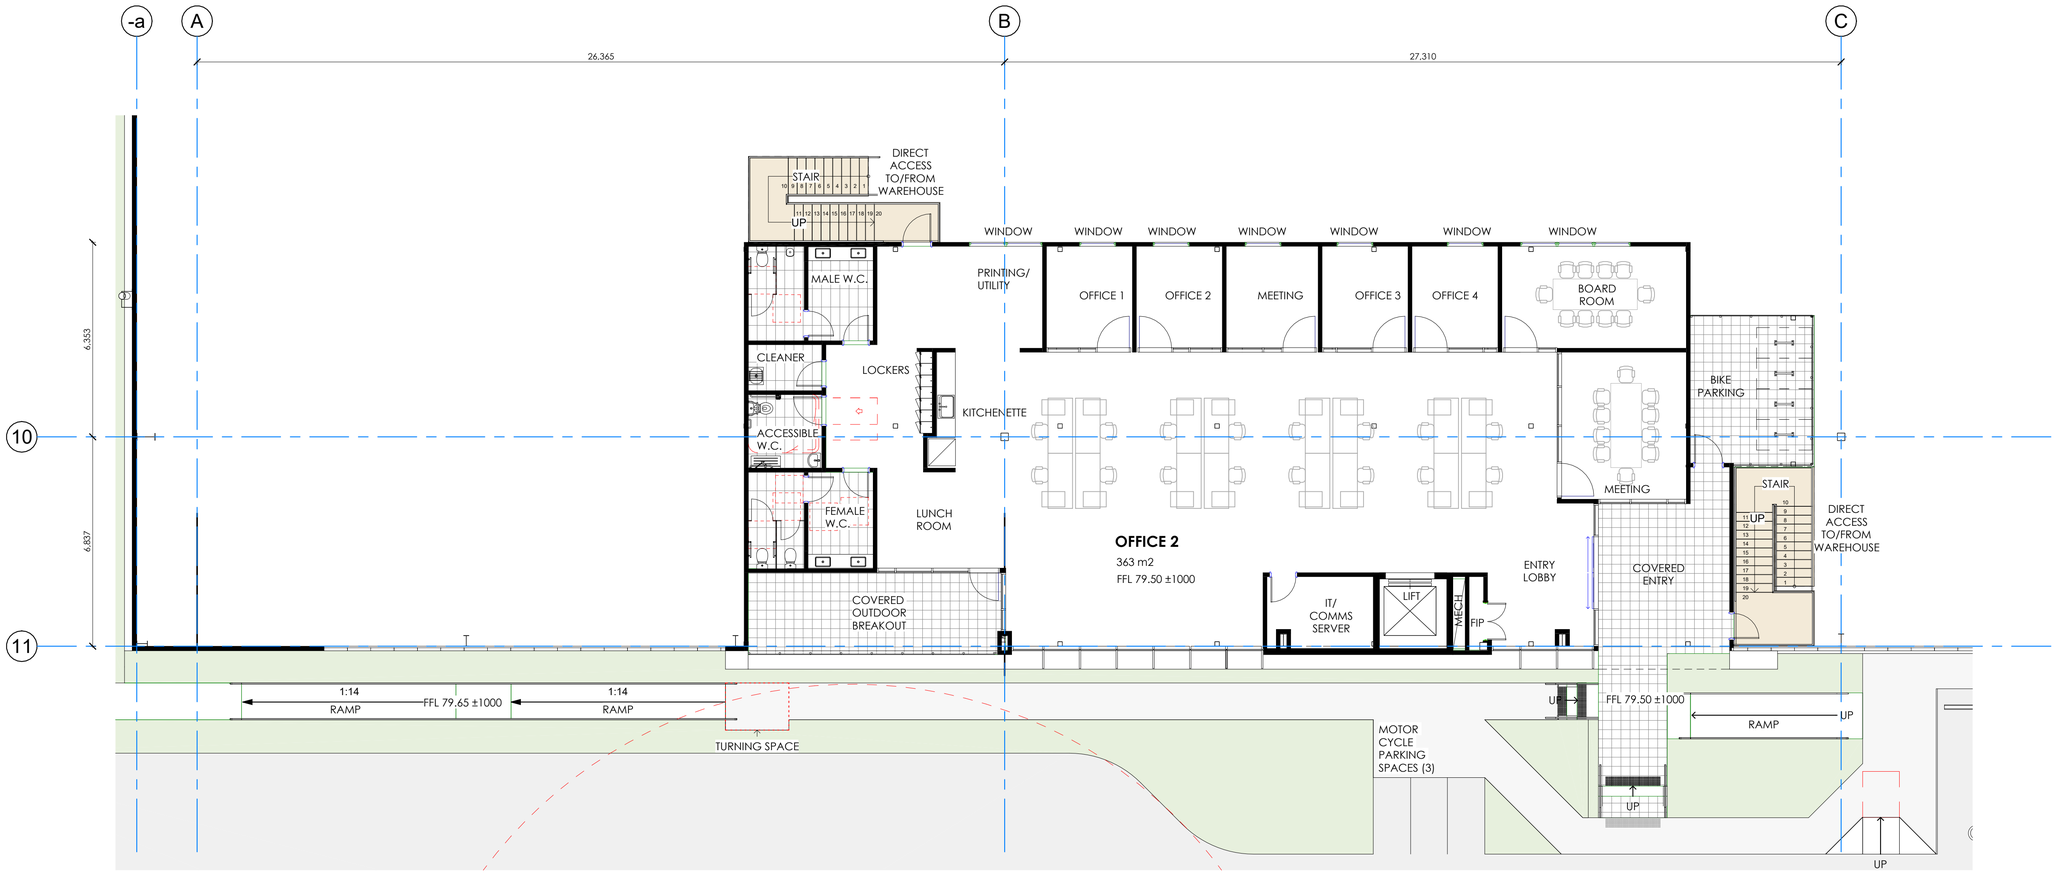

1 BLDG 2 OFFICE FLOOR RL

1 : 100

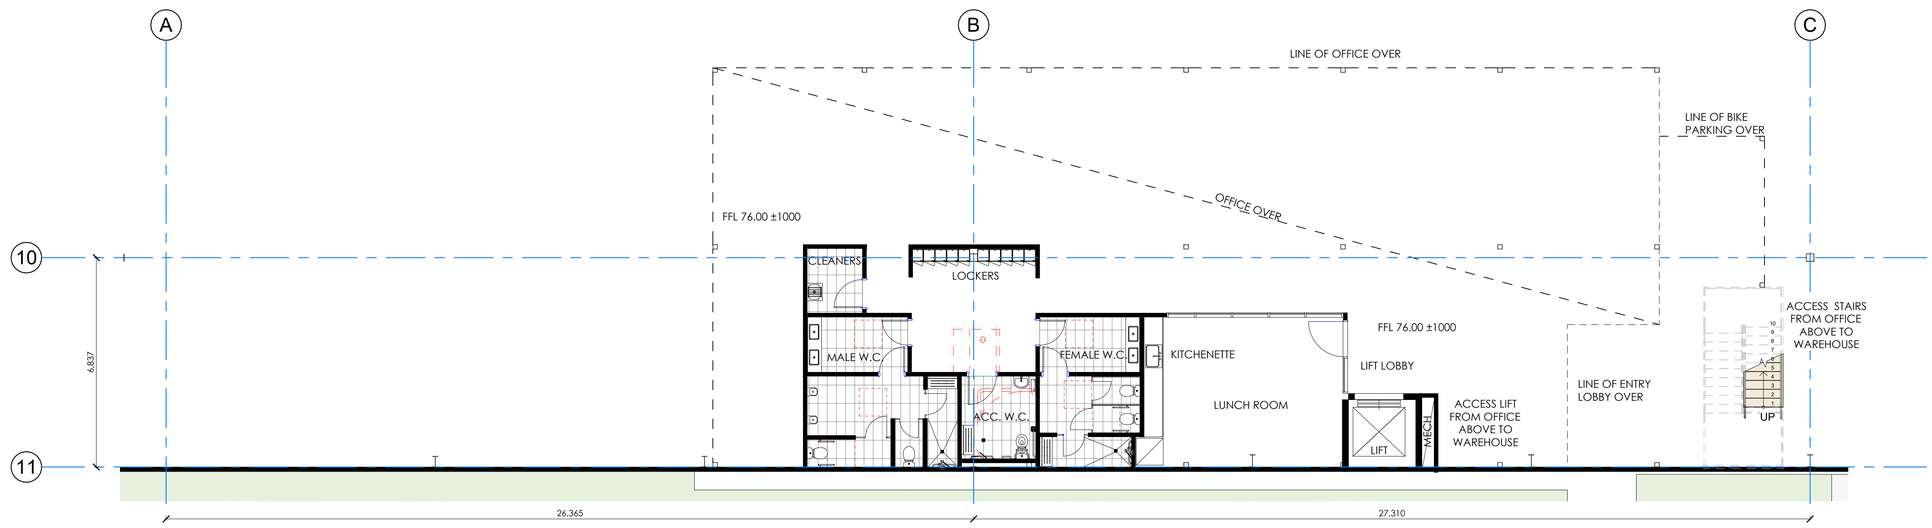

2 BLDG2 WAREHOUSE GROUND FLOOR

1 : 100

RL LEVELS : ± 1000mm TO SUIT FINAL CIVIL DESIGN

NOTE: THE LOCATION OF PROPERTY ALIGNMENTS IS DETERMINED FROM SURVEY INFORMATION PROVIDED BY SURVEYOR.
DO NOT SCALE THIS DRAWING. VERIFY ALL DIMENSIONS ON SITE BEFORE COMMENCING ANY WORK. COPYRIGHT © THIS DRAWING REMAINS THE PROPERTY OF PACEARCHITECTS. REPRODUCTION IN WHOLE OR PART IS FORBIDDEN.

PACEARCHITECTS
A.B.N. 721 5926 6350
Member Australian Institute of Architects
e ppace@pacearchitects.com.au
p 02 9425 1400
m 0404 450 317
w www.pacearchitects.com.au
a Level 1, Suite 5-6, 100 Alexander Street, Crows Nest, Sydney, NSW 2065
Nominated Archt: Patrick Pace NSW #7815

Augusta St Warehouse and Distribution Centre
Augusta St, Blacktown within Blacktown

FOR APPROVAL

REVISION	DESCRIPTION	DATE
A	FOR SSDA SUBMISSION	23.06.23
B	TEST OF ADEQUACY UPDATES	11.08.23
C	TEST OF ADEQUACY UPDATES	18.08.23

ARCHITECT: PACE ARCHITECTS
BUILDER / PROJECT MANAGER:
CLIENT: LOGOS


GRAPHIC SCALE: 1:100

purpose: FOR APPROVAL

BUILDING 2 OFFICE PLAN

scale	1 : 100	A1
project no	220207	
date	18.08.23	
dwn	MO	
dwg no	220207 - DA-210	
issue	C	

Keynote Legend - General	
BG	BOX GUTTER IN MONUMENT SIZE TBC - REFER TO CONSULTANT DETAIL
DP	DOWNPIPE TO CONSULTANT DETAILS
EG	EAVES GUTTER, POWDERCOATED FINISH IN MONUMENT - REFER TO CONSULTANT DETAIL
RWT	RAINWATER COLLECTION TANK - COLORBOND WINDSPRAY TO CONSULTANT DETAIL
SPT	SPRINKLER TANK - COLORBOND WINDSPRAY TO CONSULTANT DETAIL
TRS	TRANSLUCENT ROOF SHEETING

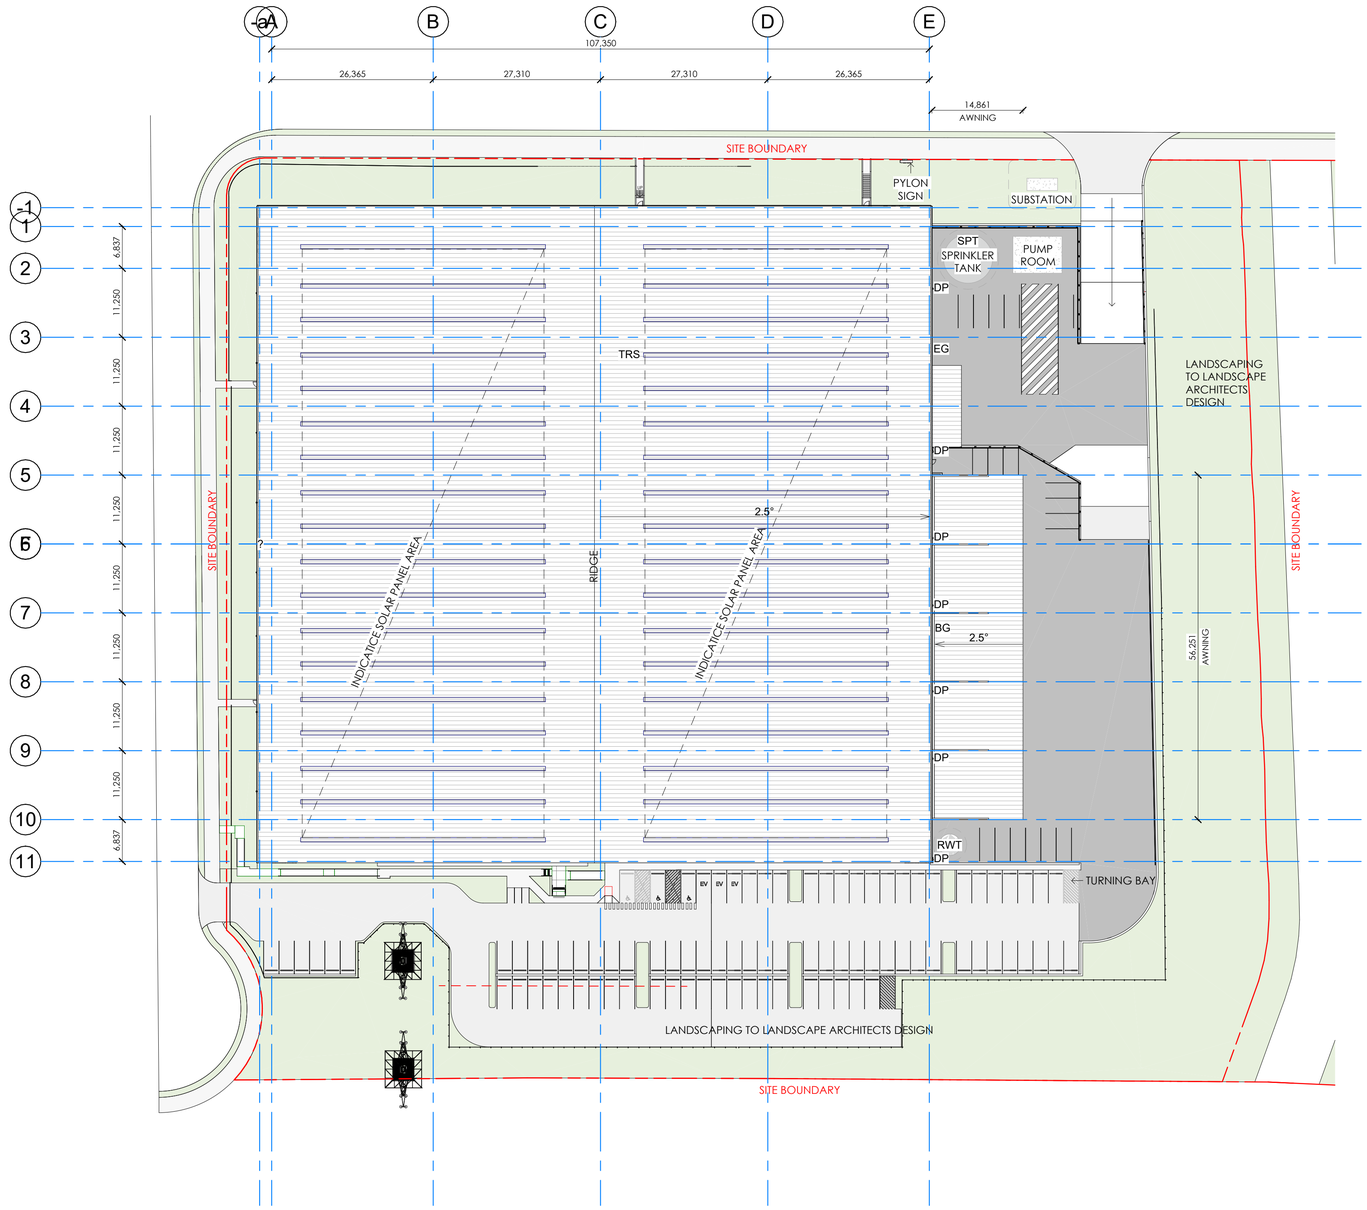

1 BUILDING 2 - ROOF PLAN

1 : 500

RL LEVELS : ± 1000mm TO SUIT FINAL CIVIL DESIGN

NOTE: THE LOCATION OF PROPERTY ALIGNMENTS IS DETERMINED FROM SURVEY INFORMATION PROVIDED BY SURVEYOR.
DO NOT SCALE THIS DRAWING. VERIFY ALL DIMENSIONS ON SITE BEFORE COMMENCING ANY WORK. COPYRIGHT © THIS DRAWING REMAINS THE PROPERTY OF PACEARCHITECTS. REPRODUCTION IN WHOLE OR PART IS FORBIDDEN.

PACEARCHITECTS
A.B.N. 721 5926 6350
e ppace@pacearchitects.com.au
p 02 9425 1400
m 0404 450 317
w www.pacearchitects.com.au
a Level 1, Suite 5-6, 100 Alexander Street, Crows Nest, Sydney, NSW 2065
Nominated Archit: Patrick Pace NSW #7815
Member Australian Institute of Architects

Augusta St Warehouse and Distribution Centre
Augusta St, Blacktown within Blacktown

FOR APPROVAL

REVISION	DESCRIPTION	DATE
A	FOR SSDA SUBMISSION	23.06.23
B	TEST OF ADEQUACY UPDATES	11.08.23
C	TEST OF ADEQUACY UPDATES	18.08.23


ARCHITECT: PACE ARCHITECTS
BUILDER / PROJECT MANAGER:
CLIENT: LOGOS

GRAPHIC SCALE: 1:100

purpose: FOR APPROVAL


BUILDING 2 ROOF PLAN

scale 1 : 500 A1
project no 220207
date 18.08.23
dwn JA
dwg no 220207 - DA-215
issue C

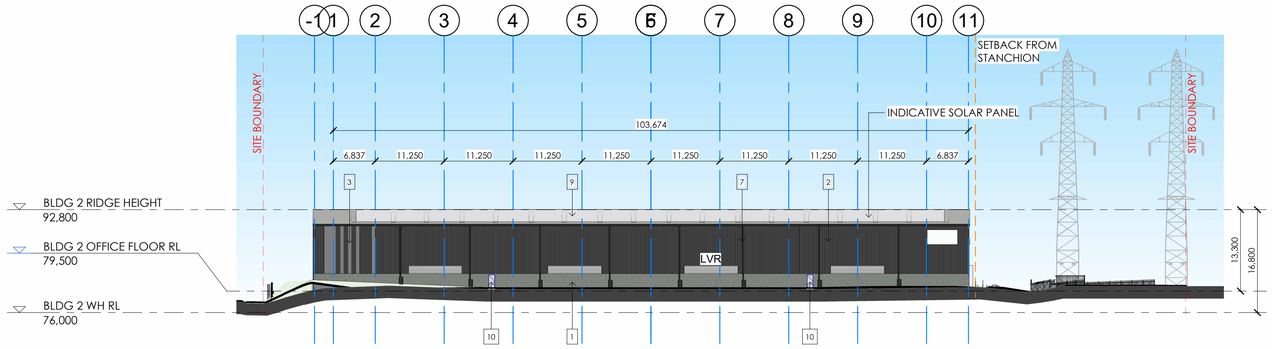


1 BLDG 2 - WEST ELEVATION

1 : 500

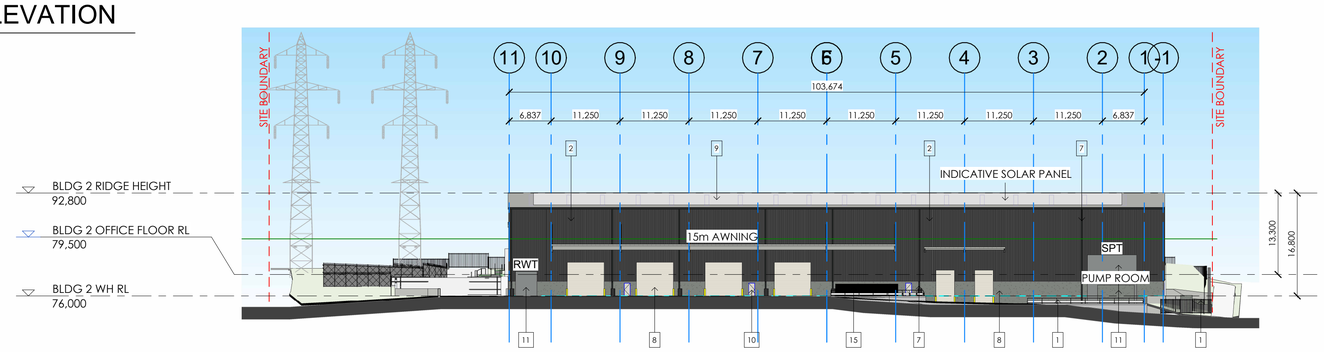


2 BLDG 2 - EAST ELEVATION

1 : 500

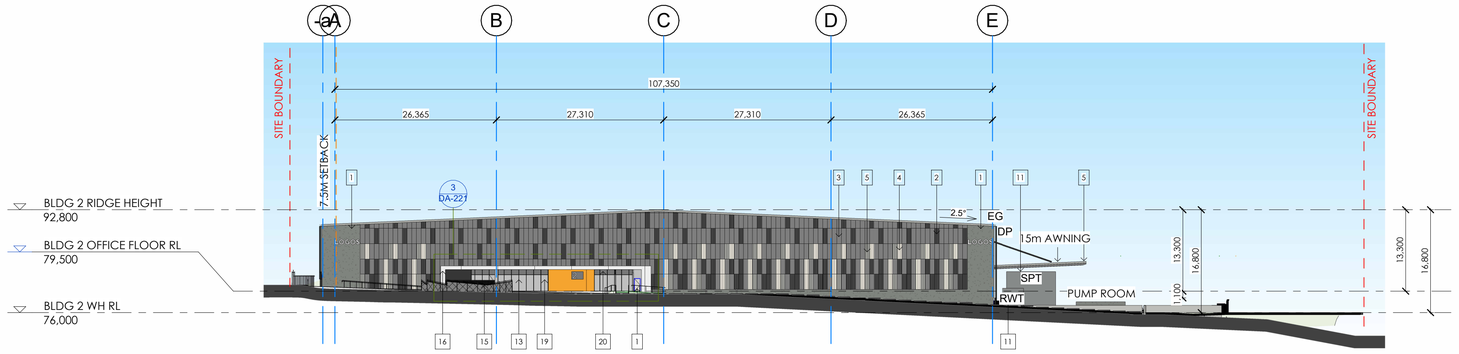

3 BLDG 2 - SOUTH ELEVATION

1 : 500

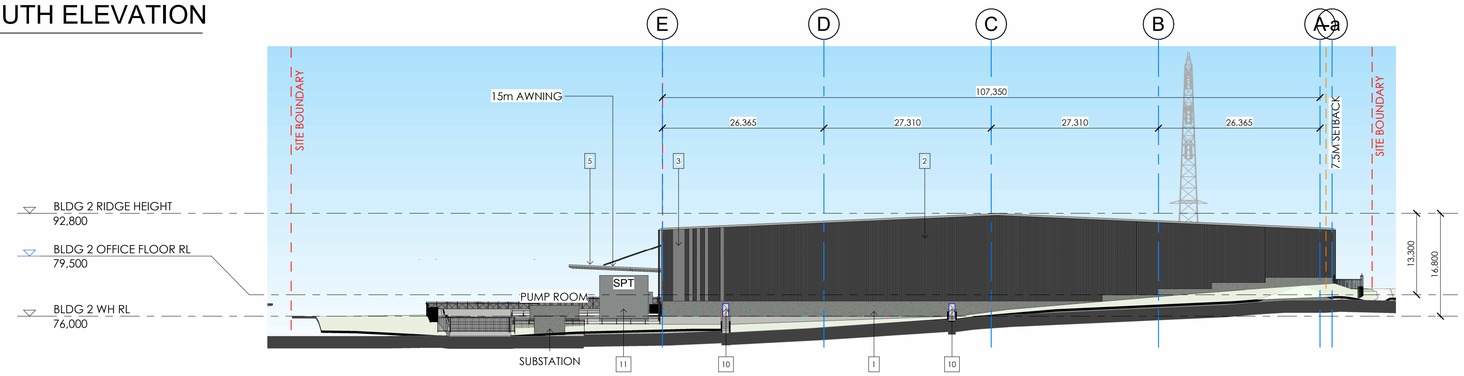

4 BLDG 2 - NORTH ELEVATION

1 : 500

WAREHOUSE EXTERNAL FINISHES	
1	NATURAL PRECAST CONCRETE FINISH
2	PREFINISHED PROFILED METAL CLADDING (TRIMDEK COLORBOND) - MONUMENT
3	PREFINISHED PROFILED METAL CLADDING (TRIMDEK COLORBOND) - WINDSPRAY
4	PREFINISHED PROFILED METAL CLADDING (TRIMDEK COLORBOND) - WHITE
5	PREFINISHED PROFILED METAL CLADDING (TRIMDEK COLORBOND) - SHALE GREY
7	POWDERCOATED GUTTERS, FASCIAS & DOWNPIPES - MONUMENT
8	POWDERCOAT FINISH TO AWNING, ROLLER SHUTTER DOORS & RSD FRAMES, - TO MATCH COLORBOND SURFMIST
9	ZINCALUME ROOF SHEETING WITH 10% TRANSLUCENT SHEETING
10	PAINT FINISH TO PERSONNEL DOORS TO MATCH COLORBOND SURFMIST
11	WATER TANKS, SPRINKLER TANK, PUMP ROOM - COLORBOND 'WINDSPRAY'
11.1	VERTICAL ALUMINIUM SLAT TIMBER-LOOK LOUVRES
OFFICE EXTERNAL FINISHES	
12	ALUMINIUM TIMBER-LOOK LIGHT-WEIGHT CLADDING
13	POWDERCOATED ALUMINIUM WINDOW FRAMES - MONUMENT
14	ALUMINIUM FEATURE SUN-SHADING POWDERCOATED FINISH COLOR TO MATCH 'MONUMENT'
15	HORIZONTAL ALUMINIUM SLAT TIMBER-LOOK SCREEN FENCING TO OUTDOOR AREA
16	PREFINISHED METAL - COLOUR WHITE
17	POWDERCOATED ALUMINIUM COLUMNS - MONUMENT
18	POWDERCOATED RAILINGS - MONUMENT
19	GLAZING - GREY TINTED GLASS
20	COLOURBACK GLASS - BLACK

Keynote Legend - General	
DP	DOWNPIPE TO CONSULTANT DETAILS
EG	EAVES GUTTER, POWDERCOATED FINISH IN MONUMENT - REFER TO CONSULTANT DETAIL
LVR	MECHANICAL LOUVRE - TO FUTURE DETAIL
RWT	RAINWATER COLLECTION TANK - COLORBOND WINDSPRAY TO CONSULTANT DETAIL
SPT	SPRINKLER TANK - COLORBOND WINDSPRAY TO CONSULTANT DETAIL

NOTE: THE LOCATION OF PROPERTY ALIGNMENTS IS DETERMINED FROM SURVEY INFORMATION PROVIDED BY SURVEYOR.
DO NOT SCALE THIS DRAWING. VERIFY ALL DIMENSIONS ON SITE BEFORE COMMENCING ANY WORK. COPYRIGHT © THIS DRAWING REMAINS THE PROPERTY OF PACEARCHITECTS. REPRODUCTION IN WHOLE OR PART IS FORBIDDEN.

PACEARCHITECTS
A.B.N. 721 5926 6350
Member Australian Institute of Architects
e ppace@pacearchitects.com.au
p 02 9425 1400
m 0404 450 317
w www.pacearchitects.com.au
a Level 1, Suite 5-6, 100 Alexander Street, Crows Nest, Sydney, NSW 2065
Nominated Archit: Patrick Pace NSW #7815

Augusta St Warehouse and Distribution Centre
Augusta St, Blacktown within Blacktown

FOR APPROVAL

REVISION	DESCRIPTION	DATE
A	FOR SSDA SUBMISSION	23.06.23
B	TEST OF ADEQUACY UPDATES	11.08.23
C	TEST OF ADEQUACY UPDATES	18.08.23

ARCHITECT: PACE ARCHITECTS
BUILDER / PROJECT MANAGER:
CLIENT: LOGOS


GRAPHIC SCALE: 1:100

purpose: FOR APPROVAL

BUILDING 2 ELEVATIONS

scale	As indicated	A1
project no	220207	
date	18.08.23	
dwn	WL	
dwg no	220207 - DA-220	
issue	C	

WAREHOUSE EXTERNAL FINISHES	
1	NATURAL PRECAST CONCRETE FINISH
2	PREFINISHED PROFILED METAL CLADDING (TRIMDEK COLORBOND) - MONUMENT
3	PREFINISHED PROFILED METAL CLADDING (TRIMDEK COLORBOND) - WINDSPRAY
4	PREFINISHED PROFILED METAL CLADDING (TRIMDEK COLORBOND) - WHITE
5	PREFINISHED PROFILED METAL CLADDING (TRIMDEK COLORBOND) - SHALE GREY
7	POWDERCOATED GUTTERS, FASCIAS & DOWNPIPES - MONUMENT
8	POWDERCOAT FINISH TO AWNING, ROLLER SHUTTER DOORS & RSD FRAMES, - TO MATCH COLORBOND SURFMIST
9	ZINCALUME ROOF SHEETING WITH 10% TRANSLUCENT SHEETING
10	PAINT FINISH TO PERSONNEL DOORS TO MATCH COLORBOND SURFMIST
11	WATER TANKS, SPRINKLER TANK, PUMP ROOM - COLORBOND 'WINDSPRAY'
11.1	VERTICAL ALUMINIUM SLAT TIMBER-LOOK LOUVRES
OFFICE EXTERNAL FINISHES	
12	ALUMINIUM TIMBER-LOOK LIGHT-WEIGHT CLADDING
13	POWDERCOATED ALUMINIUM WINDOW FRAMES - MONUMENT
14	ALUMINIUM FEATURE SUN-SHADING POWDERCOATED FINISH COLOR TO MATCH 'MONUMENT'
15	HORIZONTAL ALUMINIUM SLAT TIMBER-LOOK SCREEN FENCING TO OUTDOOR AREA
16	PREFINISHED METAL - COLOUR WHITE
17	POWDERCOATED ALUMINIUM COLUMNS - MONUMENT
18	POWDERCOATED RAILINGS - MONUMENT
19	GLAZING - GREY TINTED GLASS
20	COLOURBACK GLASS - BLACK

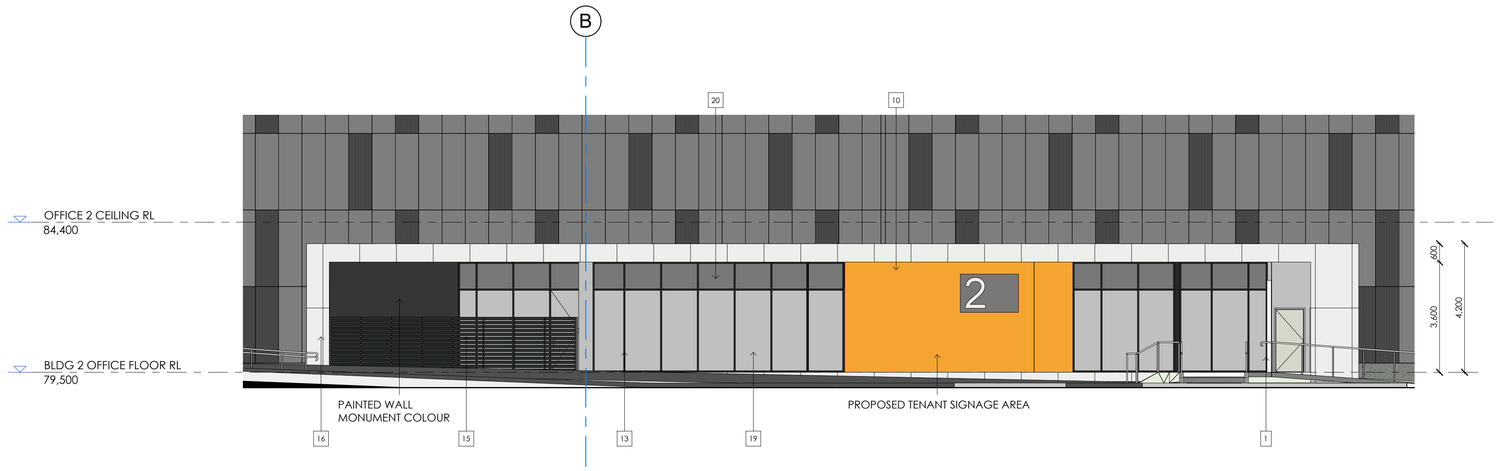

3 BLDG 2 - OFFICE SOUTH ELEVATION

1 : 100

NOTE: THE LOCATION OF PROPERTY ALIGNMENTS IS DETERMINED FROM SURVEY INFORMATION PROVIDED BY SURVEYOR.
DO NOT SCALE THIS DRAWING. VERIFY ALL DIMENSIONS ON SITE BEFORE COMMENCING ANY WORK. COPYRIGHT © THIS DRAWING REMAINS THE PROPERTY OF PACEARCHITECTS. REPRODUCTION IN WHOLE OR PART IS FORBIDDEN.

PACEARCHITECTS
A.B.N. 721 5926 6350
Member Australian Institute of Architects
e ppace@pacearchitects.com.au
p 02 9425 1400
m 0404 450 317
w www.pacearchitects.com.au
a Level 1, Suite 5-6, 100 Alexander Street, Crows Nest, Sydney, NSW 2065
Nominated Archt: Patrick Pace NSW #7815

Augusta St Warehouse and Distribution Centre
Augusta St, Blacktown within Blacktown

FOR APPROVAL

REVISION	DESCRIPTION	DATE
A	FOR SSDA SUBMISSION	23.06.23
B	TEST OF ADEQUACY UPDATES	11.08.23
C	TEST OF ADEQUACY UPDATES	18.08.23

ARCHITECT: PACE ARCHITECTS
BUILDER / PROJECT MANAGER:
CLIENT: LOGOS


GRAPHIC SCALE: 1:100

purpose: FOR APPROVAL

BUILDING 2 OFFICE ELEVATIONS


scale	As indicated	A1
project no	220207	
date	18.08.23	
dwn	BH	
dwg no	220207 - DA-221	
issue	C	

Keynote Legend - General	
COL	STEEL COLUMN TO CONSULTANT DETAILS
DP	DOWNPIPE TO CONSULTANT DETAILS
EG	EAVES GUTTER, POWDERCOATED FINISH IN MONUMENT - REFER TO CONSULTANT DETAIL
TRS	TRANSLUCENT ROOF SHEETING

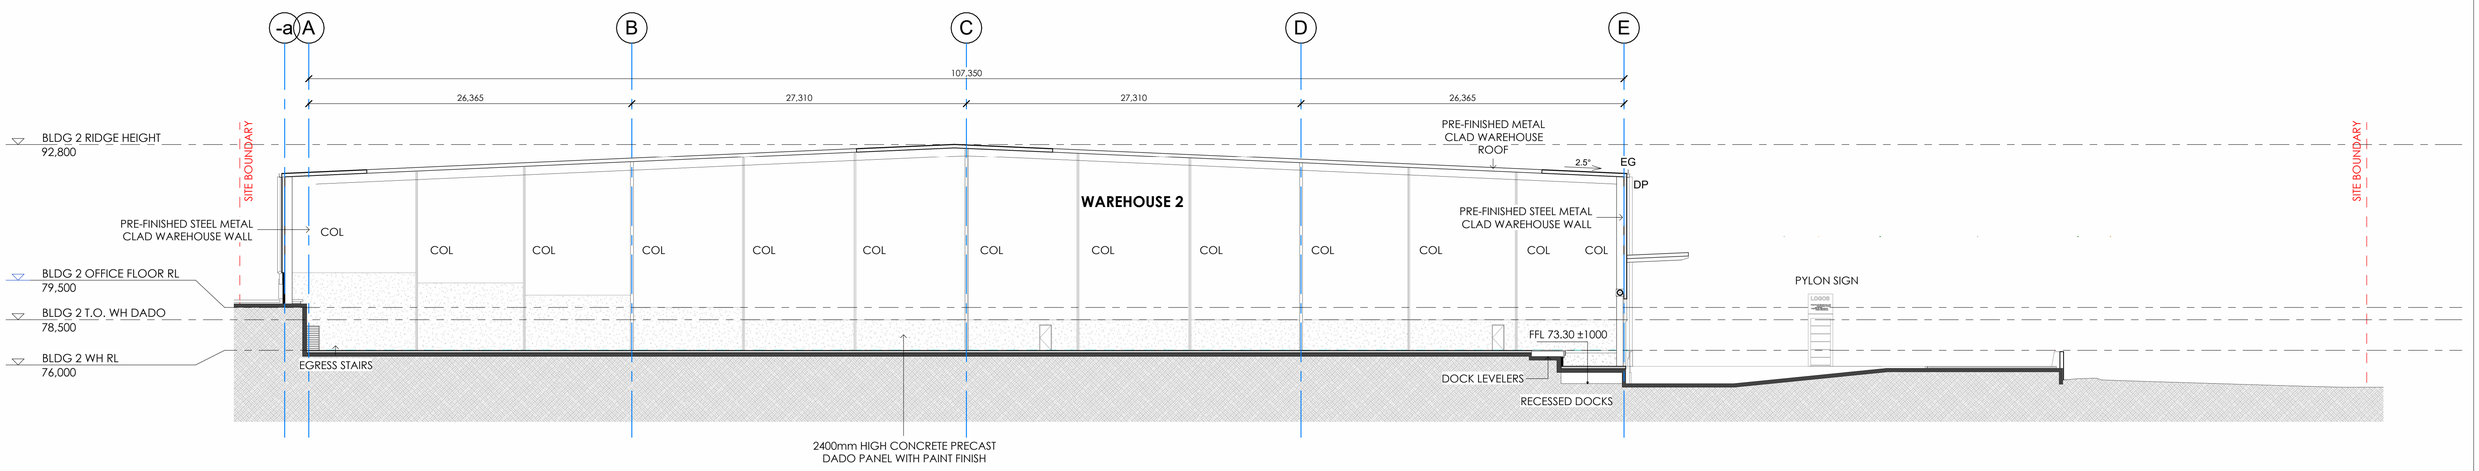

1 BLDG 2 - CROSS SECTION

1 : 250

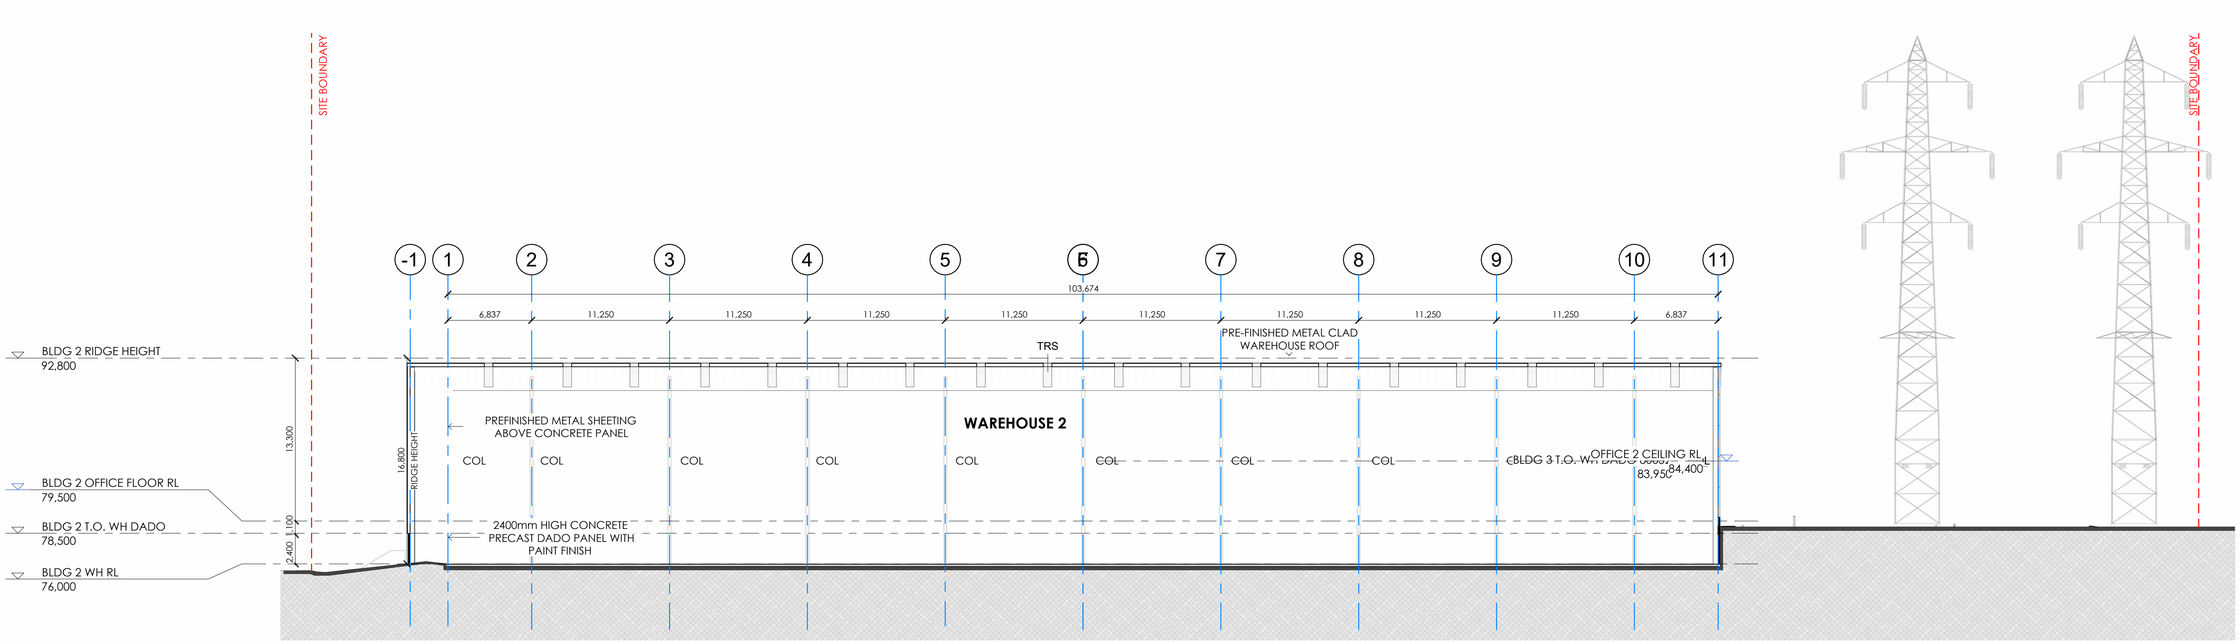

2 BLDG 2 - LONGITUDINAL SECTION

1 : 250

NOTE: THE LOCATION OF PROPERTY ALIGNMENTS IS DETERMINED FROM SURVEY INFORMATION PROVIDED BY SURVEYOR.

DO NOT SCALE THIS DRAWING. VERIFY ALL DIMENSIONS ON SITE BEFORE COMMENCING ANY WORK. COPYRIGHT © THIS DRAWING REMAINS THE PROPERTY OF PACEARCHITECTS. REPRODUCTION IN WHOLE OR PART IS FORBIDDEN.

PACEARCHITECTS
A.B.N. 721 5926 6350
Member Australian Institute of Architects
e ppace@pacearchitects.com.au
p 02 9425 1400
m 0404 450 317
w www.pacearchitects.com.au
a Level 1, Suite 5-6, 100 Alexander Street, Crows Nest, Sydney, NSW 2065
Nominated Archt: Patrick Pace NSW #7815

Augusta St Warehouse and Distribution Centre

Augusta St, Blacktown within Blacktown

FOR APPROVAL

REVISION	DESCRIPTION	DATE
A	FOR SSDA SUBMISSION	23.06.23
B	TEST OF ADEQUACY UPDATES	11.08.23
C	TEST OF ADEQUACY UPDATES	18.08.23

ARCHITECT: PACE ARCHITECTS

BUILDER / PROJECT MANAGER

CLIENT: LOGOS

GRAPHIC SCALE: 1:100

purpose: FOR APPROVAL

BUILDING 2 SECTIONS

scale	1 : 250	A1
project no	220207	
date	18.08.23	
dwn	MO	
dwg no	220207 - DA-230	
issue	C	

Augusta St Warehouse and Distribution Centre

Augusta St, Blacktown within Blacktown


LOGOS

CLIENT

BUILDER/PROJECT MANAGER

PACE ARCHITECTS

DOCUMENTATION

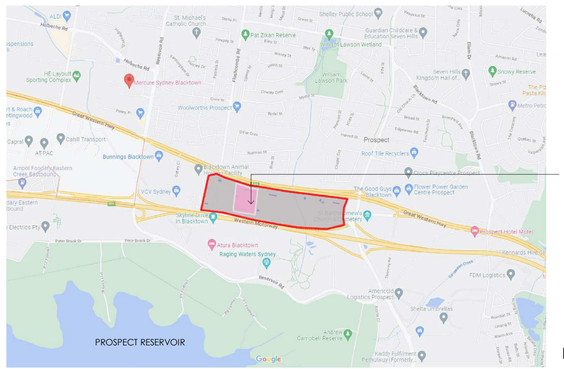

LOT 3 INDUSTRIAL DEVELOPMENT

INDUSTRIAL ESTATE CONCEPT MASTERPLAN




SITE LOCATION

DRAWING LIST

DA-300	BUILDING 3 SITE & WAREHOUSE PLAN	C	18.08.23
DA-310	BUILDING 3 OFFICES 3A & 3B PLANS	C	18.08.23
DA-315	BUILDING 3 ROOF PLAN	C	18.08.23
DA-320	BUILDING 3 ELEVATIONS	C	18.08.23
DA-321	BUILDING 3 OFFICE ELEVATIONS	C	18.08.23
DA-330	BUILDING 3 SECTIONS	C	18.08.23



3D IMPRESSION

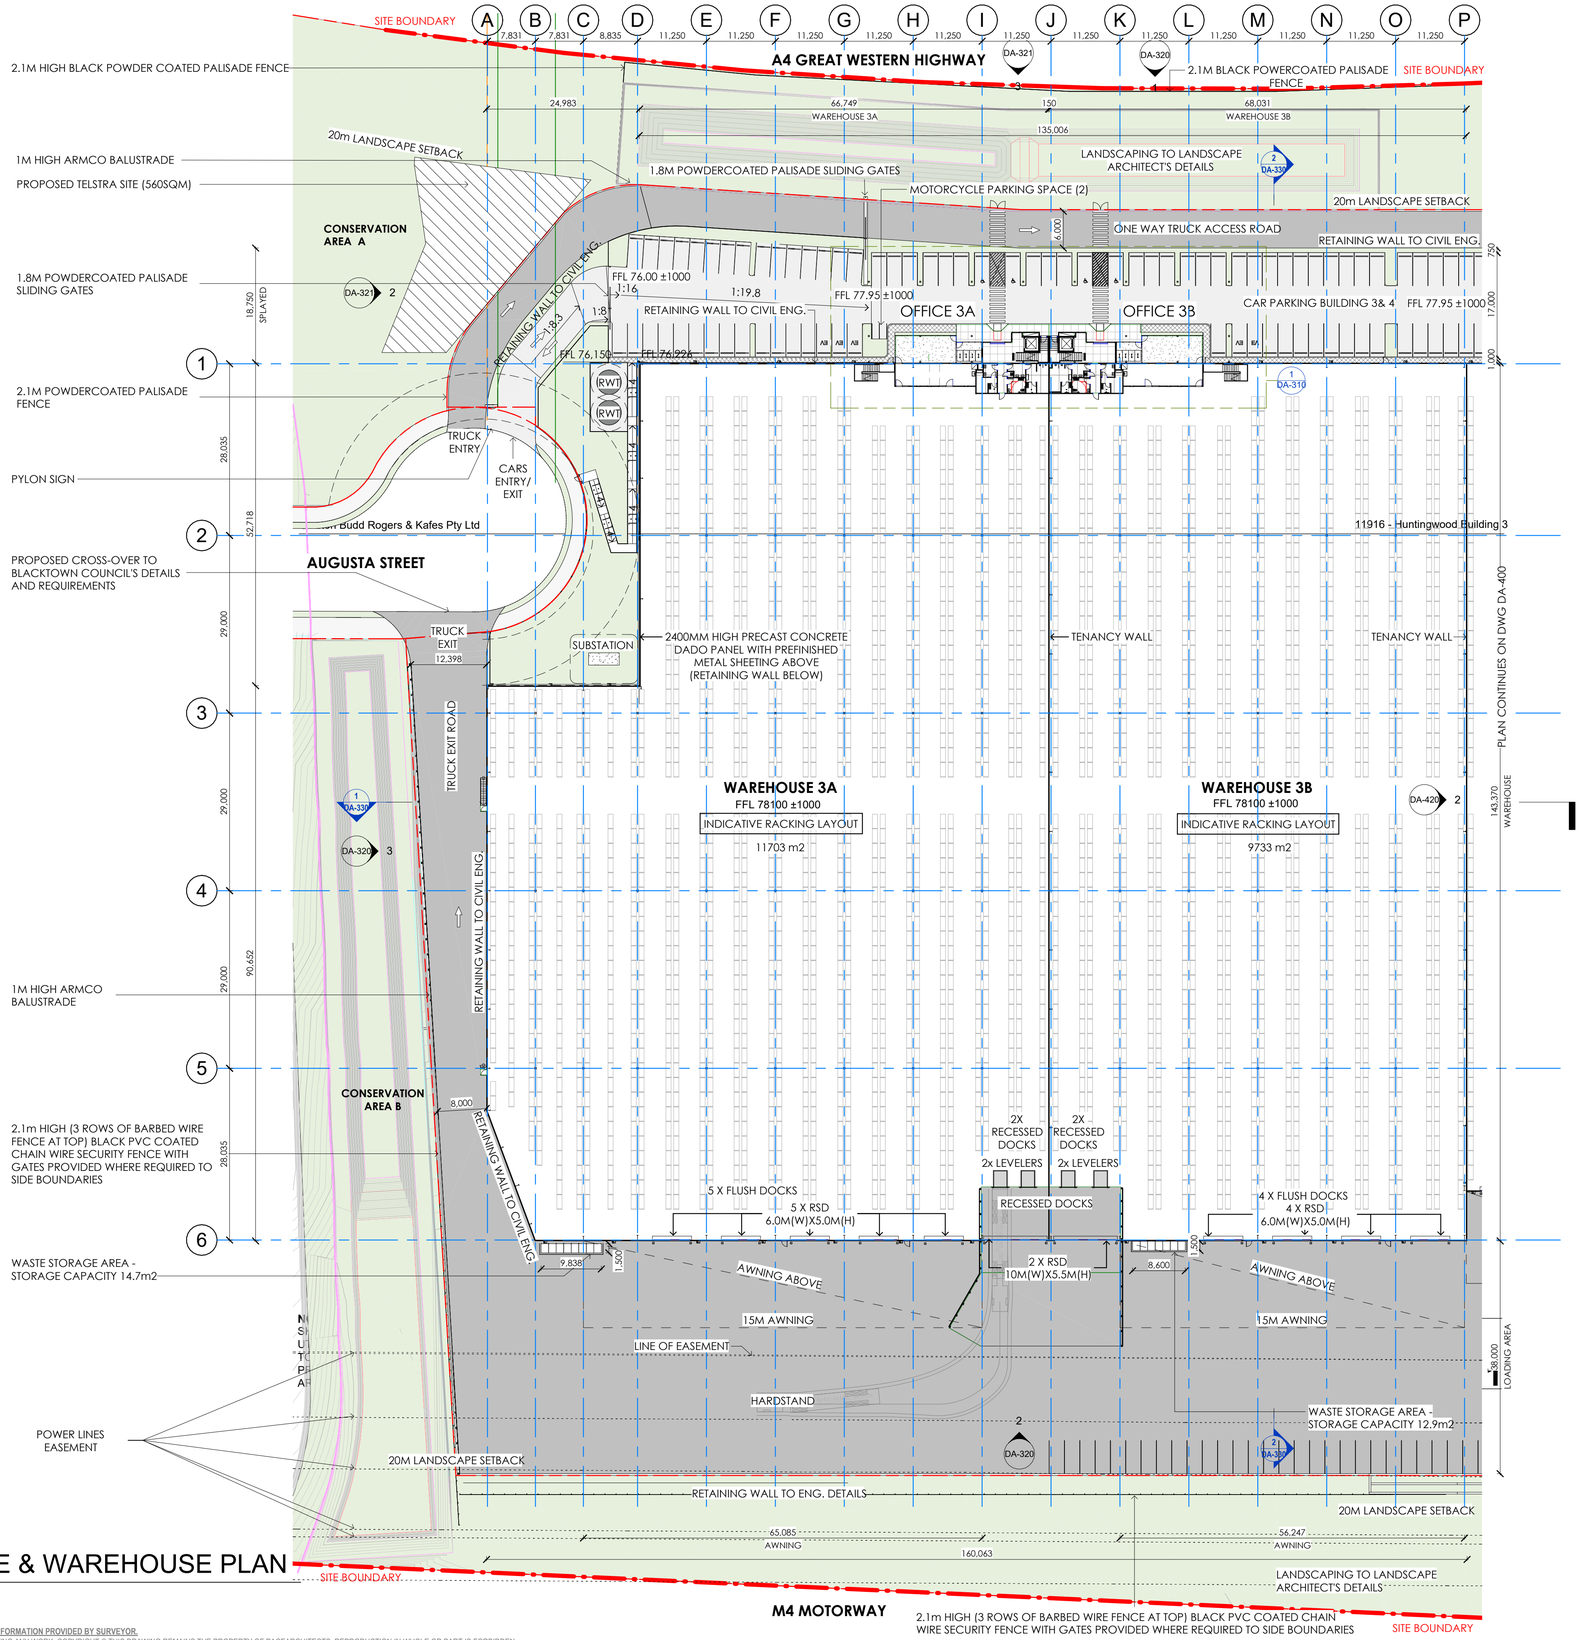

1 BUILDING 3 - SITE & WAREHOUSE PLAN

1 : 500

COLOR LEGEND		
1		HEAVY DUTY PAVEMENT
2		LIGHT DUTY PAVEMENT
3		LANDSCAPE
4		PEDESTRIAN PATHWAY
5		WAREHOUSE
6		TURF CELL

DEVELOPMENT SUMMARY (BLDG3&4) - GFA

Name	Area
OFFICE 3A	441 m²
OFFICE 3A LOBBY	42 m²
OFFICE 3B	439 m²
OFFICE 3B LOBBY	42 m²
OFFICE 4A	441 m²
OFFICE 4A LOBBY	42 m²
OFFICE 4B	441 m²
OFFICE 4B LOBBY	42 m²
OFFICE 4C	415 m²
OFFICE 4C LOBBY	66 m²
WAREHOUSE 3A	11703 m²
WAREHOUSE 3B	9733 m²
WAREHOUSE 4A	9093 m²
WAREHOUSE 4B	9088 m²
WAREHOUSE 4C	9838 m²
Grand total	51866 m²

AWNING 5M (BLDG 4)	56 m²
AWNING 15M (BLDG 3)	1834 m²
AWNING 15M (BLDG 4)	2183 m²
HEAVY DUTY PAVEMENT (BLDG 3&4)	24523 m²
LIGHT DUTY PAVEMENT (BLDG 3&4)	8202 m²

PROVIDED PARKING SCHEDULE (BLDG3&4)

Family	Type	Count
PK-CP1	5400 x 2500 - 90 deg	211
PK-CP3	5400 x 2500 - (Accessible)	10
PK-CP2	5400 x 2500 - (Backup)	113
PK-CP7	5400 x 2500 - EV CAR	12
Grand total		346
TOTAL CAR PARK REQUIRED BUILDING 3&4		346

PROVIDED MOTORCYCLE PARKING (BLDG3&4)

Family	Type	Count
PK-CP8	2500 x 1200 (MOTORCYCLE)	7
Grand total		7

NOTE 1:
METHOD OF MEASUREMENT OF **GFA (GROSS FLOOR AREA)** IS AS FOLLOW:
- MEASURED FROM INTERNAL FACE OF EXTERNAL WALLS.
- INCLUDED MEZZANINES AND ANY HABITABLE ROOMS IN THE BASEMENTS
-VERTICAL CIRCULATION SUCH AS LIFTS AND STAIRS:
EXCLUDED - IF SHARED BETWEEN TENANCIES
INCLUDED - IF EXCLUSIVE FOR ONE TENANT
- EXCLUDED BASEMENTS UNLESS THEY ARE HABITABLE ROOM
- EXCLUDE GARBAGE AREAS, SPACES USED EXCLUSIVELY FOR SERVICE SUCH AS DUCTING, PLANT ROOMS, LIFT MOTOR ROOMS AND CAR PARKING
- TERRACES AND BALCONIES:
EXCLUDED - IF OUTER WALL IS LESS THEN 1.4m HIGH
INCLUDED - IF OUTER WALL IS MORE THEN 1.4m HIGH
- EXCLUDED VOIDS AT ANY LEVEL THEY OCCUR

RL LEVELS : ± 1000mm TO SUIT FINAL CIVIL DESIGN

NOTE: THE LOCATION OF PROPERTY ALIGNMENTS IS DETERMINED FROM SURVEY INFORMATION PROVIDED BY SURVEYOR.
DO NOT SCALE THIS DRAWING. VERIFY ALL DIMENSIONS ON SITE BEFORE COMMENCING ANY WORK. COPYRIGHT © THIS DRAWING REMAINS THE PROPERTY OF PACEARCHITECTS. REPRODUCTION IN WHOLE OR PART IS FORBIDDEN.

PACEARCHITECTS
A.B.N. 721 5926 6350
Member Australian Institute of Architects
e ppace@pacearchitects.com.au
p 02 9425 1400
m 0404 450 317
w www.pacearchitects.com.au
a Level 1, Suite 5-6, 100 Alexander Street, Crows Nest, Sydney, NSW 2065
Nominated Archit: Patrick Pace NSW #7815

Augusta St Warehouse and Distribution Centre
Augusta St, Blacktown within Blacktown

FOR APPROVAL

REVISION	DESCRIPTION	DATE
A	FOR SSDA SUBMISSION	23.06.23
B	TEST OF ADEQUACY UPDATES	11.08.23
C	TEST OF ADEQUACY UPDATES	18.08.23


ARCHITECT: PACE ARCHITECTS
BUILDER / PROJECT MANAGER:
CLIENT: LOGOS

GRAPHIC SCALE 1:500

purpose: FOR APPROVAL

BUILDING 3 SITE & WAREHOUSE PLAN

scale	As indicated	A1
project no	220207	
date	18.08.23	
dwn	BH	
dwg no	220207 - DA-300	
issue	C	

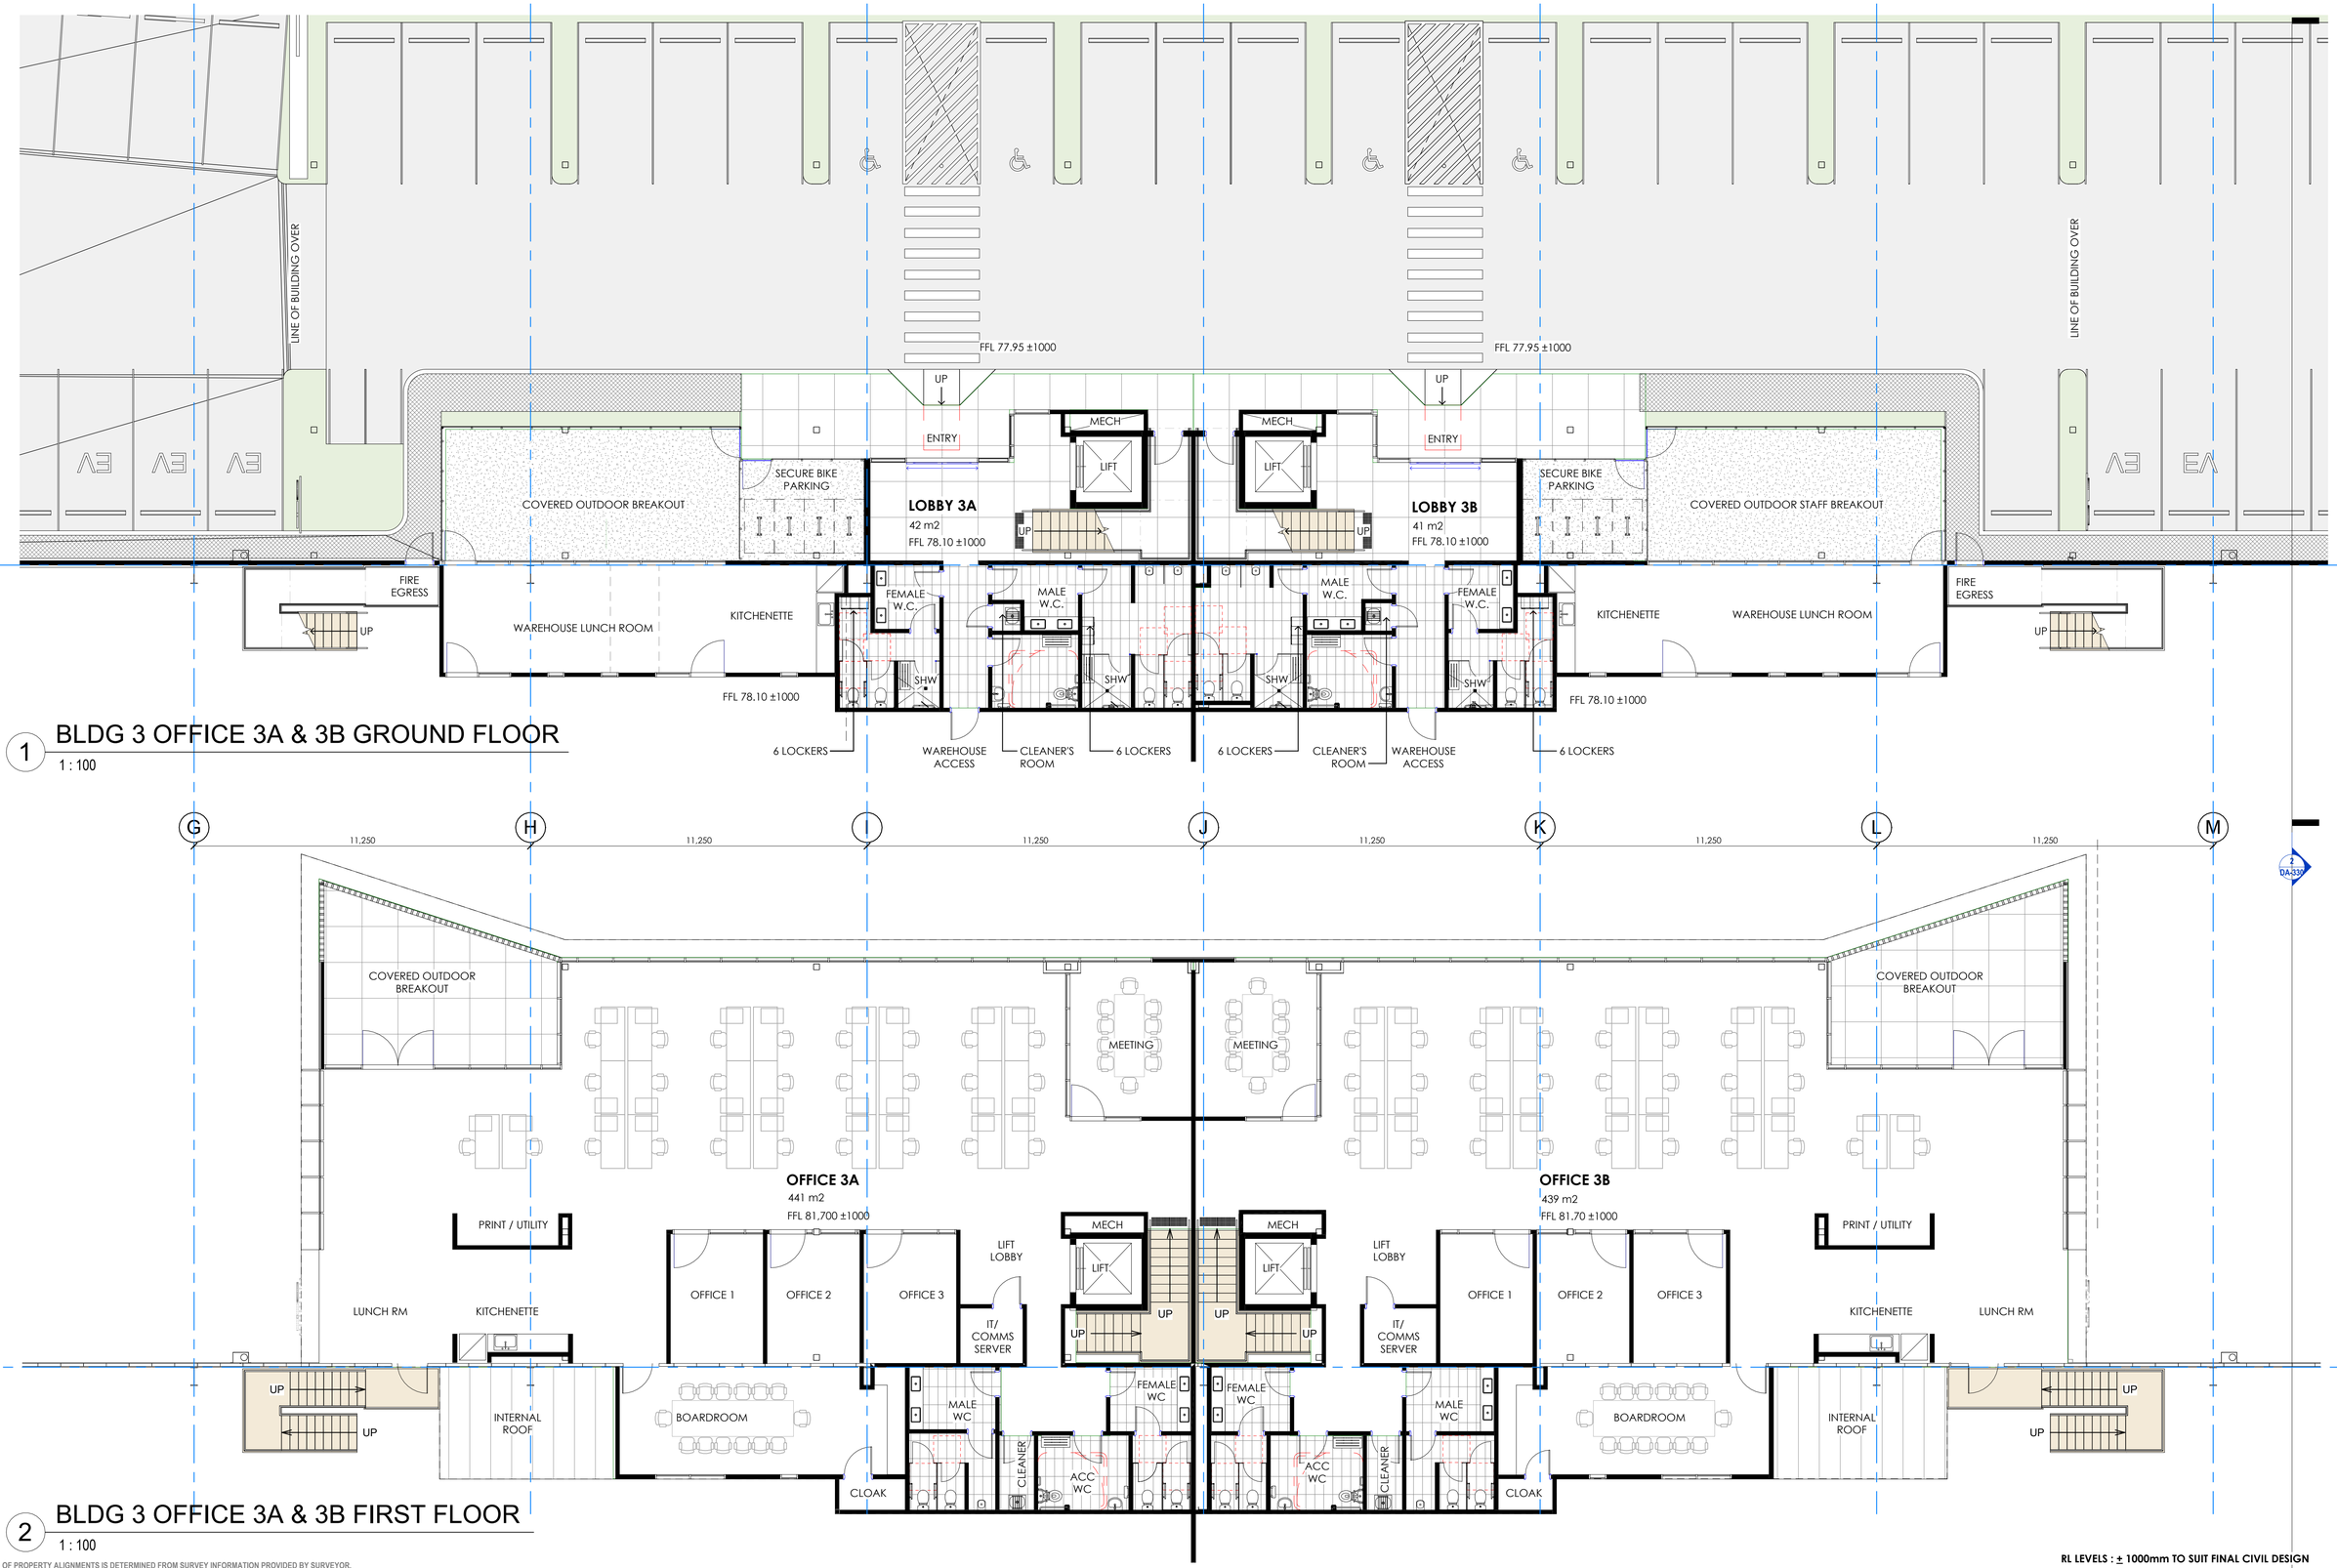

1 BLDG 3 OFFICE 3A & 3B GROUND FLOOR

1 : 100

2 BLDG 3 OFFICE 3A & 3B FIRST FLOOR

1 : 100

RL LEVELS : ± 1000mm TO SUIT FINAL CIVIL DESIGN

NOTE: THE LOCATION OF PROPERTY ALIGNMENTS IS DETERMINED FROM SURVEY INFORMATION PROVIDED BY SURVEYOR.
DO NOT SCALE THIS DRAWING. VERIFY ALL DIMENSIONS ON SITE BEFORE COMMENCING ANY WORK. COPYRIGHT © THIS DRAWING REMAINS THE PROPERTY OF PACEARCHITECTS. REPRODUCTION IN WHOLE OR PART IS FORBIDDEN.

PACEARCHITECTS
A.B.N. 721 5926 6350
Member Australian Institute of Architects
e ppace@pacearchitects.com.au
p 02 9425 1400
m 0404 450 317
w www.pacearchitects.com.au
a Level 1, Suite 5-6, 100 Alexander Street, Crows Nest, Sydney, NSW 2065
Nominated Archit: Patrick Pace NSW #7815

Augusta St Warehouse and Distribution Centre

Augusta St, Blacktown within Blacktown

FOR APPROVAL

REVISION	DESCRIPTION	DATE
A	FOR SSDA SUBMISSION	23.06.23
B	TEST OF ADEQUACY UPDATES	11.08.23
C	TEST OF ADEQUACY UPDATES	18.08.23

ARCHITECT: PACE ARCHITECTS

BUILDER / PROJECT MANAGER

CLIENT: LOGOS

GRAPHIC SCALE: 1:100

purpose: FOR APPROVAL

BUILDING 3 OFFICES 3A & 3B PLANS

scale 1 : 100 A1


project no 220207

date 18.08.23

dwn BH

dwg no 220207 - DA-310

issue C

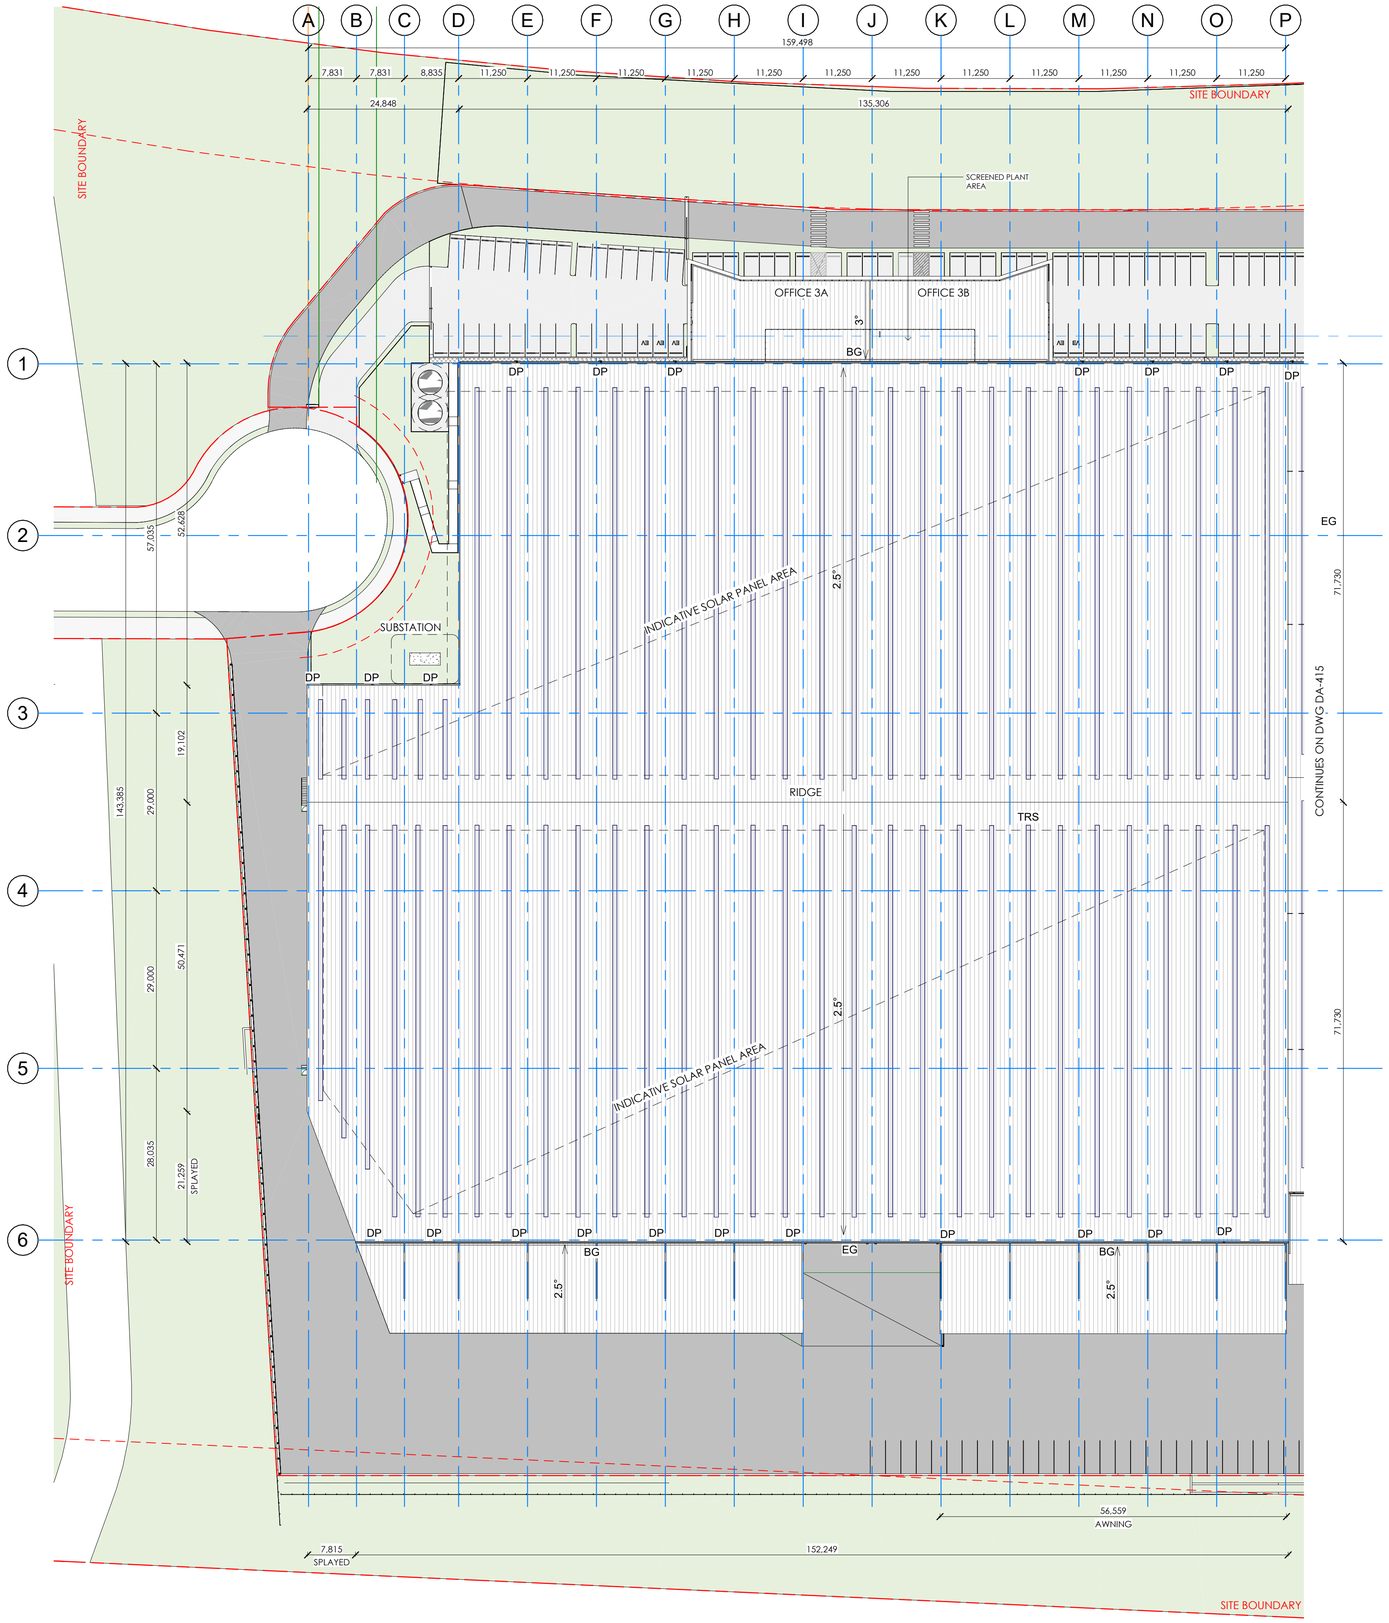

Keynote Legend - General

BG	BOX GUTTER IN MONUMENT SIZE TBC - REFER TO CONSULTANT DETAIL
DP	DOWNPIPE TO CONSULTANT DETAILS
EG	EAVES GUTTER, POWDERCOATED FINISH IN MONUMENT - REFER TO CONSULTANT DETAIL
TRS	TRANSLUCENT ROOF SHEETING

1 BUILDING 3 - ROOF PLAN

1 : 500

RL LEVELS : ± 1000mm TO SUIT FINAL CIVIL DESIGN

NOTE: THE LOCATION OF PROPERTY ALIGNMENTS IS DETERMINED FROM SURVEY INFORMATION PROVIDED BY SURVEYOR.

DO NOT SCALE THIS DRAWING. VERIFY ALL DIMENSIONS ON SITE BEFORE COMMENCING ANY WORK. COPYRIGHT © THIS DRAWING REMAINS THE PROPERTY OF PACEARCHITECTS. REPRODUCTION IN WHOLE OR PART IS FORBIDDEN.

PACEARCHITECTS
A.B.N. 721 5926 6350
Member Australian Institute of Architects
e ppace@pacearchitects.com.au
p 02 9425 1400
m 0404 450 317
w www.pacearchitects.com.au
a Level 1, Suite 5-6, 100 Alexander Street, Crows Nest, Sydney, NSW 2065
Nominated Archt: Patrick Pace NSW #7815

Augusta St Warehouse and Distribution Centre

Augusta St, Blacktown within Blacktown

FOR APPROVAL

REVISION	DESCRIPTION	DATE
A	FOR SSDA SUBMISSION	23.06.23
B	TEST OF ADEQUACY UPDATES	11.08.23
C	TEST OF ADEQUACY UPDATES	18.08.23

ARCHITECT: PACE ARCHITECTS

BUILDER / PROJECT MANAGER


CLIENT: LOGOS

GRAPHIC SCALE: 1:100

purpose: FOR APPROVAL


BUILDING 3 ROOF PLAN

scale	1 : 500	A1
project no	220207	
date	18.08.23	
dwn	JA	
dwg no	220207 - DA-315	
issue	C	

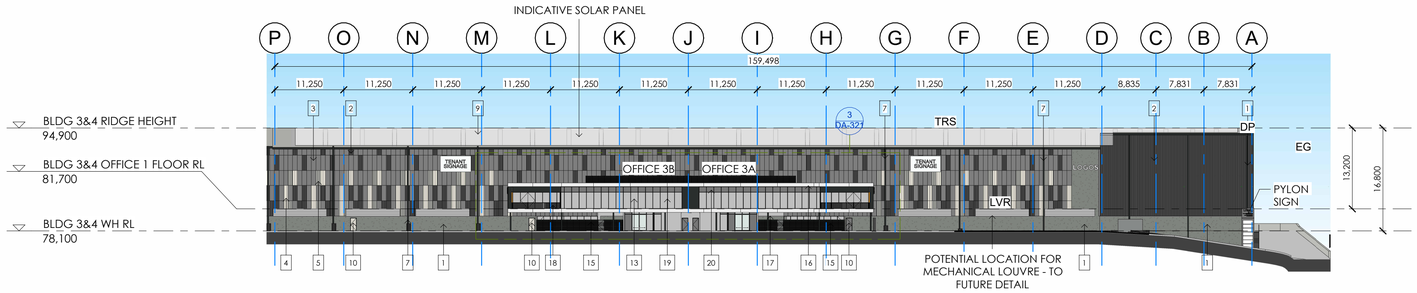


1 BLDG 3 NORTH ELEVATION

1 : 500

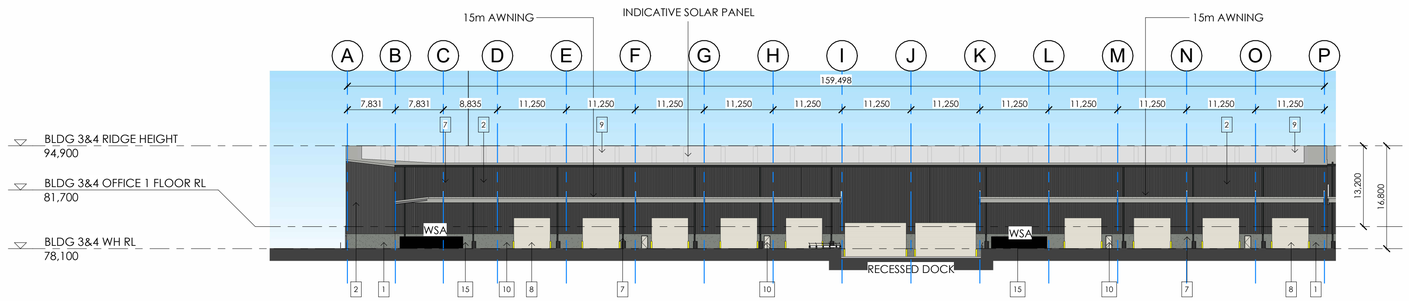


2 BLDG 3 - SOUTH ELEVATION

1 : 500

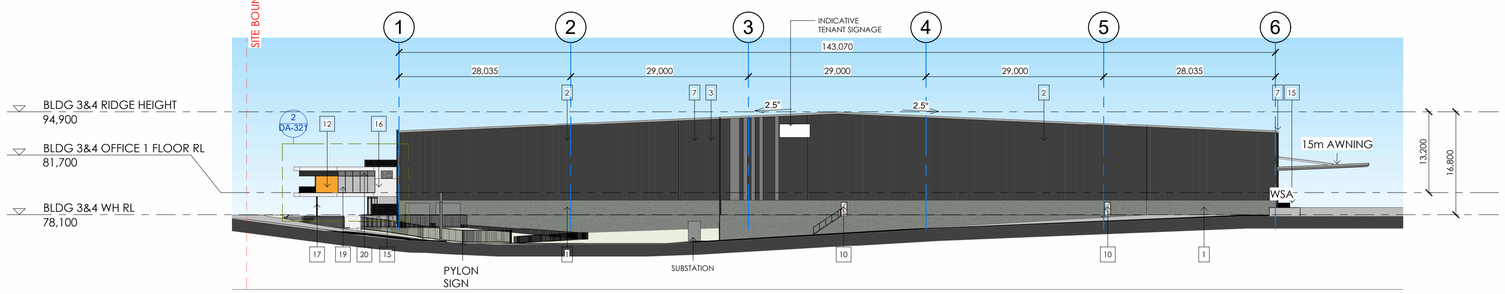

3 BLDG 3 - WEST ELEVATION

1 : 500

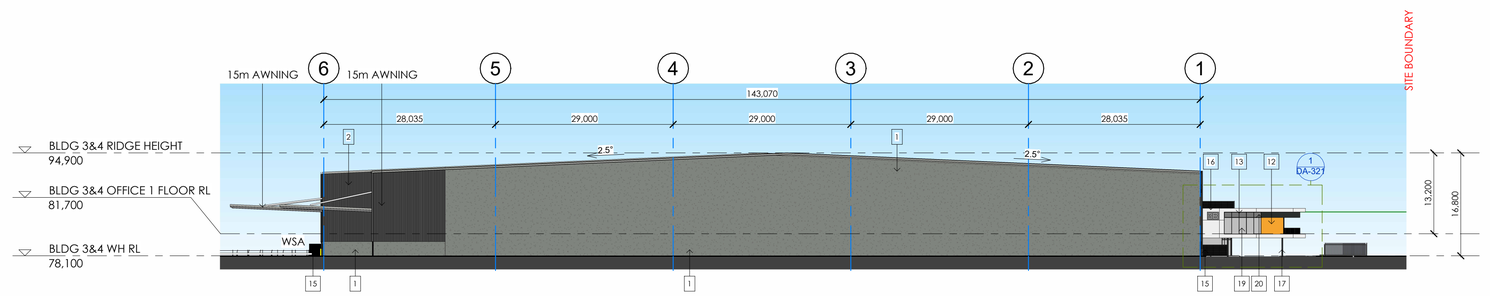

4 BLDG 3 - EAST ELEVATION

1 : 500

WAREHOUSE EXTERNAL FINISHES		
1		NATURAL PRECAST CONCRETE FINISH
2		PREFINISHED PROFILED METAL CLADDING (TRIMDEK COLORBOND) - MONUMENT
3		PREFINISHED PROFILED METAL CLADDING (TRIMDEK COLORBOND) - WINDSPRAY
4		PREFINISHED PROFILED METAL CLADDING (TRIMDEK COLORBOND) - WHITE
5		PREFINISHED PROFILED METAL CLADDING (TRIMDEK COLORBOND) - SHALE GREY
7		POWDERCOATED GUTTERS, FASCIAS & DOWNPIPES - MONUMENT
8		POWDERCOAT FINISH TO AWNING, ROLLER SHUTTER DOORS & RSD FRAMES, - TO MATCH COLORBOND SURFMIST
9		ZINCALUME ROOF SHEETING WITH 10% TRANSLUCENT SHEETING
10		PAINT FINISH TO PERSONNEL DOORS TO MATCH COLORBOND SURFMIST
11		WATER TANKS, SPRINKLER TANK, PUMP ROOM - COLORBOND 'WINDSPRAY'
11.1		VERTICAL ALUMINIUM SLAT TIMBER-LOOK LOUVRES
OFFICE EXTERNAL FINISHES		
12		ALUMINIUM TIMBER-LOOK LIGHT-WEIGHT CLADDING
13		POWDERCOATED ALUMINIUM WINDOW FRAMES - MONUMENT
14		ALUMINIUM FEATURE SUN-SHADING POWDERCOATED FINISH COLOR TO MATCH 'MONUMENT'
15		HORIZONTAL ALUMINIUM SLAT TIMBER-LOOK SCREEN FENCING TO OUTDOOR AREA
16		PREFINISHED METAL - COLOUR WHITE
17		POWDERCOATED ALUMINIUM COLUMNS - MONUMENT
18		POWDERCOATED RAILINGS - MONUMENT
19		GLAZING - GREY TINTED GLASS
20		COLOURBACK GLASS - BLACK

Keynote Legend - General	
DP	DOWNPIPE TO CONSULTANT DETAILS
EG	EAVES GUTTER, POWDERCOATED FINISH IN MONUMENT - REFER TO CONSULTANT DETAIL
LVR	MECHANICAL LOUVRE - TO FUTURE DETAIL
TRS	TRANSLUCENT ROOF SHEETING

NOTE: THE LOCATION OF PROPERTY ALIGNMENTS IS DETERMINED FROM SURVEY INFORMATION PROVIDED BY SURVEYOR.
DO NOT SCALE THIS DRAWING. VERIFY ALL DIMENSIONS ON SITE BEFORE COMMENCING ANY WORK. COPYRIGHT © THIS DRAWING REMAINS THE PROPERTY OF PACEARCHITECTS. REPRODUCTION IN WHOLE OR PART IS FORBIDDEN

PACEARCHITECTS
A.B.N. 721 5926 6350
Member Australian Institute of Architects
e ppace@pacearchitects.com.au
p 02 9425 1400
m 0404 450 317
w www.pacearchitects.com.au
a Level 1, Suite 5-6, 100 Alexander Street, Crows Nest, Sydney, NSW 2065
Nominated Archit: Patrick Pace NSW #7815

Augusta St Warehouse and Distribution Centre
Augusta St, Blacktown within Blacktown

FOR APPROVAL

REVISION	DESCRIPTION	DATE
A	FOR SSDA SUBMISSION	23.06.23
B	TEST OF ADEQUACY UPDATES	11.08.23
C	TEST OF ADEQUACY UPDATES	18.08.23


ARCHITECT: PACE ARCHITECTS
BUILDER / PROJECT MANAGER:
CLIENT: LOGOS

GRAPHIC SCALE: 1:100

purpose: FOR APPROVAL


BUILDING 3 ELEVATIONS

scale	As indicated	A1
project no	220207	
date	18.08.23	
dwn	WL	
dwg no	220207 - DA-320	
issue	C	

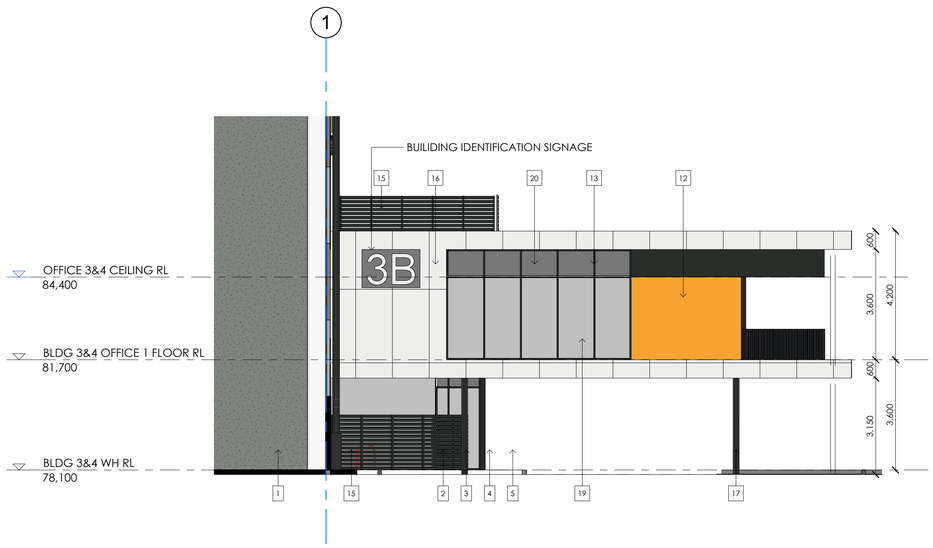

1 BLDG 3 - OFFICE 3B EAST ELEVATION

1 : 100

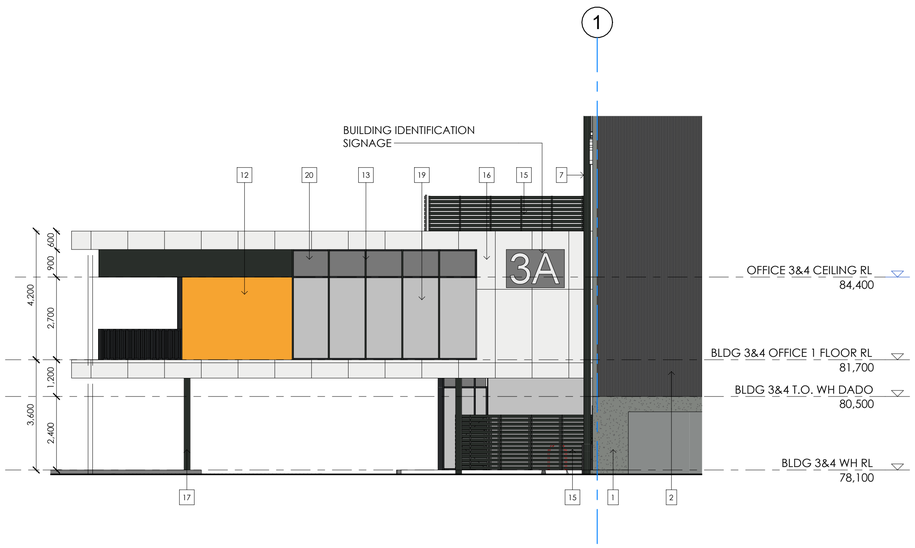

2 BLDG 3 - OFFICE 3A WEST ELEVATION

1 : 100

WAREHOUSE EXTERNAL FINISHES	
1	NATURAL PRECAST CONCRETE FINISH
2	PREFINISHED PROFILED METAL CLADDING (TRIMDEK COLORBOND) - MONUMENT
3	PREFINISHED PROFILED METAL CLADDING (TRIMDEK COLORBOND) - WINDSPRAY
4	PREFINISHED PROFILED METAL CLADDING (TRIMDEK COLORBOND) - WHITE
5	PREFINISHED PROFILED METAL CLADDING (TRIMDEK COLORBOND) - SHALE GREY
7	POWDERCOATED GUTTERS, FASCIAS & DOWNPIPES - MONUMENT
8	POWDERCOAT FINISH TO AWNING, ROLLER SHUTTER DOORS & RSD FRAMES, - TO MATCH COLORBOND SURFMIST
9	ZINCALUME ROOF SHEETING WITH 10% TRANSLUCENT SHEETING
10	PAINT FINISH TO PERSONNEL DOORS TO MATCH COLORBOND SURFMIST
11	WATER TANKS, SPRINKLER TANK, PUMP ROOM - COLORBOND 'WINDSPRAY'
11.1	VERTICAL ALUMINIUM SLAT TIMBER-LOOK LOUVRES
OFFICE EXTERNAL FINISHES	
12	ALUMINIUM TIMBER-LOOK LIGHT-WEIGHT CLADDING
13	POWDERCOATED ALUMINIUM WINDOW FRAMES - MONUMENT
14	ALUMINIUM FEATURE SUN-SHADING POWDERCOATED FINISH COLOR TO MATCH 'MONUMENT'
15	HORIZONTAL ALUMINIUM SLAT TIMBER-LOOK SCREEN FENCING TO OUTDOOR AREA
16	PREFINISHED METAL - COLOUR WHITE
17	POWDERCOATED ALUMINIUM COLUMNS - MONUMENT
18	POWDERCOATED RAILINGS - MONUMENT
19	GLAZING - GREY TINTED GLASS
20	COLOURBACK GLASS - BLACK



3 BLDG 3 - OFFICE 3A & 3B NORTH ELEVATION

1 : 100

NOTE: THE LOCATION OF PROPERTY ALIGNMENTS IS DETERMINED FROM SURVEY INFORMATION PROVIDED BY SURVEYOR.
DO NOT SCALE THIS DRAWING. VERIFY ALL DIMENSIONS ON SITE BEFORE COMMENCING ANY WORK. COPYRIGHT © THIS DRAWING REMAINS THE PROPERTY OF PACEARCHITECTS. REPRODUCTION IN WHOLE OR PART IS FORBIDDEN.

PACEARCHITECTS
A.B.N. 721 5926 6350
Member Australian Institute of Architects
e ppace@pacearchitects.com.au
p 02 9425 1400
m 0404 450 317
w www.pacearchitects.com.au
a Level 1, Suite 5-6, 100 Alexander Street, Crows Nest, Sydney, NSW 2065
Nominated Archit: Patrick Pace NSW #7815

Augusta St Warehouse and Distribution Centre
Augusta St, Blacktown within Blacktown

FOR APPROVAL

REVISION	DESCRIPTION	DATE
A	FOR SSDA SUBMISSION	23.06.23
B	TEST OF ADEQUACY UPDATES	11.08.23
C	TEST OF ADEQUACY UPDATES	18.08.23

ARCHITECT: PACE ARCHITECTS
BUILDER / PROJECT MANAGER:
CLIENT: LOGOS


GRAPHIC SCALE: 1:100

purpose: FOR APPROVAL

BUILDING 3 OFFICE ELEVATIONS


scale	As indicated	A1
project no	220207	
date	18.08.23	
dwn	DC	
dwg no	220207 - DA-321	
issue	C	

Keynote Legend - General	
COL	STEEL COLUMN TO CONSULTANT DETAILS
DP	DOWNPIPE TO CONSULTANT DETAILS
EG	EAVES GUTTER, POWDERCOATED FINISH IN MONUMENT - REFER TO CONSULTANT DETAIL
TRS	TRANSLUCENT ROOF SHEETING

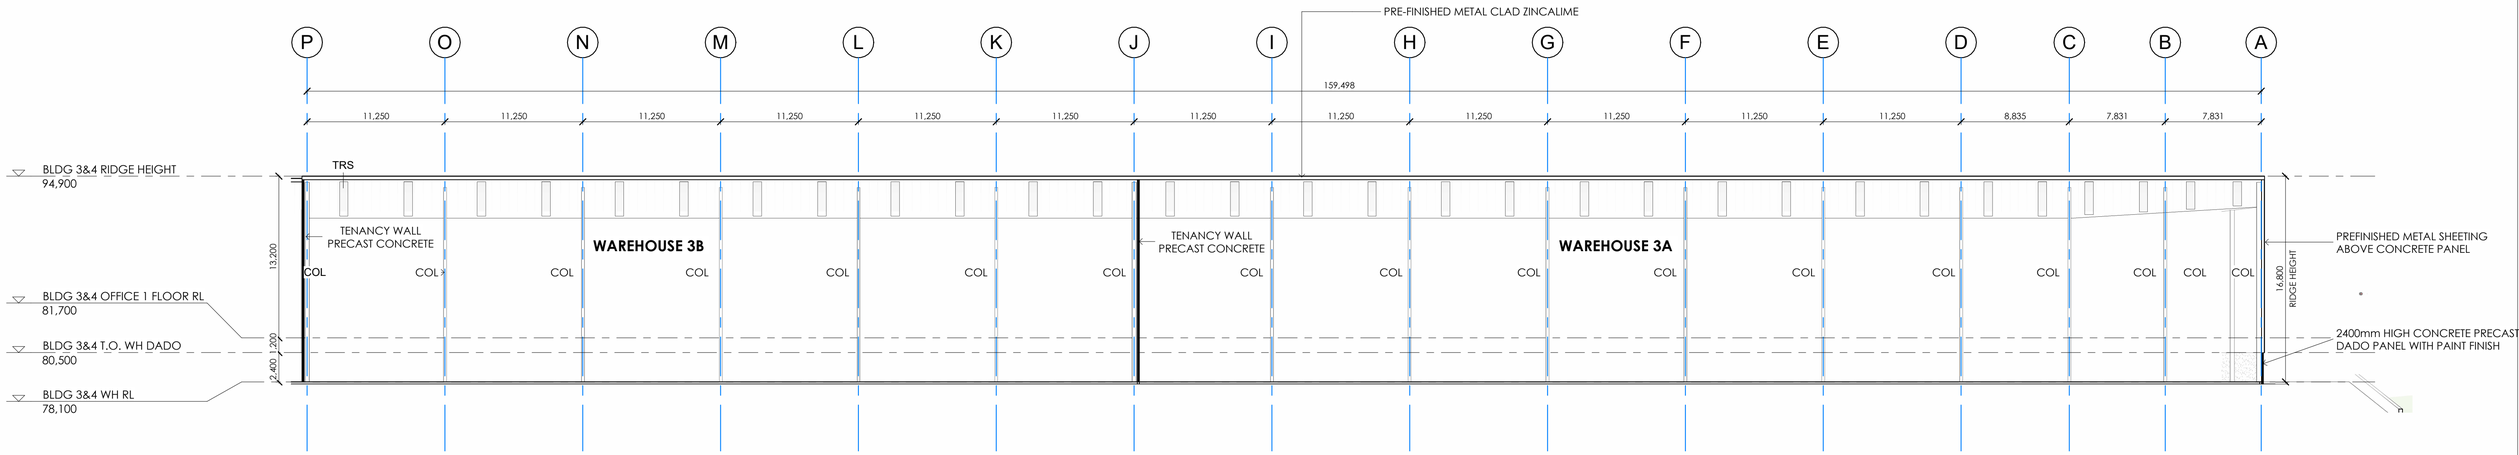

1 BLDG 3 - LONGITUDINAL SECTION

1 : 250

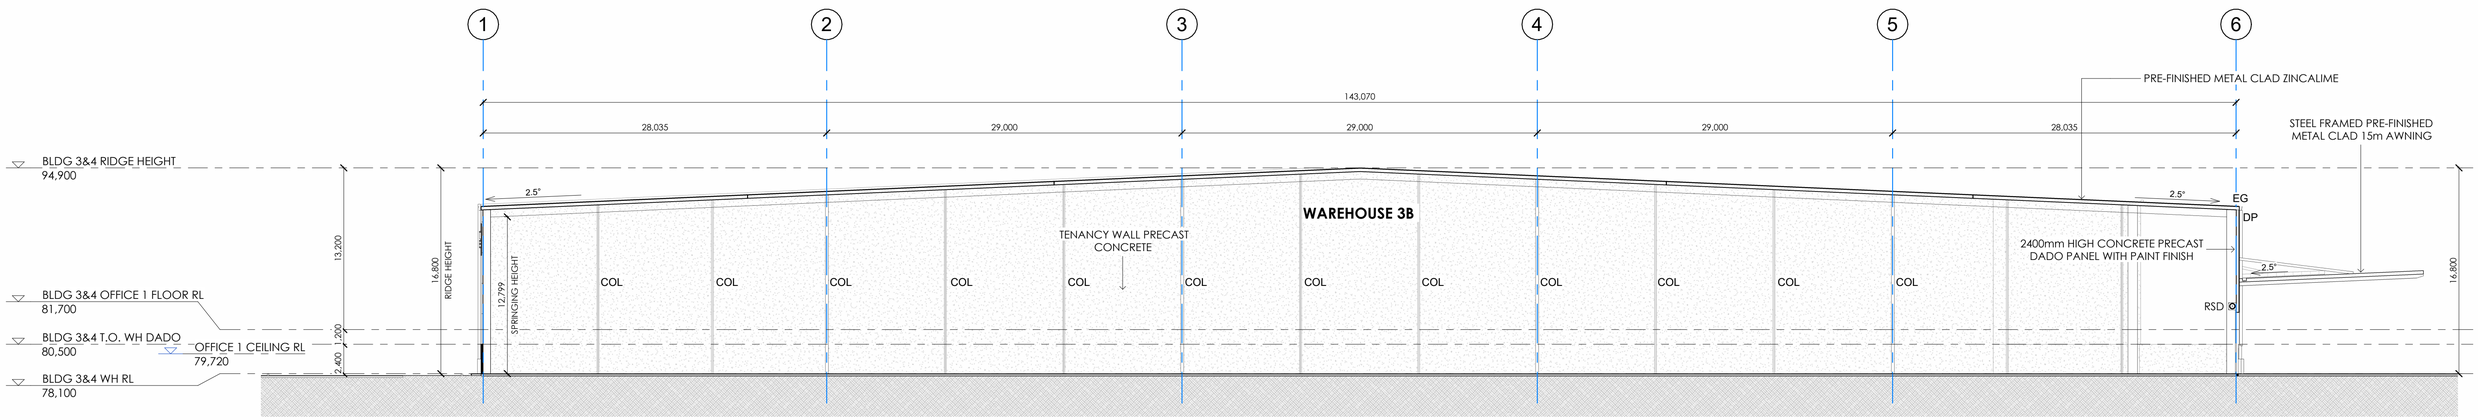

2 BLDG 3 - CROSS SECTION

1 : 250

NOTE: THE LOCATION OF PROPERTY ALIGNMENTS IS DETERMINED FROM SURVEY INFORMATION PROVIDED BY SURVEYOR.
DO NOT SCALE THIS DRAWING. VERIFY ALL DIMENSIONS ON SITE BEFORE COMMENCING ANY WORK. COPYRIGHT © THIS DRAWING REMAINS THE PROPERTY OF PACEARCHITECTS. REPRODUCTION IN WHOLE OR PART IS FORBIDDEN.

PACEARCHITECTS
A.B.N. 721 5926 6350
Member Australian Institute of Architects
e ppace@pacearchitects.com.au
p 02 9425 1400
m 0404 450 317
w www.pacearchitects.com.au
a Level 1, Suite 5-6, 100 Alexander Street, Crows Nest, Sydney, NSW 2065
Nominated Archt: Patrick Pace NSW #7815

Augusta St Warehouse and Distribution Centre
Augusta St, Blacktown within Blacktown

FOR APPROVAL

REVISION	DESCRIPTION	DATE
A	FOR SSDA SUBMISSION	23.06.23
B	TEST OF ADEQUACY UPDATES	11.08.23
C	TEST OF ADEQUACY UPDATES	18.08.23

ARCHITECT: PACE ARCHITECTS
BUILDER / PROJECT MANAGER:
CLIENT: LOGOS

GRAPHIC SCALE: 1:100

purpose: FOR APPROVAL

BUILDING 3 SECTIONS

scale 1 : 250 A1
project no 220207
date 18.08.23
dwn MO
dwg no 220207 - DA-330
issue C

Augusta St Warehouse and Distribution Centre

Augusta St, Blacktown within Blacktown


LOGOS

CLIENT


PACE ARCHITECTS

DOCUMENTATION

BUILDER/PROJECT MANAGER

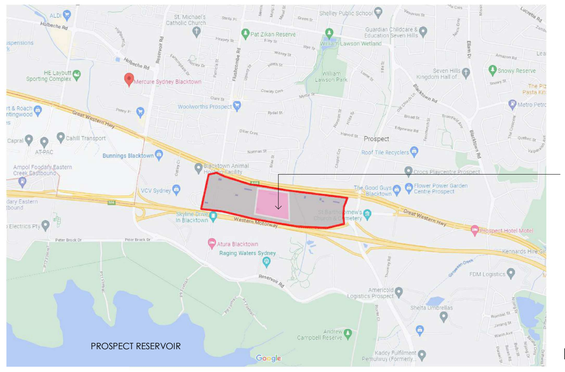

INDUSTRIAL ESTATE CONCEPT MASTERPLAN

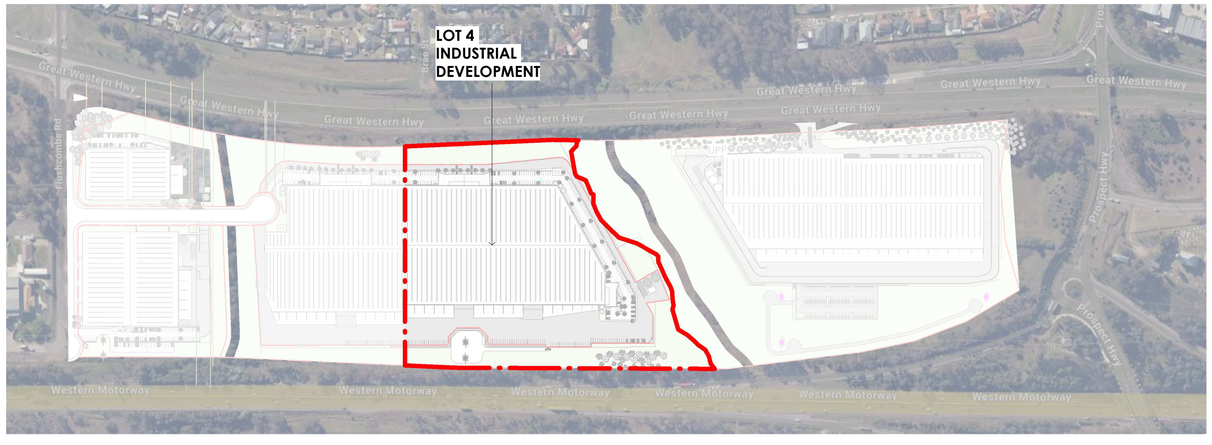


SITE LOCATION

DRAWING LIST

DA-400	BUILDING 4 SITE & WAREHOUSE PLAN	C	18.08.23
DA-410	BUILDING 4 OFFICE 4A & 4B PLANS	C	18.08.23
DA-411	BUILDING 4 OFFICE 4C PLANS	B	18.08.23
DA-415	BUILDING 4 ROOF PLAN	C	18.08.23
DA-420	BUILDING 4 ELEVATIONS	C	18.08.23
DA-421	BUILDING 4 OFFICE ELEVATIONS	C	18.08.23
DA-422	BUILDING 4 OFFICE ELEVATIONS	B	18.08.23
DA-430	BUILDING 4 SECTIONS	C	18.08.23



3D IMPRESSION

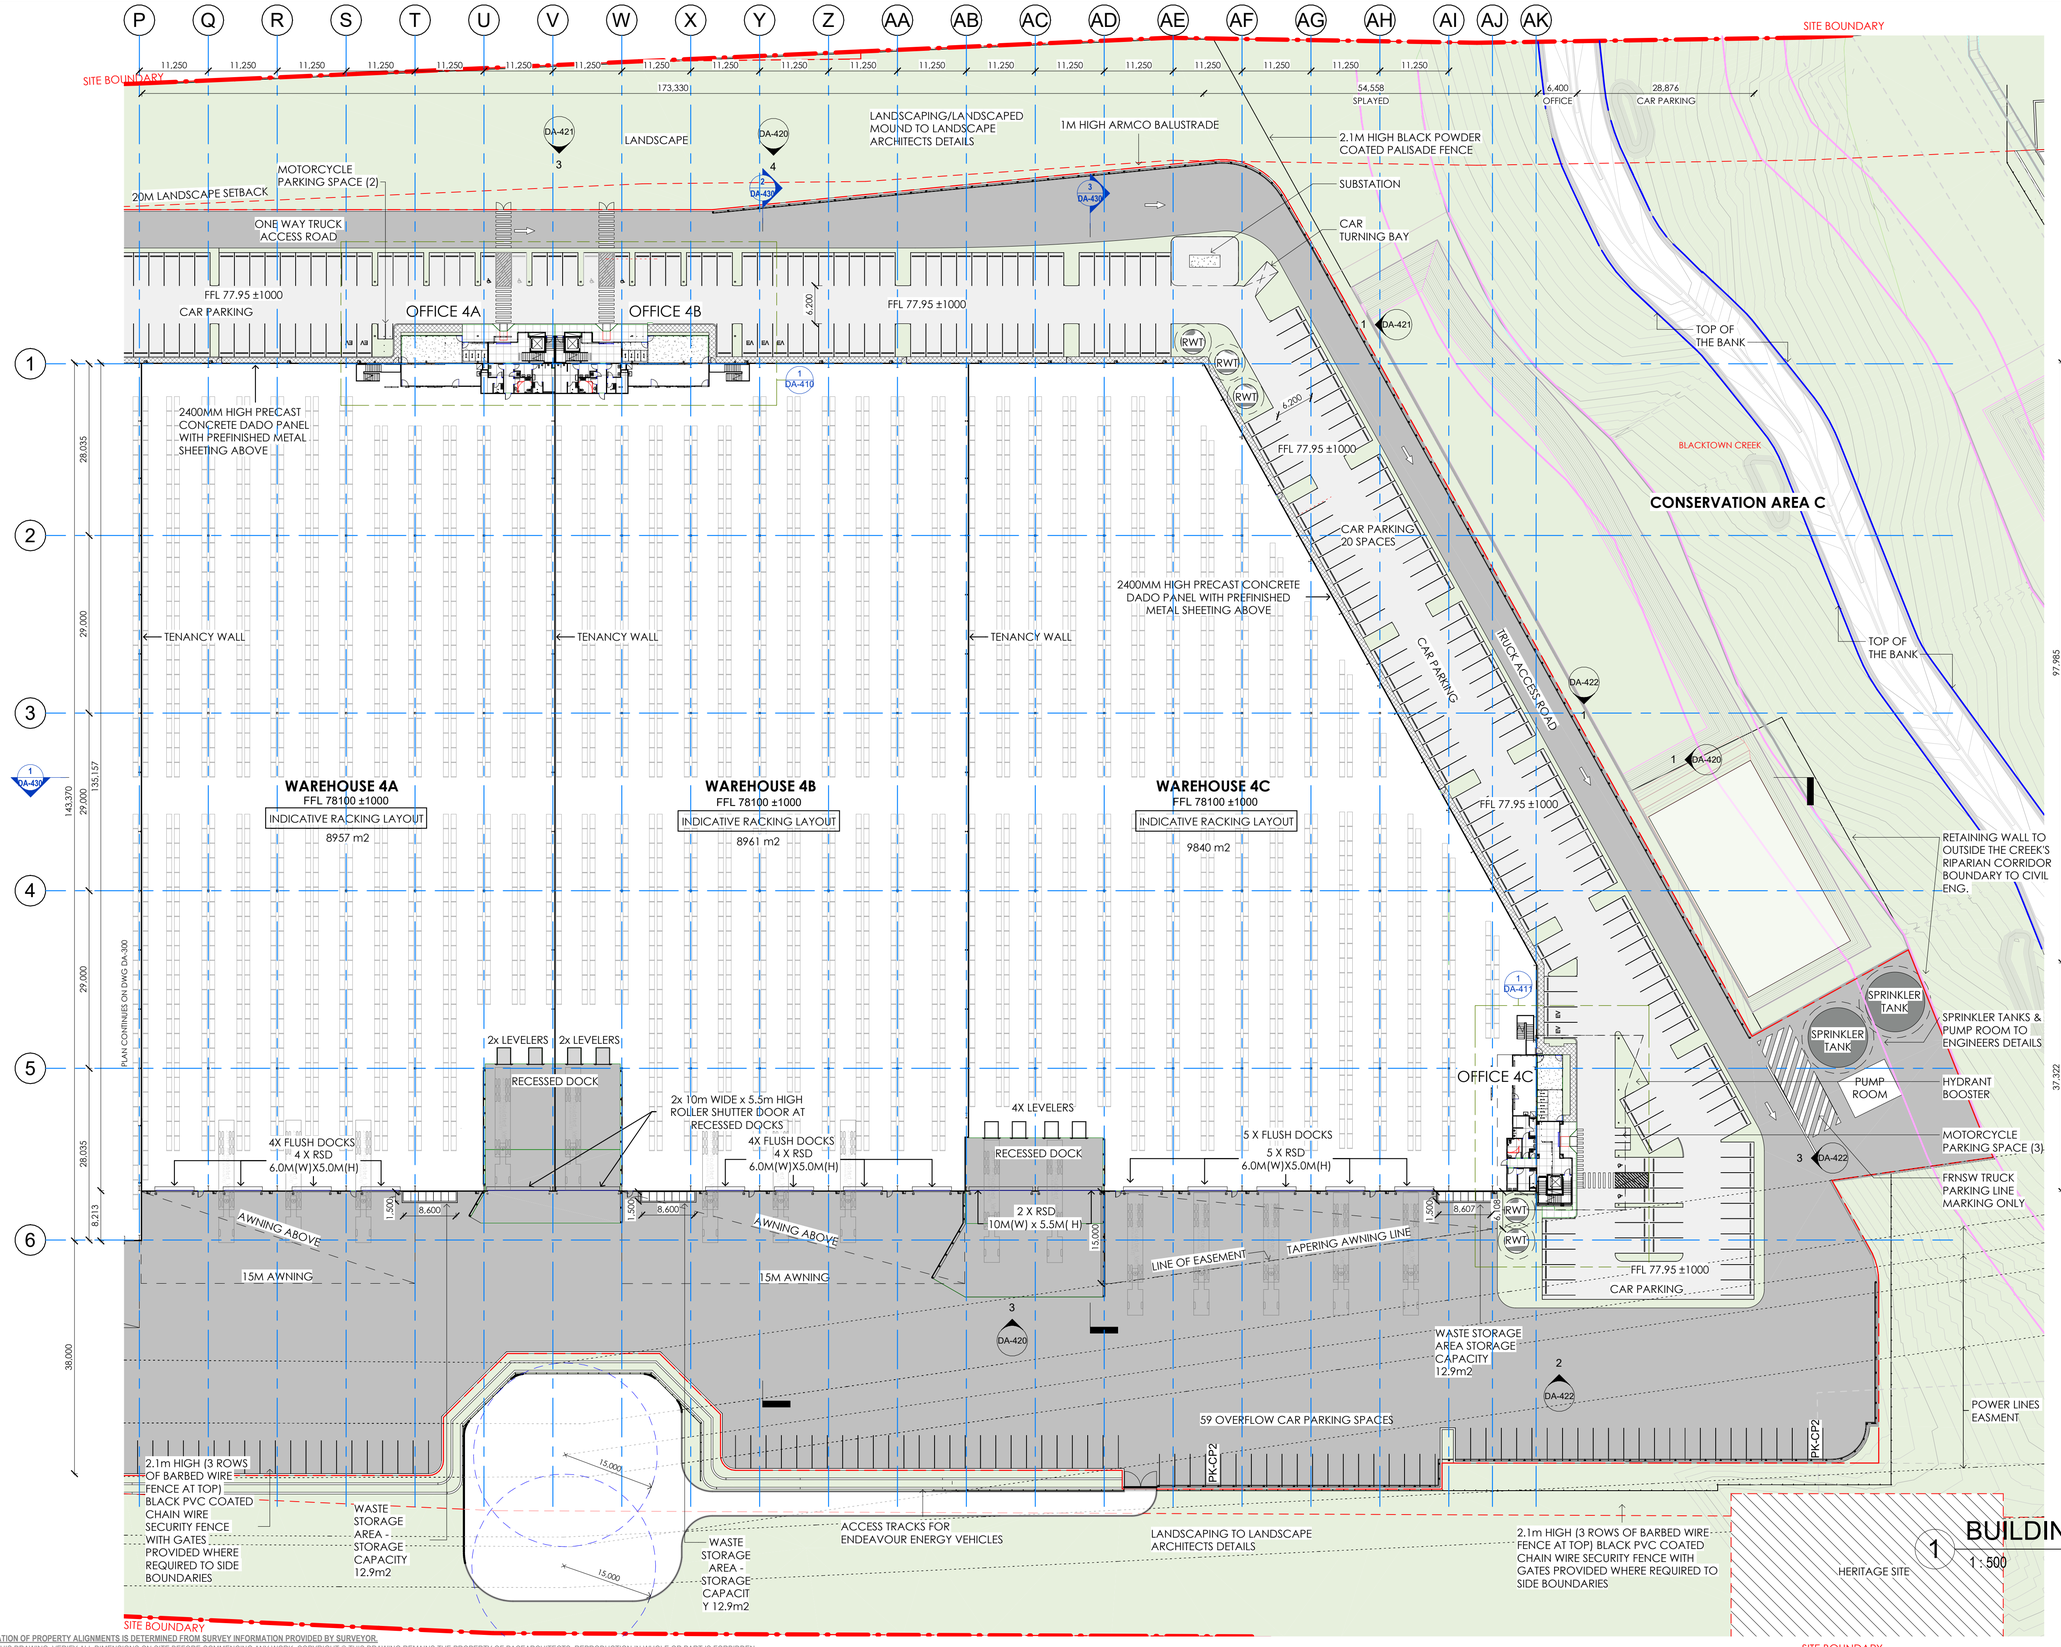

COLOR LEGEND

1		HEAVY DUTY PAVEMENT
2		LIGHT DUTY PAVEMENT
3		LANDSCAPE
4		PEDESTRIAN PATHWAY
5		WAREHOUSE
6		TURF CELL

DEVELOPMENT SUMMARY (BLDG3&4) - GFA

Name	Area
OFFICE 3A	441 m²
OFFICE 3A LOBBY	42 m²
OFFICE 3B	439 m²
OFFICE 3B LOBBY	42 m²
OFFICE 4A	441 m²
OFFICE 4A LOBBY	42 m²
OFFICE 4B	441 m²
OFFICE 4B LOBBY	42 m²
OFFICE 4C	415 m²
OFFICE 4C LOBBY	66 m²
WAREHOUSE 3A	11703 m²
WAREHOUSE 3B	9733 m²
WAREHOUSE 4A	9093 m²
WAREHOUSE 4B	9088 m²
WAREHOUSE 4C	9838 m²
Grand total	51866 m²

AWNING 5M (BLDG 4)	56 m²
AWNING 15M (BLDG 3)	1834 m²
AWNING 15M (BLDG 4)	2183 m²
HEAVY DUTY PAVEMENT (BLDG 3&4)	24523 m²
LIGHT DUTY PAVEMENT (BLDG 3&4)	8202 m²

PROVIDED PARKING SCHEDULE (BLDG3&4)

Family	Type	Count
PK-CP1	5400 x 2500 - 90 deg	211
PK-CP3	5400 x 2500 - (Accessible)	10
PK-CP2	5400 x 2500 - (Backup)	113
PK-CP7	5400 x 2500 - EV CAR	12
Grand total		346

TOTAL CAR PARK REQUIRED BUILDING 3&4	346

PROVIDED MOTORCYCLE PARKING (BLDG3&4)

Family	Type	Count
PK-CP8	2500 x 1200 (MOTORCYCLE)	7
Grand total		7

NOTE 1:
METHOD OF MEASUREMENT OF **GFA (GROSS FLOOR AREA)** IS AS FOLLOW:
- MEASURED FROM INTERNAL FACE OF EXTERNAL WALLS.
- INCLUDED MEZZANINES AND ANY HABITABLE ROOMS IN THE BASEMENTS
-VERTICAL CIRCULATION SUCH AS LIFTS AND STAIRS:
  EXCLUDED - IF SHARED BETWEEN TENANCIES
  INCLUDED - IF EXCLUSIVE FOR ONE TENANT
- EXCLUDED BASEMENTS UNLESS THEY ARE HABITABLE ROOM
- EXCLUDE GARBAGE AREAS, SPACES USED EXCLUSIVELY FOR SERVICE SUCH AS DUCTING, PLANT ROOMS, LIFT MOTOR ROOMS AND CAR PARKING
- TERRACES AND BALCONIES:
  EXCLUDED - IF OUTER WALL IS LESS THEN 1.4m HIGH
  INCLUDED - IF OUTER WALL IS MORE THEN 1.4m HIGH
- EXCLUDED VOIDS AT ANY LEVEL THEY OCCUR

BUILDING 4 - SITE & WAREHOUSE PLAN

1 : 500

RL LEVELS : ± 1000mm TO SUIT FINAL CIVIL DESIGN

NOTE: THE LOCATION OF PROPERTY ALIGNMENTS IS DETERMINED FROM SURVEY INFORMATION PROVIDED BY SURVEYOR.
DO NOT SCALE THIS DRAWING. VERIFY ALL DIMENSIONS ON SITE BEFORE COMMENCING ANY WORK. COPYRIGHT © THIS DRAWING REMAINS THE PROPERTY OF PACEARCHITECTS. REPRODUCTION IN WHOLE OR PART IS FORBIDDEN.

PACEARCHITECTS
A.B.N. 721 5926 6350
e ppace@pacearchitects.com.au
p 02 9425 1400
m 0404 450 317
w www.pacearchitects.com.au
a Level 1, Suite 5-6, 100 Alexander Street, Crows Nest, Sydney, NSW 2065
Nominated Archit: Patrick Pace NSW #7815
Member Australian Institute of Architects

Augusta St Warehouse and Distribution Centre
Augusta St, Blacktown within Blacktown

FOR APPROVAL


REVISION	DESCRIPTION	DATE
A	FOR SSDA SUBMISSION	23.06.23
B	TEST OF ADEQUACY UPDATES	11.08.23
C	TEST OF ADEQUACY UPDATES	18.08.23

ARCHITECT: PACE ARCHITECTS
BUILDER / PROJECT MANAGER:
CLIENT: LOGOS

SITE BOUNDARY
GRAPHIC SCALE 1:500 (0 5 10 20 30 40 50)


purpose: FOR APPROVAL
BUILDING 4 SITE & WAREHOUSE PLAN

scale	As indicated	A1
project no	220207	
date	18.08.23	
dwn	BH	
dwg no	220207 - DA-400	
issue	C	

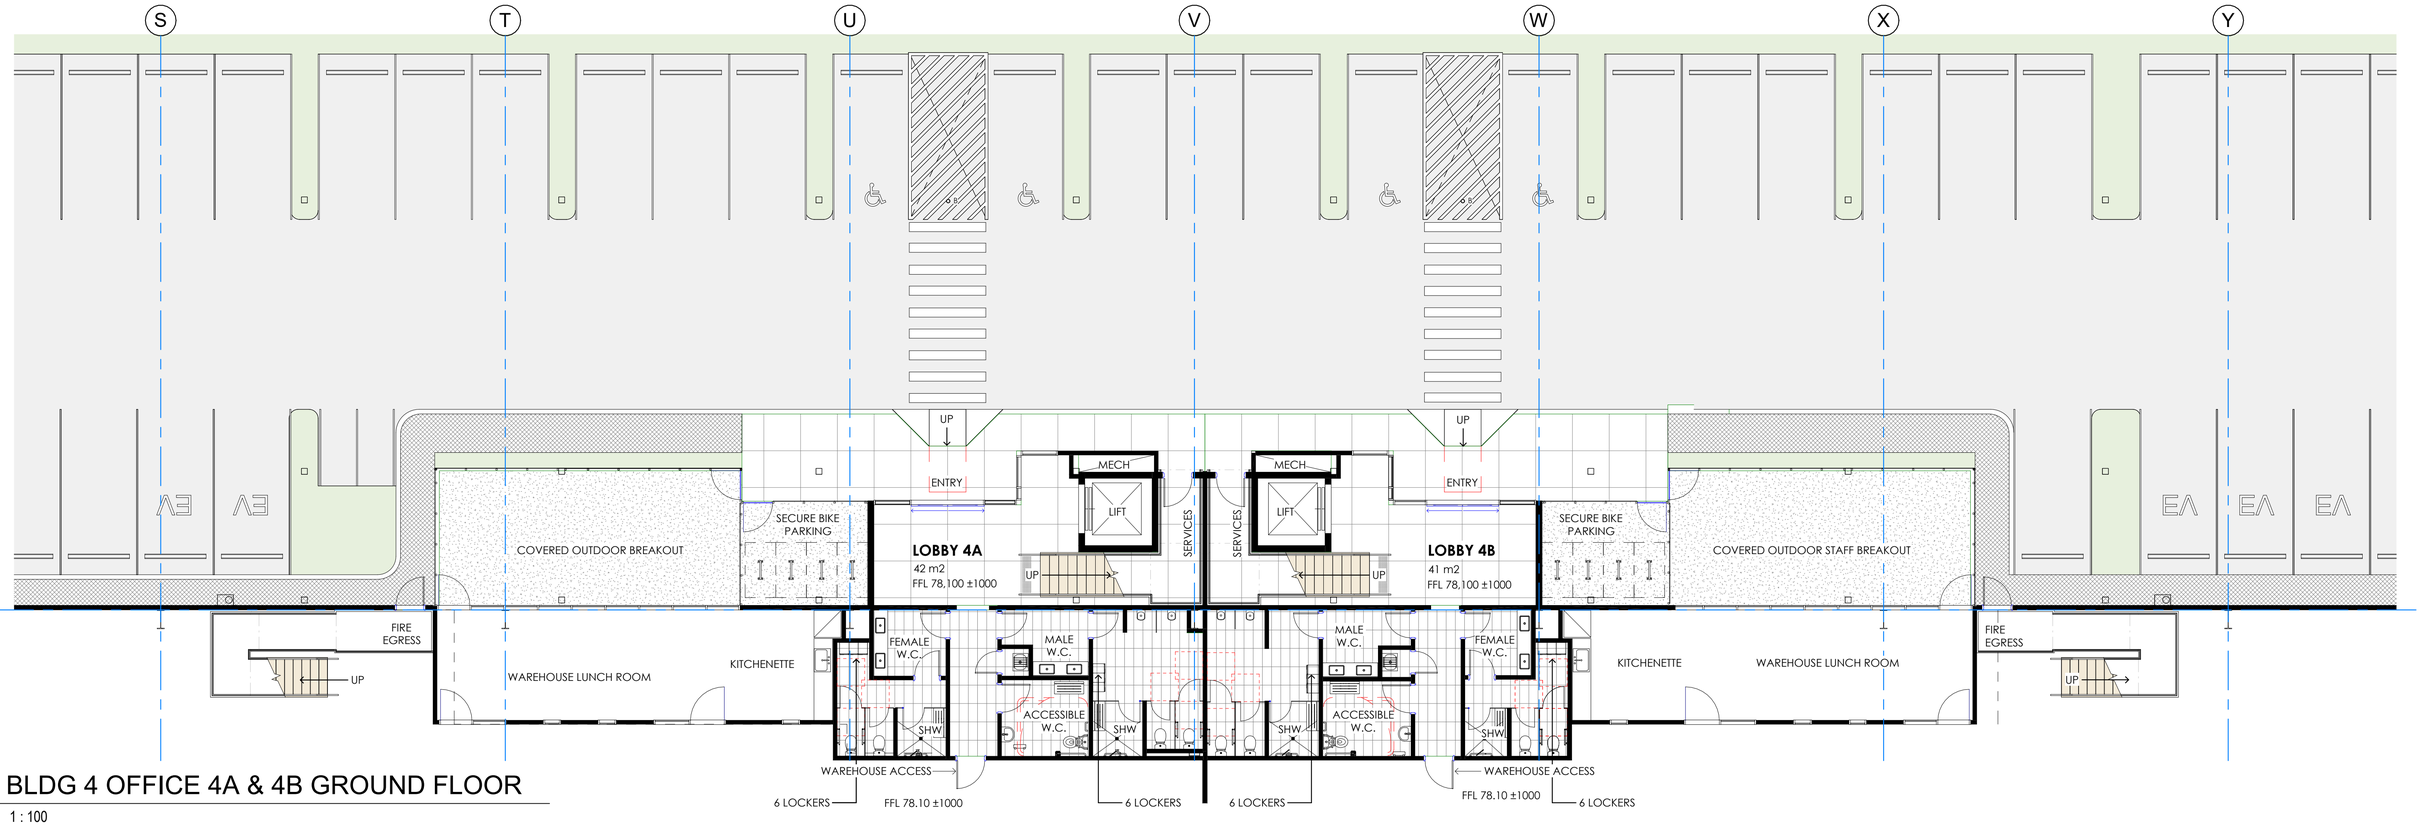

1 BLDG 4 OFFICE 4A & 4B GROUND FLOOR

1 : 100

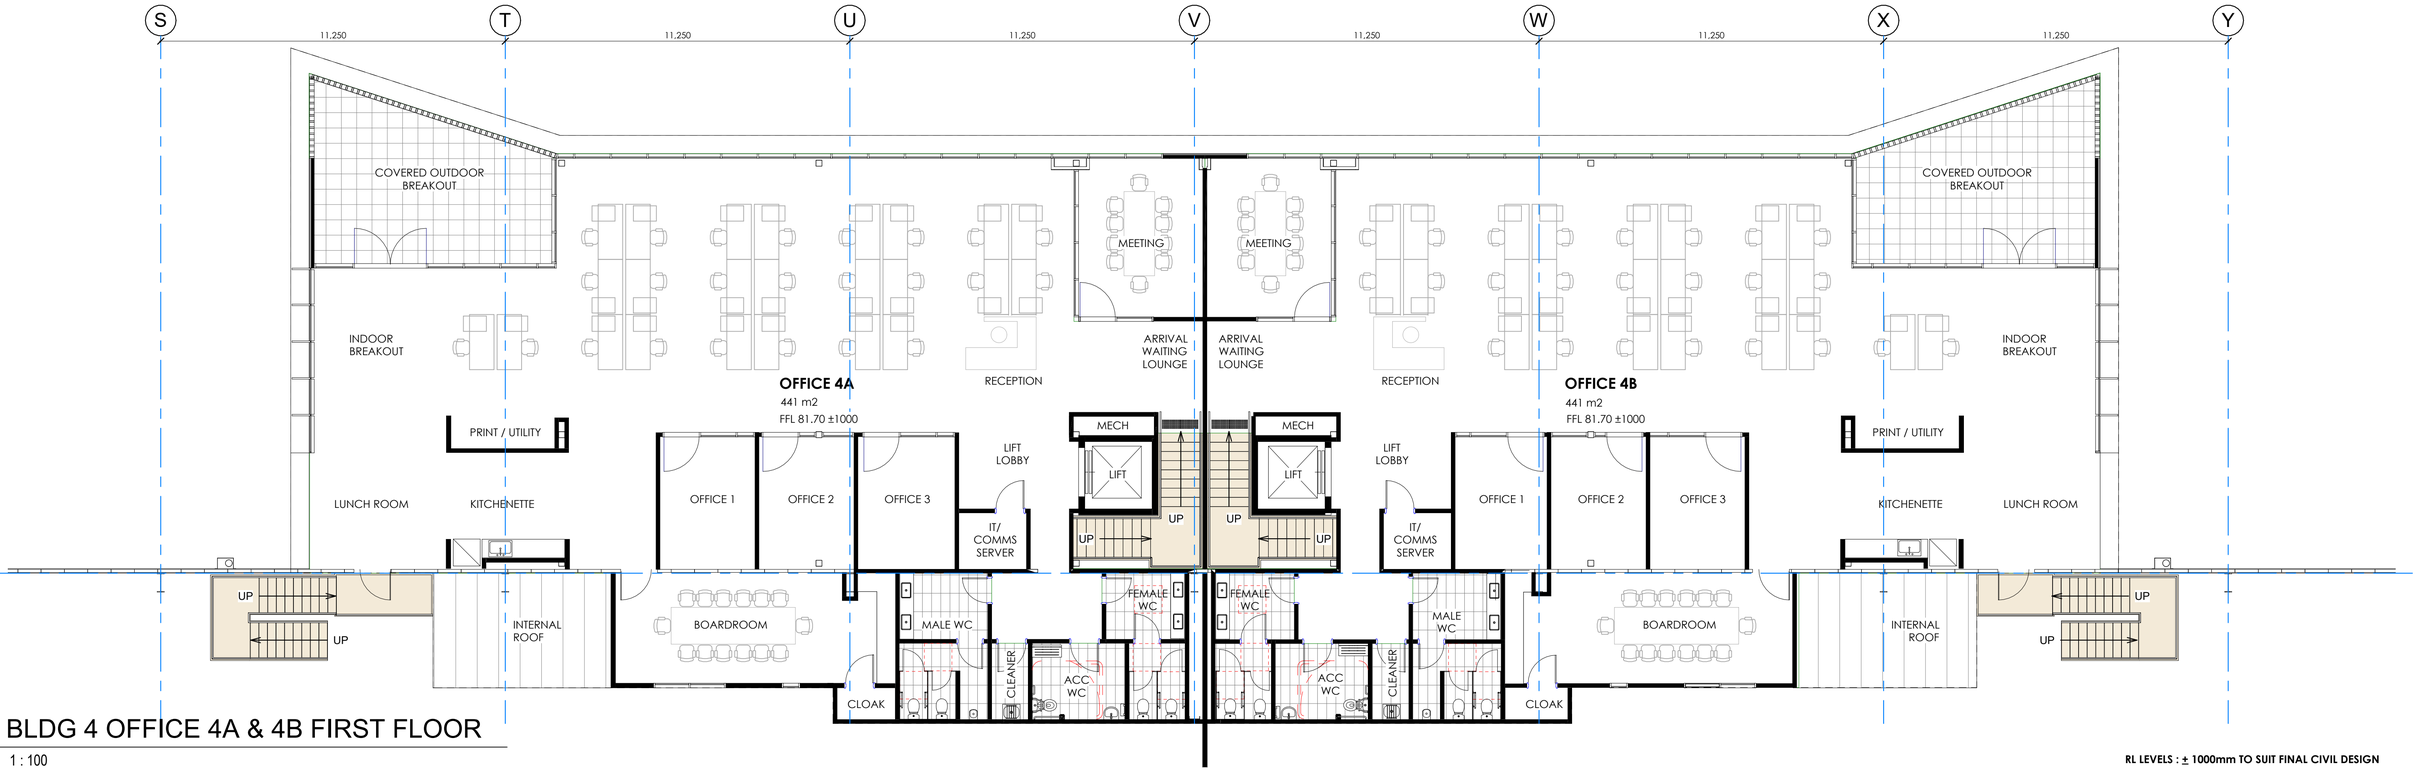

2 BLDG 4 OFFICE 4A & 4B FIRST FLOOR

1 : 100

RL LEVELS : ± 1000mm TO SUIT FINAL CIVIL DESIGN

NOTE: THE LOCATION OF PROPERTY ALIGNMENTS IS DETERMINED FROM SURVEY INFORMATION PROVIDED BY SURVEYOR.
DO NOT SCALE THIS DRAWING. VERIFY ALL DIMENSIONS ON SITE BEFORE COMMENCING ANY WORK. COPYRIGHT © THIS DRAWING REMAINS THE PROPERTY OF PACEARCHITECTS. REPRODUCTION IN WHOLE OR PART IS FORBIDDEN.

PACEARCHITECTS
A.B.N. 721 5926 6350
e ppace@pacearchitects.com.au
p 02 9425 1400
m 0404 450 317
w www.pacearchitects.com.au
a Level 1, Suite 5-6, 100 Alexander Street, Crows Nest, Sydney, NSW 2065
Nominated Archit: Patrick Pace NSW #7815
Member Australian Institute of Architects

Augusta St Warehouse and Distribution Centre

Augusta St, Blacktown within Blacktown

FOR APPROVAL

REVISION	DESCRIPTION	DATE
A	FOR SSDA SUBMISSION	23.06.23
B	TEST OF ADEQUACY UPDATES	11.08.23
C	TEST OF ADEQUACY UPDATES	18.08.23

ARCHITECT: PACE ARCHITECTS

BUILDER / PROJECT MANAGER

CLIENT: LOGOS

GRAPHIC SCALE: 1:100

purpose: FOR APPROVAL

BUILDING 4 OFFICE 4A & 4B PLANS

scale 1 : 100 A1


project no 220207

date 18.08.23

dwn DC


dwg no 220207 - DA-410

issue C

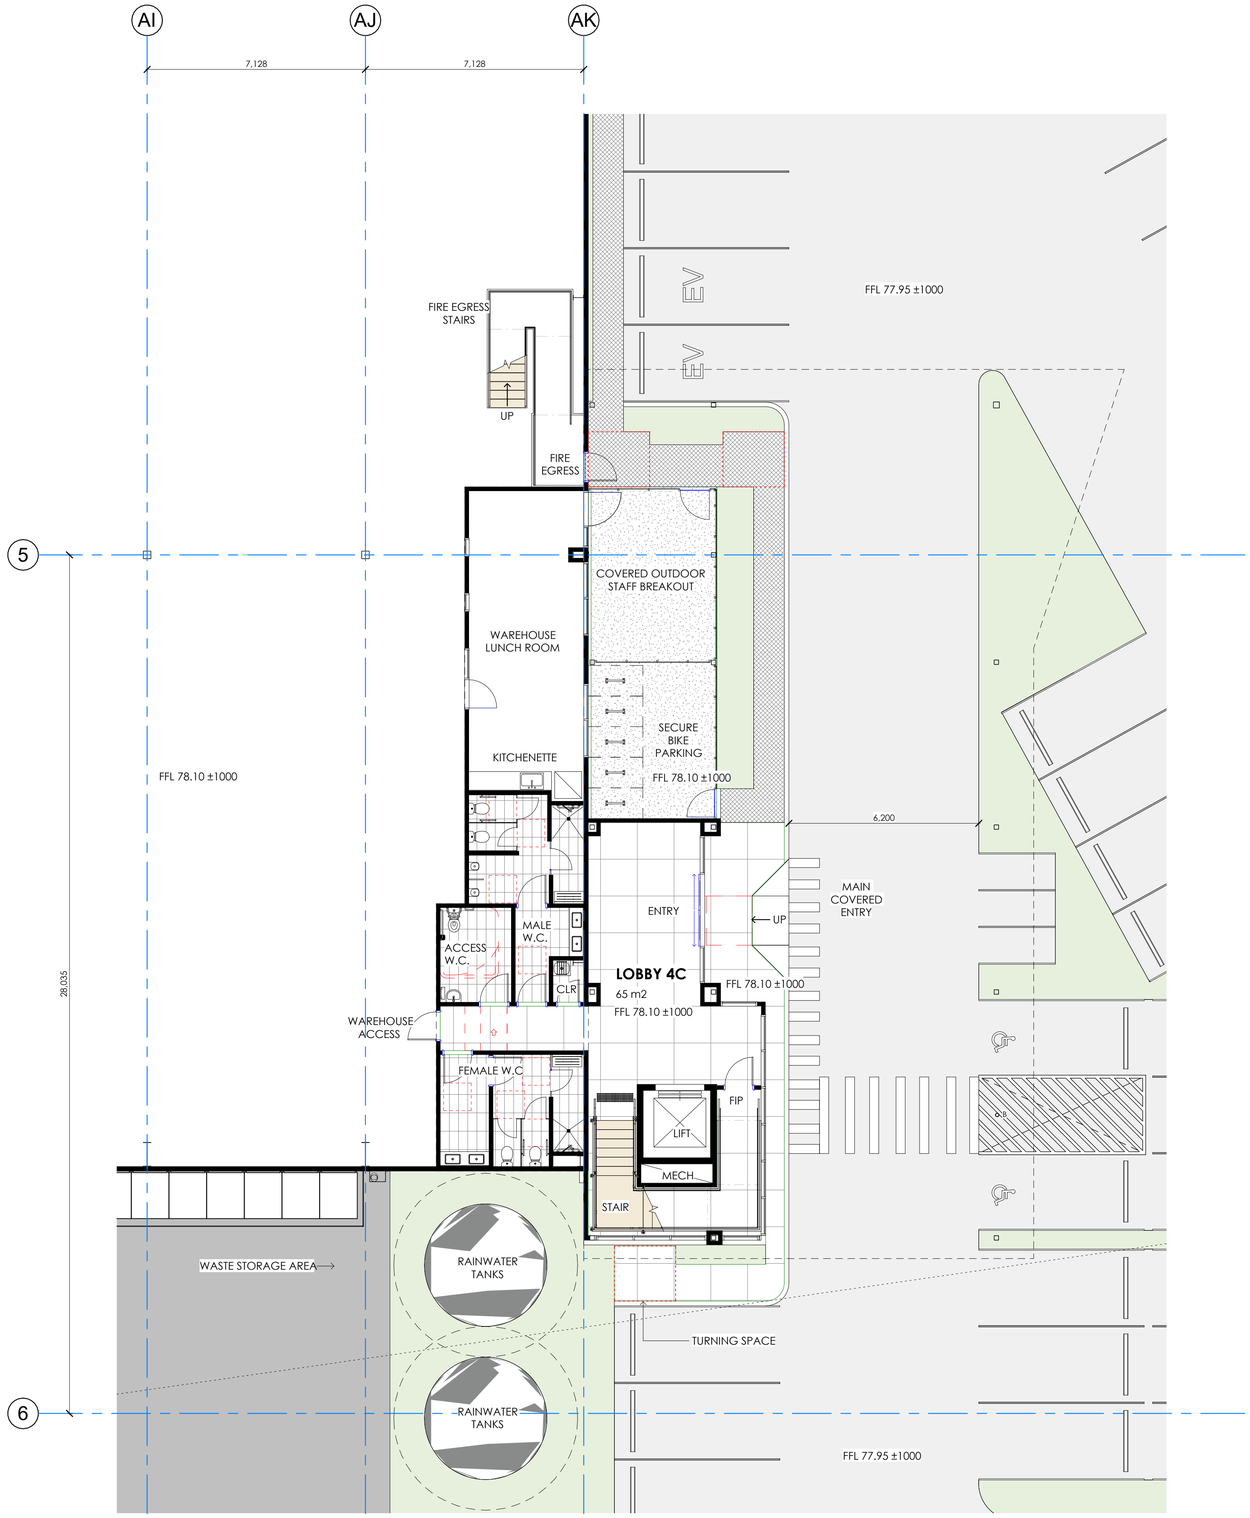

1 BLDG 4 OFFICE 4C GROUND FLOOR

1 : 100

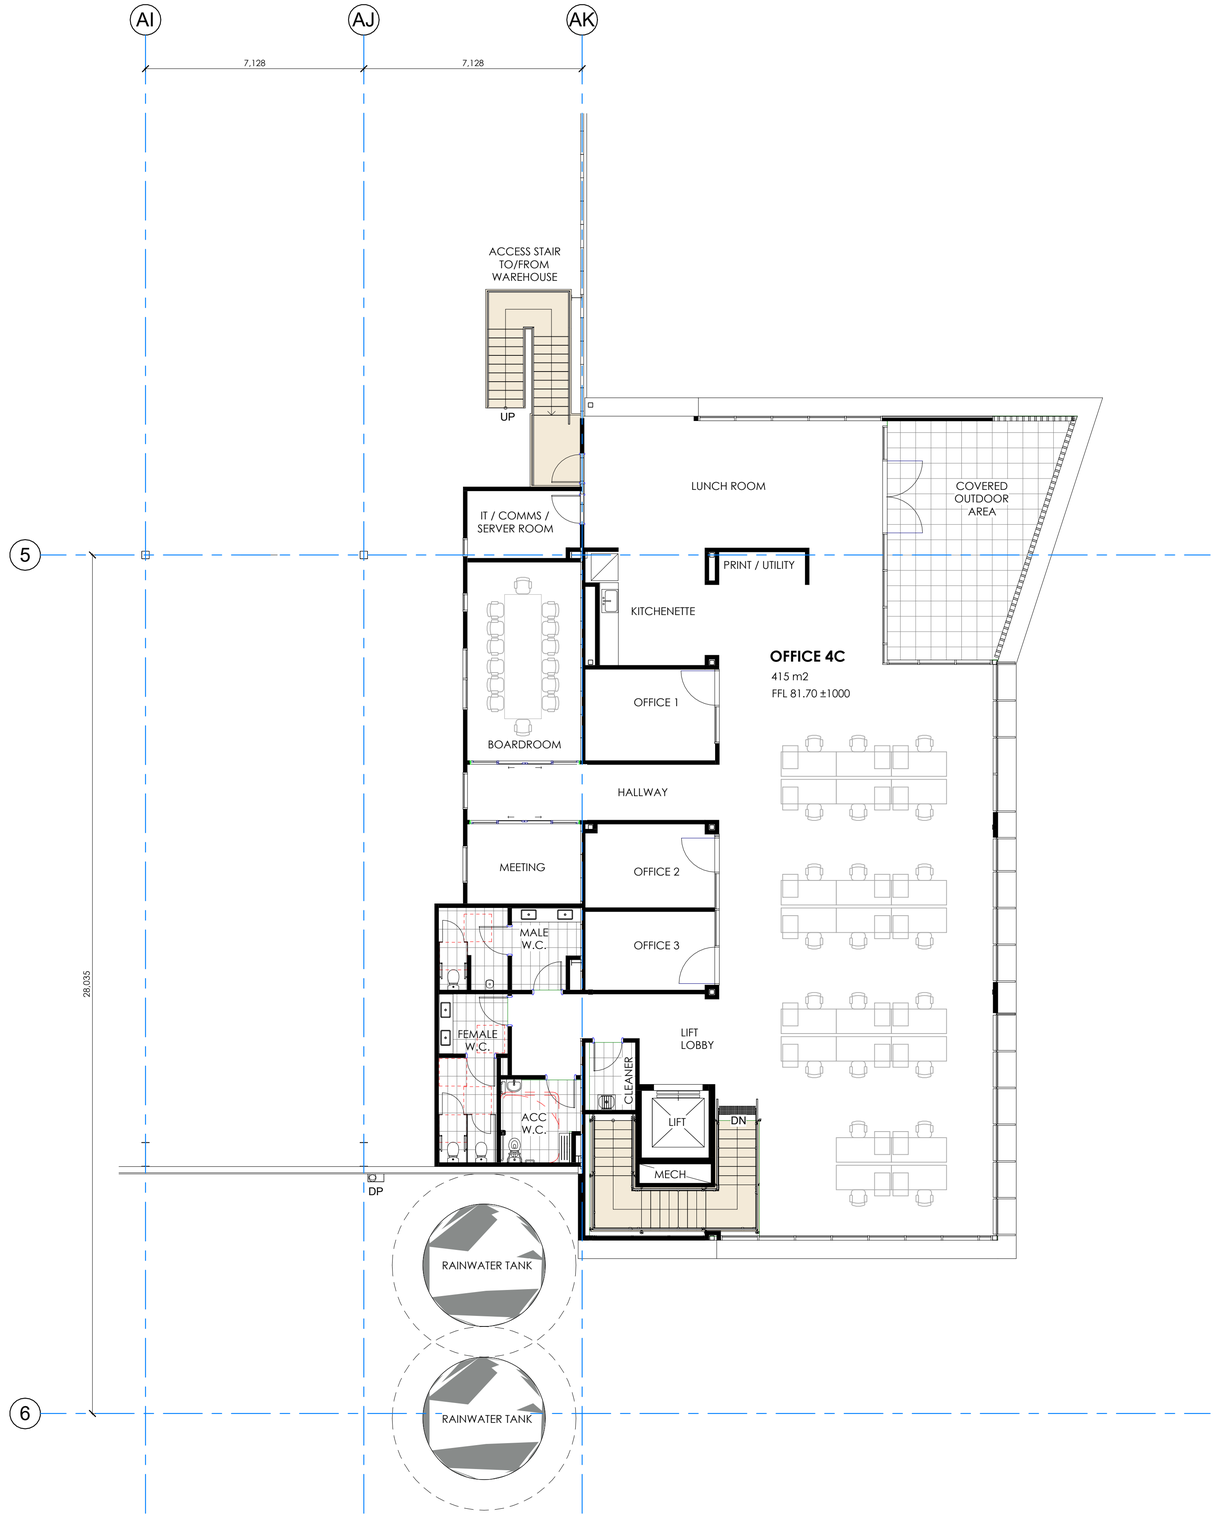

2 BLDG 4 OFFICE 4C FIRST FLOOR

1 : 100

RL LEVELS : ± 1000mm TO SUIT FINAL CIVIL DESIGN

NOTE: THE LOCATION OF PROPERTY ALIGNMENTS IS DETERMINED FROM SURVEY INFORMATION PROVIDED BY SURVEYOR.

DO NOT SCALE THIS DRAWING. VERIFY ALL DIMENSIONS ON SITE BEFORE COMMENCING ANY WORK. COPYRIGHT © THIS DRAWING REMAINS THE PROPERTY OF PACEARCHITECTS. REPRODUCTION IN WHOLE OR PART IS FORBIDDEN.

PACEARCHITECTS
A.B.N. 721 5926 6350
Member Australian Institute of Architects
e ppace@pacearchitects.com.au
p 02 9425 1400
m 0404 450 317
w www.pacearchitects.com.au
a Level 1, Suite 5-6, 100 Alexander Street, Crows Nest, Sydney, NSW 2065
Nominated Archit. Patrick Pace NSW #7815

Augusta St Warehouse and Distribution Centre

Augusta St, Blacktown within Blacktown

FOR APPROVAL

REVISION	DESCRIPTION	DATE
A	FOR SSDA SUBMISSION	23.06.23
B	TEST OF ADEQUACY UPDATES	18.08.23

ARCHITECT: PACE ARCHITECTS

BUILDER / PROJECT MANAGER

CLIENT: LOGOS

GRAPHIC SCALE: 1:100

purpose: FOR APPROVAL

BUILDING 4 OFFICE 4C PLANS

scale 1 : 100 A1


project no 220207

date 18.08.23

dwn MO

dwg no 220207 - DA-411

issue B

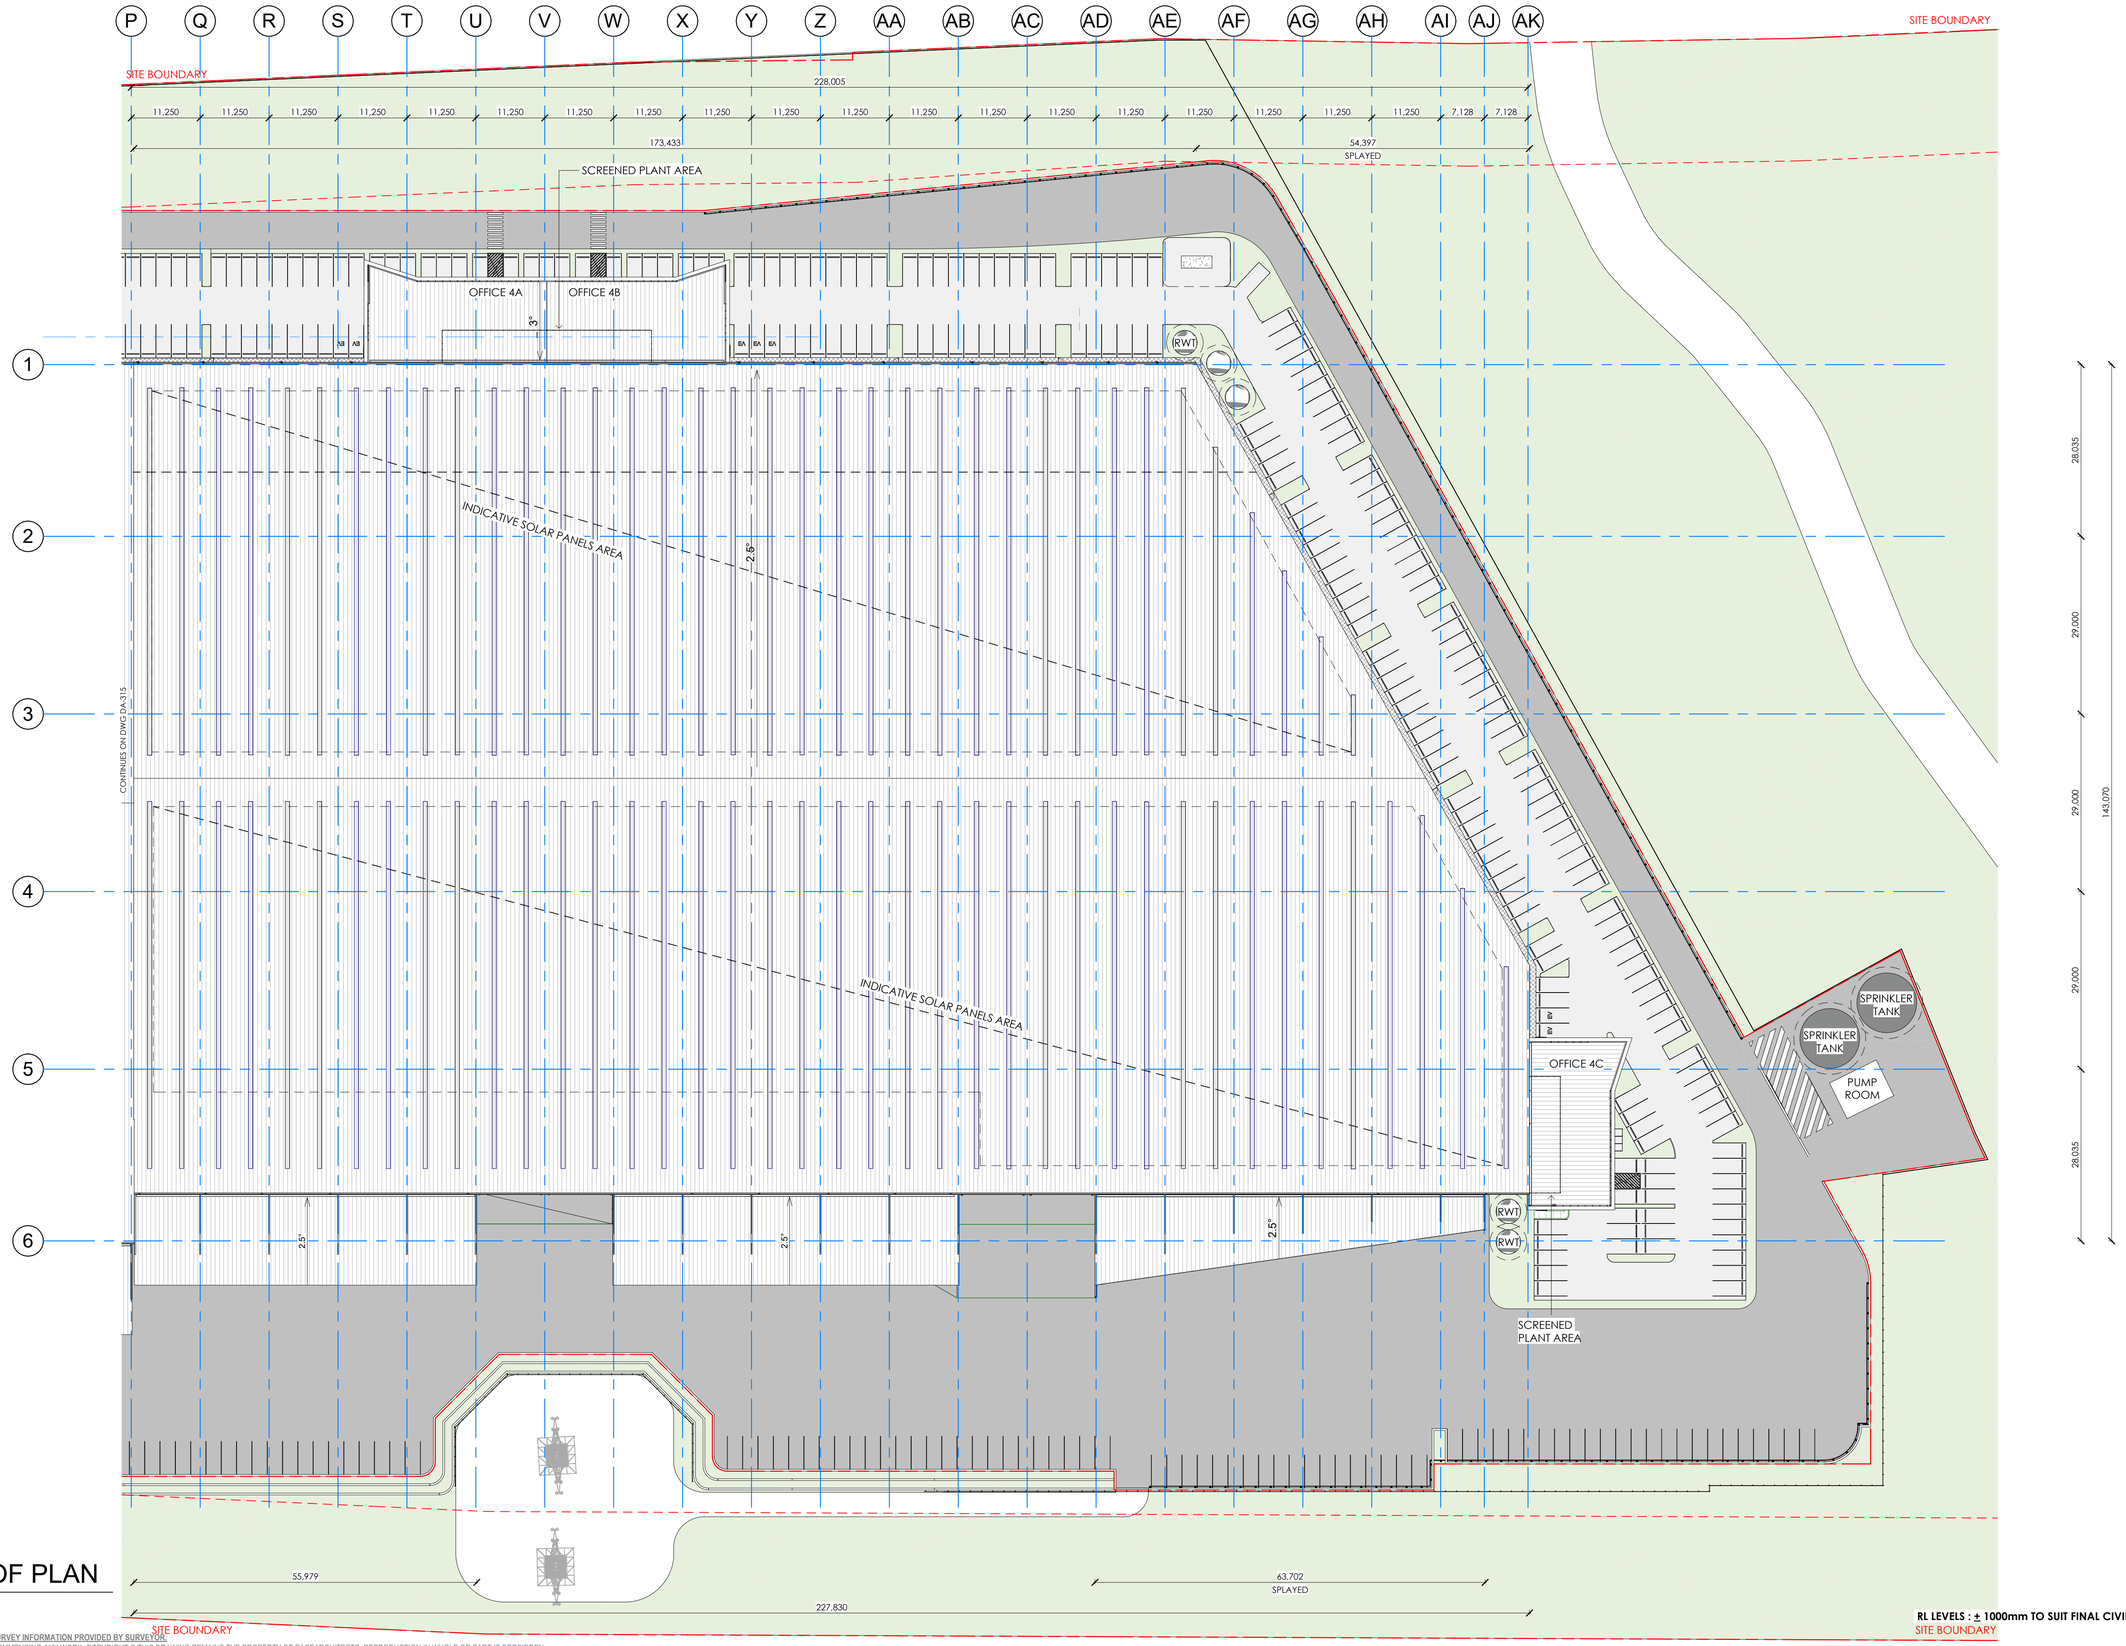

1 BUILDING 4 - ROOF PLAN

1 : 500

RL LEVELS : ± 1000mm TO SUIT FINAL CIVIL DESIGN

NOTE: THE LOCATION OF PROPERTY ALIGNMENTS IS DETERMINED FROM SURVEY INFORMATION PROVIDED BY SURVEYOR.
DO NOT SCALE THIS DRAWING. VERIFY ALL DIMENSIONS ON SITE BEFORE COMMENCING ANY WORK. COPYRIGHT © THIS DRAWING REMAINS THE PROPERTY OF PACEARCHITECTS. REPRODUCTION IN WHOLE OR PART IS FORBIDDEN.

PACEARCHITECTS
A.B.N. 721 5926 6350
e ppace@pacearchitects.com.au
p 02 9425 1400
m 0404 450 317
w www.pacearchitects.com.au
a Level 1, Suite 5-6, 100 Alexander Street, Crows Nest, Sydney, NSW 2065
Nominated Archit. Patrick Pace NSW #7815
Member Australian Institute of Architects

Augusta St Warehouse and Distribution Centre
Augusta St, Blacktown within Blacktown

PRELIMINARY
FOR APPROVAL

REVISION	DESCRIPTION	DATE
A	FOR SSDA SUBMISSION	23.06.23
B	TEST OF ADEQUACY UPDATES	11.08.23
C	TEST OF ADEQUACY UPDATES	18.08.23

ARCHITECT
PACE ARCHITECTS

BUILDER / PROJECT MANAGER


CLIENT
LOGOS

GRAPHIC SCALE: 1:100

purpose FOR APPROVAL


BUILDING 4 ROOF PLAN

scale	1 : 500	A1
project no	220207	
date	18.08.23	
dwn	JA	
dwg no	220207 - DA-415	
issue	C	

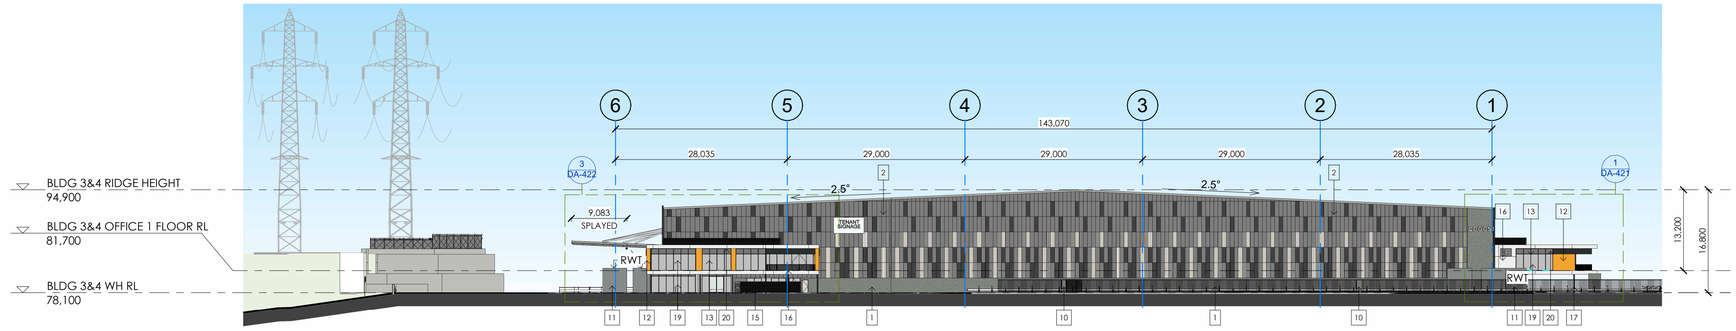


1 BLDG 4 - EAST ELEVATION

1 : 500

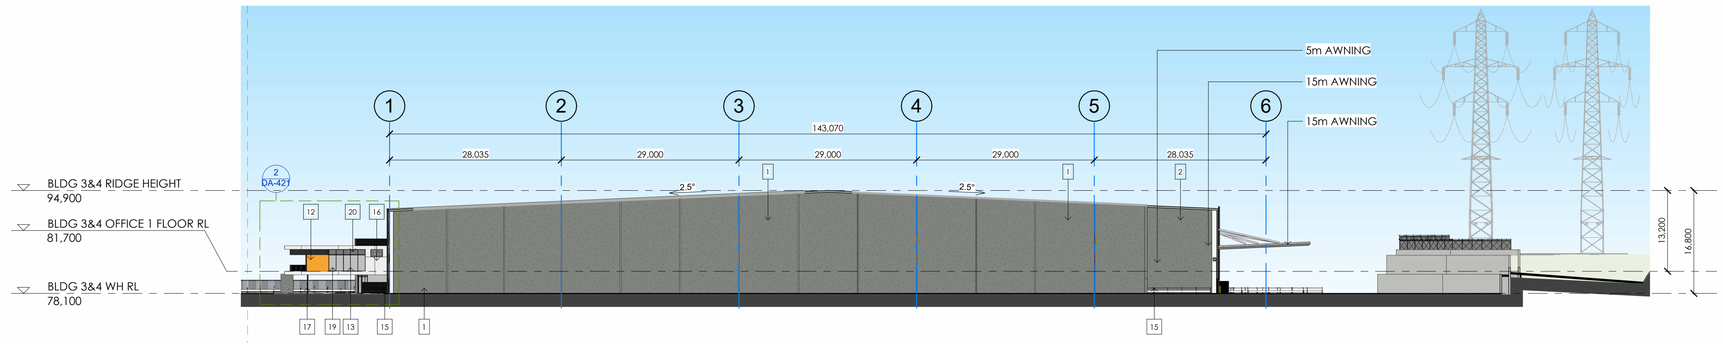


2 BLDG 4 - WEST ELEVATION

1 : 500

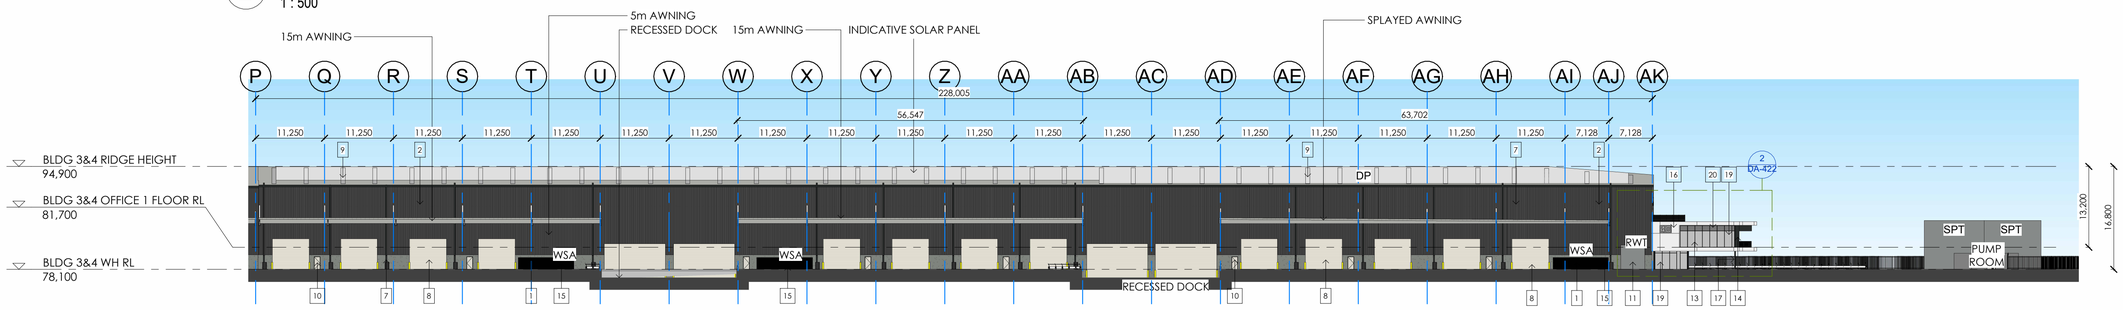

3 BLDG 4 - SOUTH ELEVATION

1 : 500

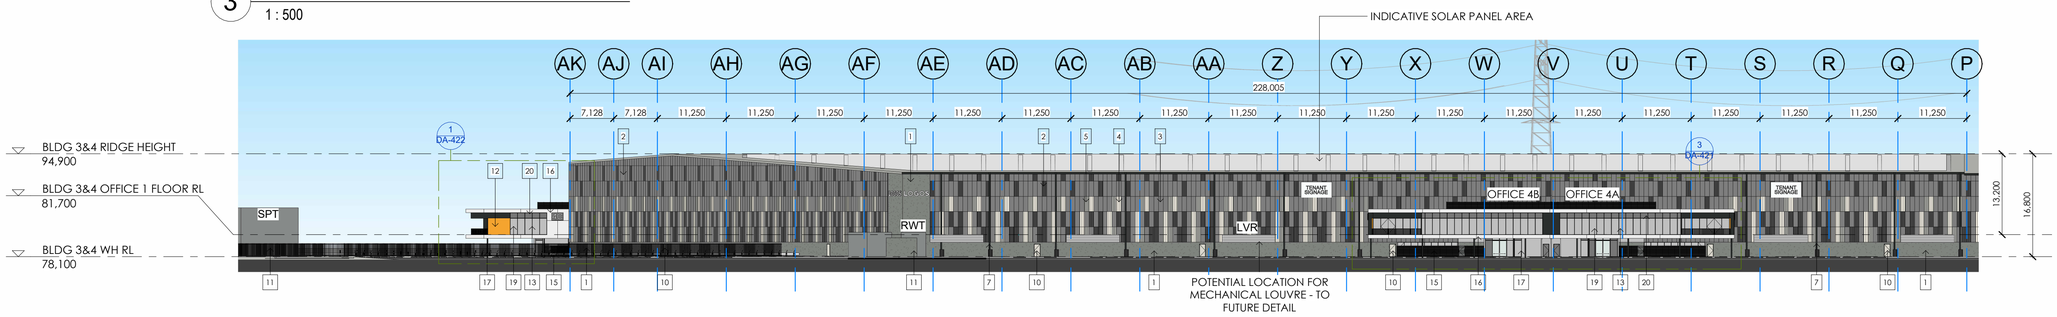

4 BLDG 4 - NORTH ELEVATION

1 : 500

WAREHOUSE EXTERNAL FINISHES	
1	NATURAL PRECAST CONCRETE FINISH
2	PREFINISHED PROFILED METAL CLADDING (TRIMDEK COLORBOND) - MONUMENT
3	PREFINISHED PROFILED METAL CLADDING (TRIMDEK COLORBOND) - WINDSPRAY
4	PREFINISHED PROFILED METAL CLADDING (TRIMDEK COLORBOND) - WHITE
5	PREFINISHED PROFILED METAL CLADDING (TRIMDEK COLORBOND) - SHALE GREY
7	POWDERCOATED GUTTERS, FASCIAS & DOWNPIPES - MONUMENT
8	POWDERCOAT FINISH TO AWNING, ROLLER SHUTTER DOORS & RSD FRAMES, - TO MATCH COLORBOND SURFMIST
9	ZINCALUME ROOF SHEETING WITH 10% TRANSLUCENT SHEETING
10	PAINT FINISH TO PERSONNEL DOORS TO MATCH COLORBOND SURFMIST
11	WATER TANKS, SPRINKLER TANK, PUMP ROOM - COLORBOND 'WINDSPRAY'
11.1	VERTICAL ALUMINIUM SLAT TIMBER-LOOK LOUVRES
OFFICE EXTERNAL FINISHES	
12	ALUMINIUM TIMBER-LOOK LIGHT-WEIGHT CLADDING
13	POWDERCOATED ALUMINIUM WINDOW FRAMES - MONUMENT
14	ALUMINIUM FEATURE SUN-SHADING POWDERCOATED FINISH COLOR TO MATCH 'MONUMENT'
15	HORIZONTAL ALUMINIUM SLAT TIMBER-LOOK SCREEN FENCING TO OUTDOOR AREA
16	PREFINISHED METAL - COLOUR WHITE
17	POWDERCOATED ALUMINIUM COLUMNS - MONUMENT
18	POWDERCOATED RAILINGS - MONUMENT
19	GLAZING - GREY TINTED GLASS
20	COLOURBACK GLASS - BLACK

Keynote Legend - General	
DP	DOWNPIPE TO CONSULTANT DETAILS
LVR	MECHANICAL LOUVRE - TO FUTURE DETAIL
RWT	RAINWATER COLLECTION TANK - COLORBOND WINDSPRAY TO CONSULTANT DETAIL
SPT	SPRINKLER TANK - COLORBOND WINDSPRAY TO CONSULTANT DETAIL

NOTE- THE LOCATION OF PROPERTY ALIGNMENTS IS DETERMINED FROM SURVEY INFORMATION PROVIDED BY SURVEYOR
DO NOT SCALE THIS DRAWING. VERIFY ALL DIMENSIONS ON SITE BEFORE COMMENCING ANY WORK. COPYRIGHT © THIS DRAWING REMAINS THE PROPERTY OF PACEARCHITECTS. REPRODUCTION IN WHOLE OR PART IS FORBIDDEN.

PACEARCHITECTS
A.B.N. 721 5926 6350
e ppace@pacearchitects.com.au
p 02 9425 1400
m 0404 450 317
w www.pacearchitects.com.au
a Level 1, Suite 5-6, 100 Alexander Street, Crows Nest, Sydney, NSW 2065
Nominated Archit: Patrick Pace NSW #7815
Member Australian Institute of Architects

Augusta St Warehouse and Distribution Centre
Augusta St, Blacktown within Blacktown

FOR APPROVAL

REVISION	DESCRIPTION	DATE
A	FOR SSDA SUBMISSION	23.06.23
B	TEST OF ADEQUACY UPDATES	11.08.23
C	TEST OF ADEQUACY UPDATES	18.08.23


ARCHITECT: PACE ARCHITECTS
BUILDER / PROJECT MANAGER:
CLIENT: LOGOS

GRAPHIC SCALE: 1:100

purpose: FOR APPROVAL


BUILDING 4 ELEVATIONS

scale: As indicated A1
project no: 220207
date: 18.08.23
dwn: WL
dwg no: 220207 - DA-420
issue: C

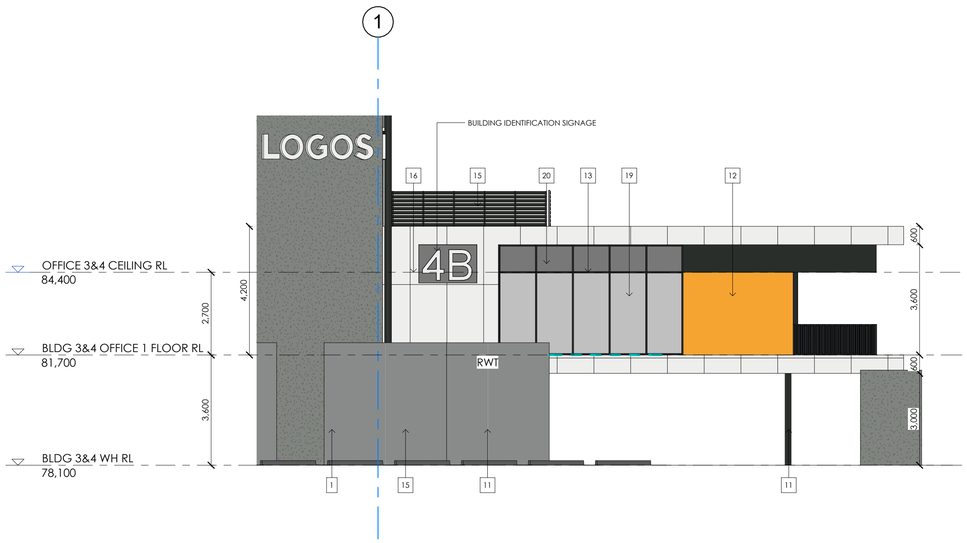

1 BLDG 4 - OFFICE 4B EAST ELEVATION

1 : 100

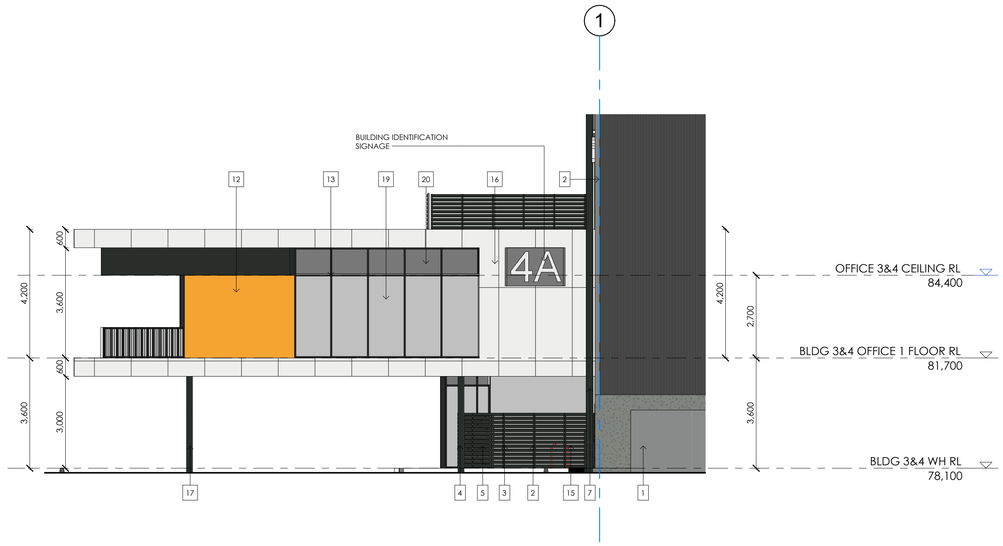

2 BLDG 4 - OFFICE 4A WEST ELEVATION

1 : 100

WAREHOUSE EXTERNAL FINISHES	
1	NATURAL PRECAST CONCRETE FINISH
2	PREFINISHED PROFILED METAL CLADDING (TRIMDEK COLORBOND) - MONUMENT
3	PREFINISHED PROFILED METAL CLADDING (TRIMDEK COLORBOND) - WINDSPRAY
4	PREFINISHED PROFILED METAL CLADDING (TRIMDEK COLORBOND) - WHITE
5	PREFINISHED PROFILED METAL CLADDING (TRIMDEK COLORBOND) - SHALE GREY
7	POWDERCOATED GUTTERS, FASCIAS & DOWNPIPES - MONUMENT
8	POWDERCOAT FINISH TO AWNING, ROLLER SHUTTER DOORS & RSD FRAMES, - TO MATCH COLORBOND SURFMIST
9	ZINCALUME ROOF SHEETING WITH 10% TRANSLUCENT SHEETING
10	PAINT FINISH TO PERSONNEL DOORS TO MATCH COLORBOND SURFMIST
11	WATER TANKS, SPRINKLER TANK, PUMP ROOM - COLORBOND 'WINDSPRAY'
11.1	VERTICAL ALUMINIUM SLAT TIMBER-LOOK LOUVRES
OFFICE EXTERNAL FINISHES	
12	ALUMINIUM TIMBER-LOOK LIGHT-WEIGHT CLADDING
13	POWDERCOATED ALUMINIUM WINDOW FRAMES - MONUMENT
14	ALUMINIUM FEATURE SUN-SHADING POWDERCOATED FINISH COLOR TO MATCH 'MONUMENT'
15	HORIZONTAL ALUMINIUM SLAT TIMBER-LOOK SCREEN FENCING TO OUTDOOR AREA
16	PREFINISHED METAL - COLOUR WHITE
17	POWDERCOATED ALUMINIUM COLUMNS - MONUMENT
18	POWDERCOATED RAILINGS - MONUMENT
19	GLAZING - GREY TINTED GLASS
20	COLOURBACK GLASS - BLACK



3 BLDG 4 - OFFICE 4A & 4B NORTH ELEVATION

1 : 100

NOTE: THE LOCATION OF PROPERTY ALIGNMENTS IS DETERMINED FROM SURVEY INFORMATION PROVIDED BY SURVEYOR.
DO NOT SCALE THIS DRAWING. VERIFY ALL DIMENSIONS ON SITE BEFORE COMMENCING ANY WORK. COPYRIGHT © THIS DRAWING REMAINS THE PROPERTY OF PACEARCHITECTS. REPRODUCTION IN WHOLE OR PART IS FORBIDDEN.

PACEARCHITECTS
A.B.N. 721 5926 6350
Member Australian Institute of Architects
e ppace@pacearchitects.com.au
p 02 9425 1400
m 0404 450 317
w www.pacearchitects.com.au
a Level 1, Suite 5-6, 100 Alexander Street, Crows Nest, Sydney, NSW 2065
Nominated Archit: Patrick Pace NSW #7815

Augusta St Warehouse and Distribution Centre
Augusta St, Blacktown within Blacktown

FOR APPROVAL

REVISION	DESCRIPTION	DATE
A	FOR SSDA SUBMISSION	23.06.23
B	TEST OF ADEQUACY UPDATES	11.08.23
C	TEST OF ADEQUACY UPDATES	18.08.23


ARCHITECT: PACE ARCHITECTS
BUILDER / PROJECT MANAGER:
CLIENT: LOGOS

GRAPHIC SCALE: 1:100

purpose: FOR APPROVAL


BUILDING 4 OFFICE ELEVATIONS

scale	As indicated	A1
project no	220207	
date	18.08.23	
dwn	JA	
dwg no	220207 - DA-421	
issue	C	

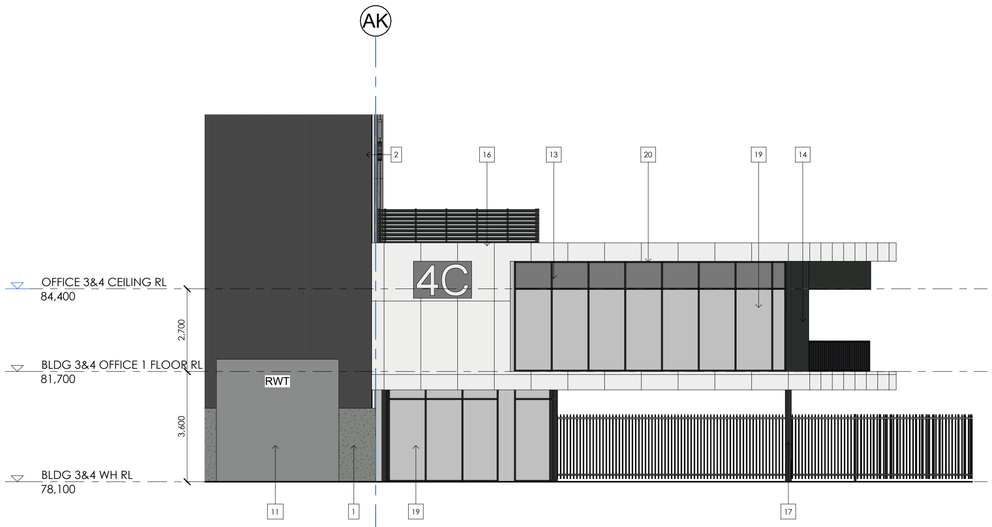

2 BLDG 4 - OFFICE 4C SOUTH ELEVATION

1 : 100

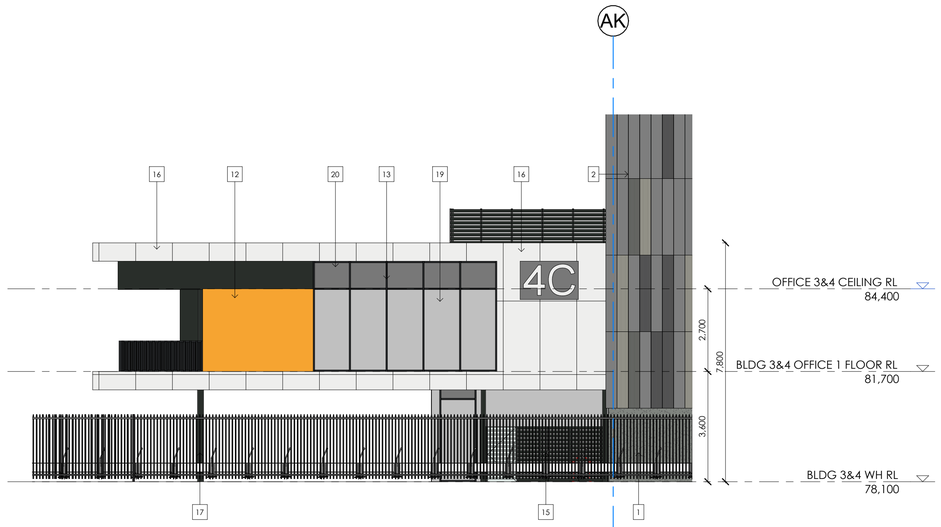

1 BLDG 4 - OFFICE 4C NORTH ELEVATION

1 : 100

WAREHOUSE EXTERNAL FINISHES	
1	NATURAL PRECAST CONCRETE FINISH
2	PREFINISHED PROFILED METAL CLADDING (TRIMDEK COLORBOND) - MONUMENT
3	PREFINISHED PROFILED METAL CLADDING (TRIMDEK COLORBOND) - WINDSPRAY
4	PREFINISHED PROFILED METAL CLADDING (TRIMDEK COLORBOND) - WHITE
5	PREFINISHED PROFILED METAL CLADDING (TRIMDEK COLORBOND) - SHALE GREY
7	POWDERCOATED GUTTERS, FASCIAS & DOWNPIPES - MONUMENT
8	POWDERCOAT FINISH TO AWNING, ROLLER SHUTTER DOORS & RSD FRAMES, - TO MATCH COLORBOND SURFMIST
9	ZINCALUME ROOF SHEETING WITH 10% TRANSLUCENT SHEETING
10	PAINT FINISH TO PERSONNEL DOORS TO MATCH COLORBOND SURFMIST
11	WATER TANKS, SPRINKLER TANK, PUMP ROOM - COLORBOND 'WINDSPRAY'
11.1	VERTICAL ALUMINIUM SLAT TIMBER-LOOK LOUVRES
OFFICE EXTERNAL FINISHES	
12	ALUMINIUM TIMBER-LOOK LIGHT-WEIGHT CLADDING
13	POWDERCOATED ALUMINIUM WINDOW FRAMES - MONUMENT
14	ALUMINIUM FEATURE SUN-SHADING POWDERCOATED FINISH COLOR TO MATCH 'MONUMENT'
15	HORIZONTAL ALUMINIUM SLAT TIMBER-LOOK SCREEN FENCING TO OUTDOOR AREA
16	PREFINISHED METAL - COLOUR WHITE
17	POWDERCOATED ALUMINIUM COLUMNS - MONUMENT
18	POWDERCOATED RAILINGS - MONUMENT
19	GLAZING - GREY TINTED GLASS
20	COLOURBACK GLASS - BLACK

Keynote Legend - General	
RWT	RAINWATER COLLECTION TANK - COLORBOND WINDSPRAY TO CONSULTANT DETAIL



3 BLDG 4 - OFFICE 4C EAST ELEVATION

1 : 100

NOTE: THE LOCATION OF PROPERTY ALIGNMENTS IS DETERMINED FROM SURVEY INFORMATION PROVIDED BY SURVEYOR.
DO NOT SCALE THIS DRAWING. VERIFY ALL DIMENSIONS ON SITE BEFORE COMMENCING ANY WORK. COPYRIGHT © THIS DRAWING REMAINS THE PROPERTY OF PACEARCHITECTS. REPRODUCTION IN WHOLE OR PART IS FORBIDDEN.

PACEARCHITECTS
A.B.N. 721 5926 6350
Member Australian Institute of Architects
e ppace@pacearchitects.com.au
p 02 9425 1400
m 0404 450 317
w www.pacearchitects.com.au
a Level 1, Suite 5-6, 100 Alexander Street, Crows Nest, Sydney, NSW 2065
Nominated Archit: Patrick Pace NSW #7815

Augusta St Warehouse and Distribution Centre
Augusta St, Blacktown within Blacktown

FOR APPROVAL

REVISION	DESCRIPTION	DATE
A	FOR SSDA SUBMISSION	23.06.23
B	TEST OF ADEQUACY UPDATES	18.08.23

ARCHITECT: PACE ARCHITECTS
BUILDER / PROJECT MANAGER:
CLIENT: LOGOS


GRAPHIC SCALE: 1:100

purpose: FOR APPROVAL

BUILDING 4 OFFICE ELEVATIONS


scale: As indicated A1
project no: 220207
date: 18.08.23
dwn: JA
dwg no: 220207 - DA-422
issue: B

Keynote Legend - General	
DP	DOWNPIPE TO CONSULTANT DETAILS
EG	EAVES GUTTER, POWDERCOATED FINISH IN MONUMENT - REFER TO CONSULTANT DETAIL
TRS	TRANSLUCENT ROOF SHEETING

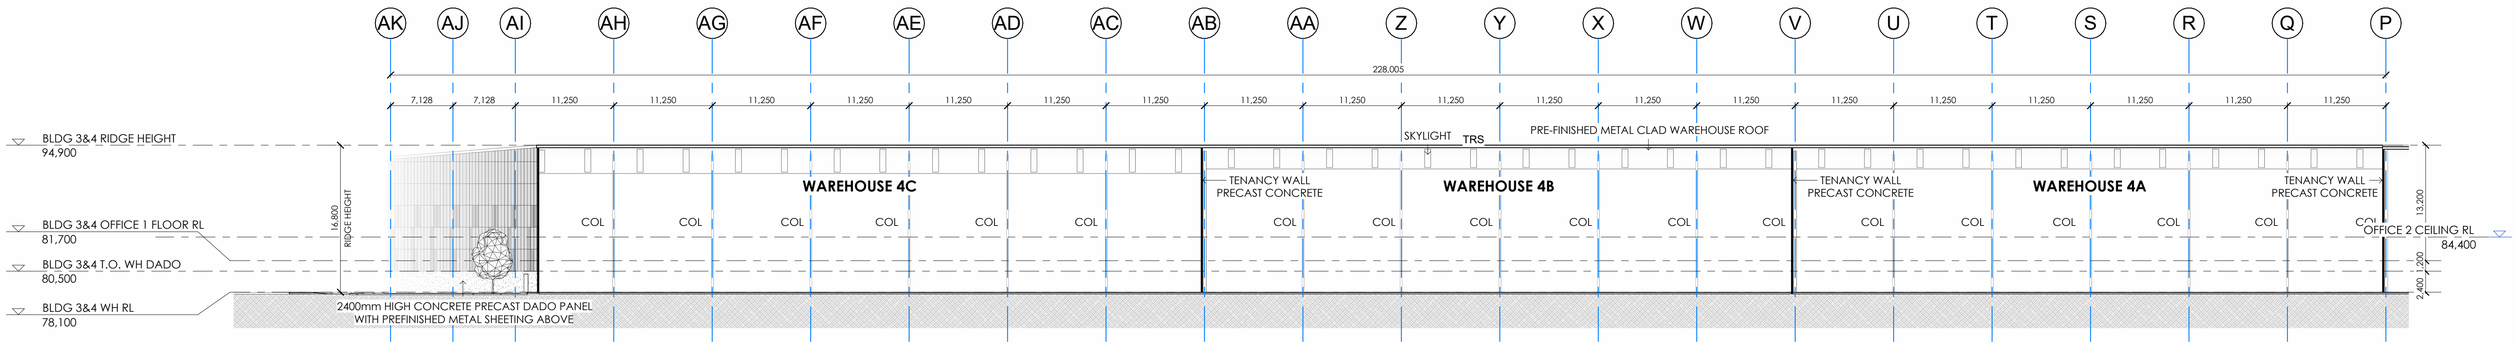


1 BUILDING 4 - LONGITUDINAL SECTION

1 : 350

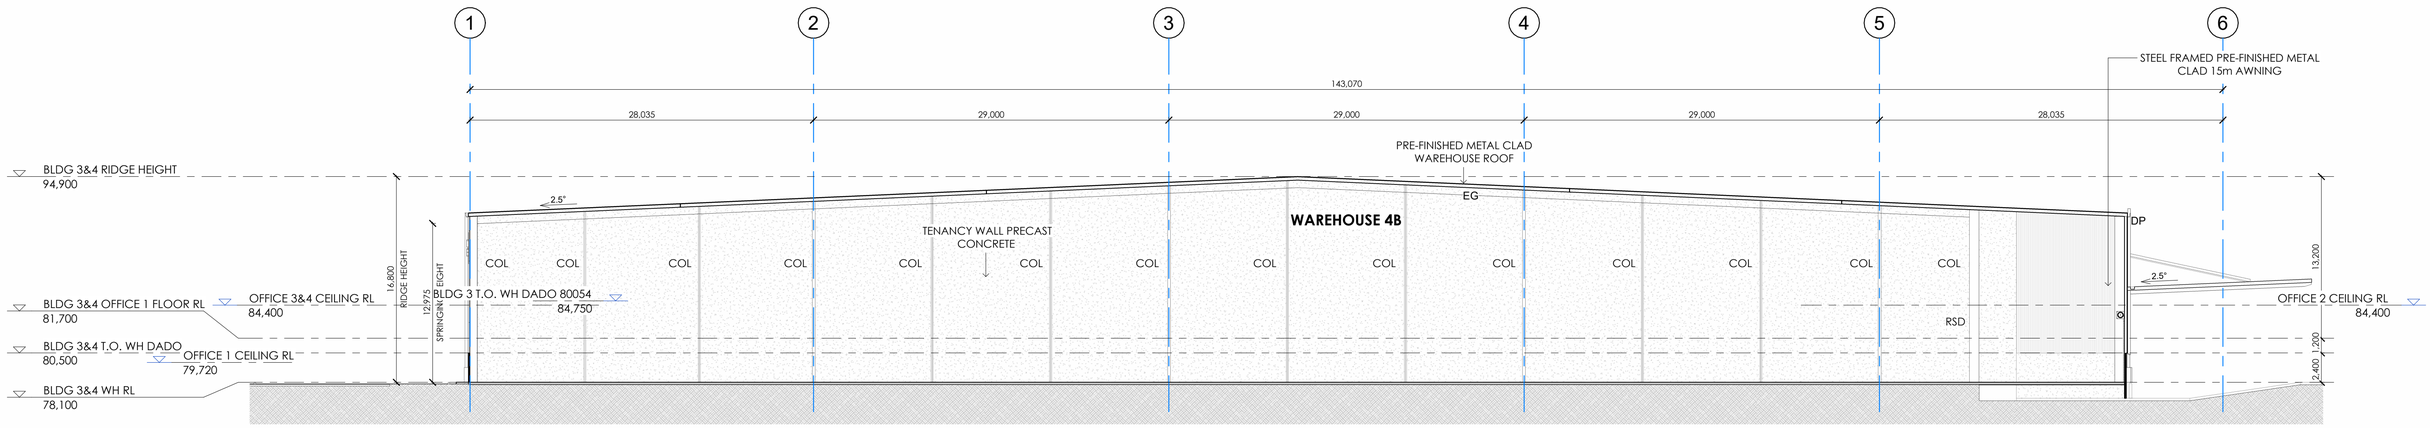

2 BUILDING 4 - CROSS SECTION 1

1 : 250

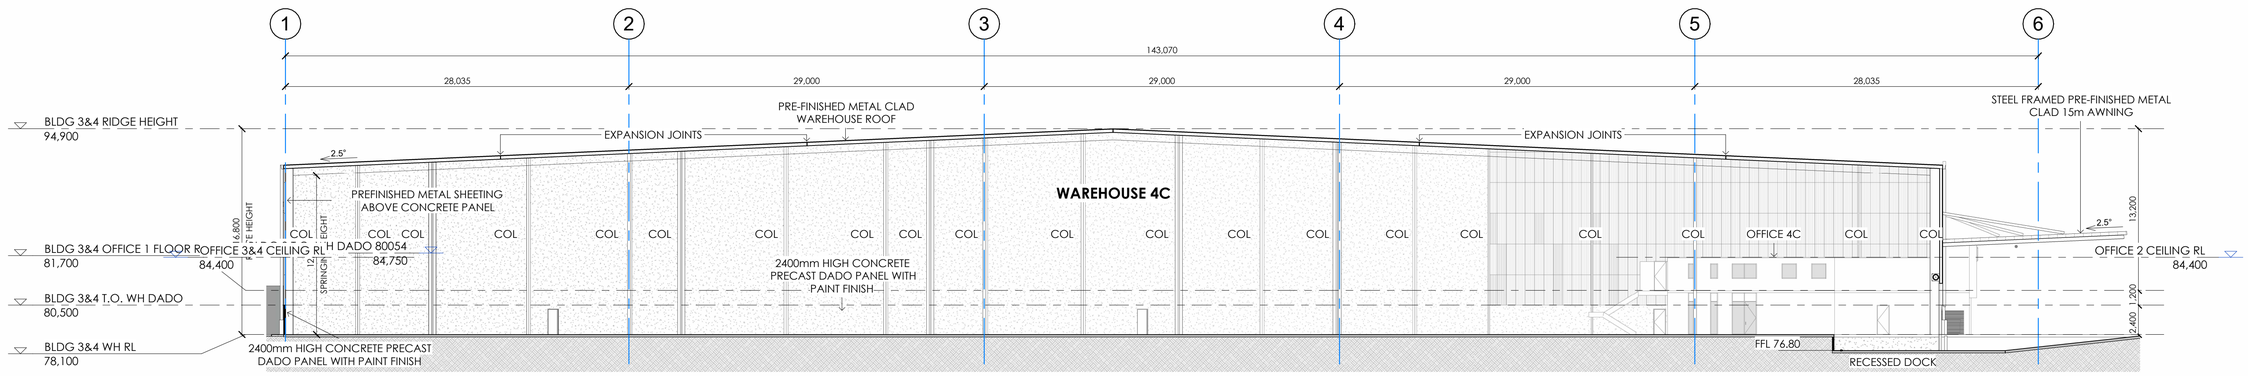

3 BUILDING 4 - CROSS SECTION 2

1 : 250

NOTE: THE LOCATION OF PROPERTY ALIGNMENTS IS DETERMINED FROM SURVEY INFORMATION PROVIDED BY SURVEYOR.

DO NOT SCALE THIS DRAWING. VERIFY ALL DIMENSIONS ON SITE BEFORE COMMENCING ANY WORK. COPYRIGHT © THIS DRAWING REMAINS THE PROPERTY OF PACEARCHITECTS. REPRODUCTION IN WHOLE OR PART IS FORBIDDEN.

PACEARCHITECTS
A.B.N. 721 5926 6350
e ppace@pacearchitects.com.au
p 02 9425 1400
m 0404 450 317
w www.pacearchitects.com.au
a Level 1, Suite 5-6, 100 Alexander Street, Crows Nest, Sydney, NSW 2065
Nominated Archit: Patrick Pace NSW #7815
Member Australian Institute of Architects

Augusta St Warehouse and Distribution Centre
Augusta St, Blacktown within Blacktown

FOR APPROVAL

REVISION	DESCRIPTION	DATE
A	FOR SSDA SUBMISSION	23.06.23
B	TEST OF ADEQUACY UPDATES	11.08.23
C	TEST OF ADEQUACY UPDATES	18.08.23


ARCHITECT: PACE ARCHITECTS
BUILDER / PROJECT MANAGER:
CLIENT: LOGOS

GRAPHIC SCALE: 1:100

purpose: FOR APPROVAL

BUILDING 4 SECTIONS

scale	As indicated	A1
project no	220207	
date	18.08.23	
dwn	JA	
dwg no	220207 - DA-430	
issue	C	

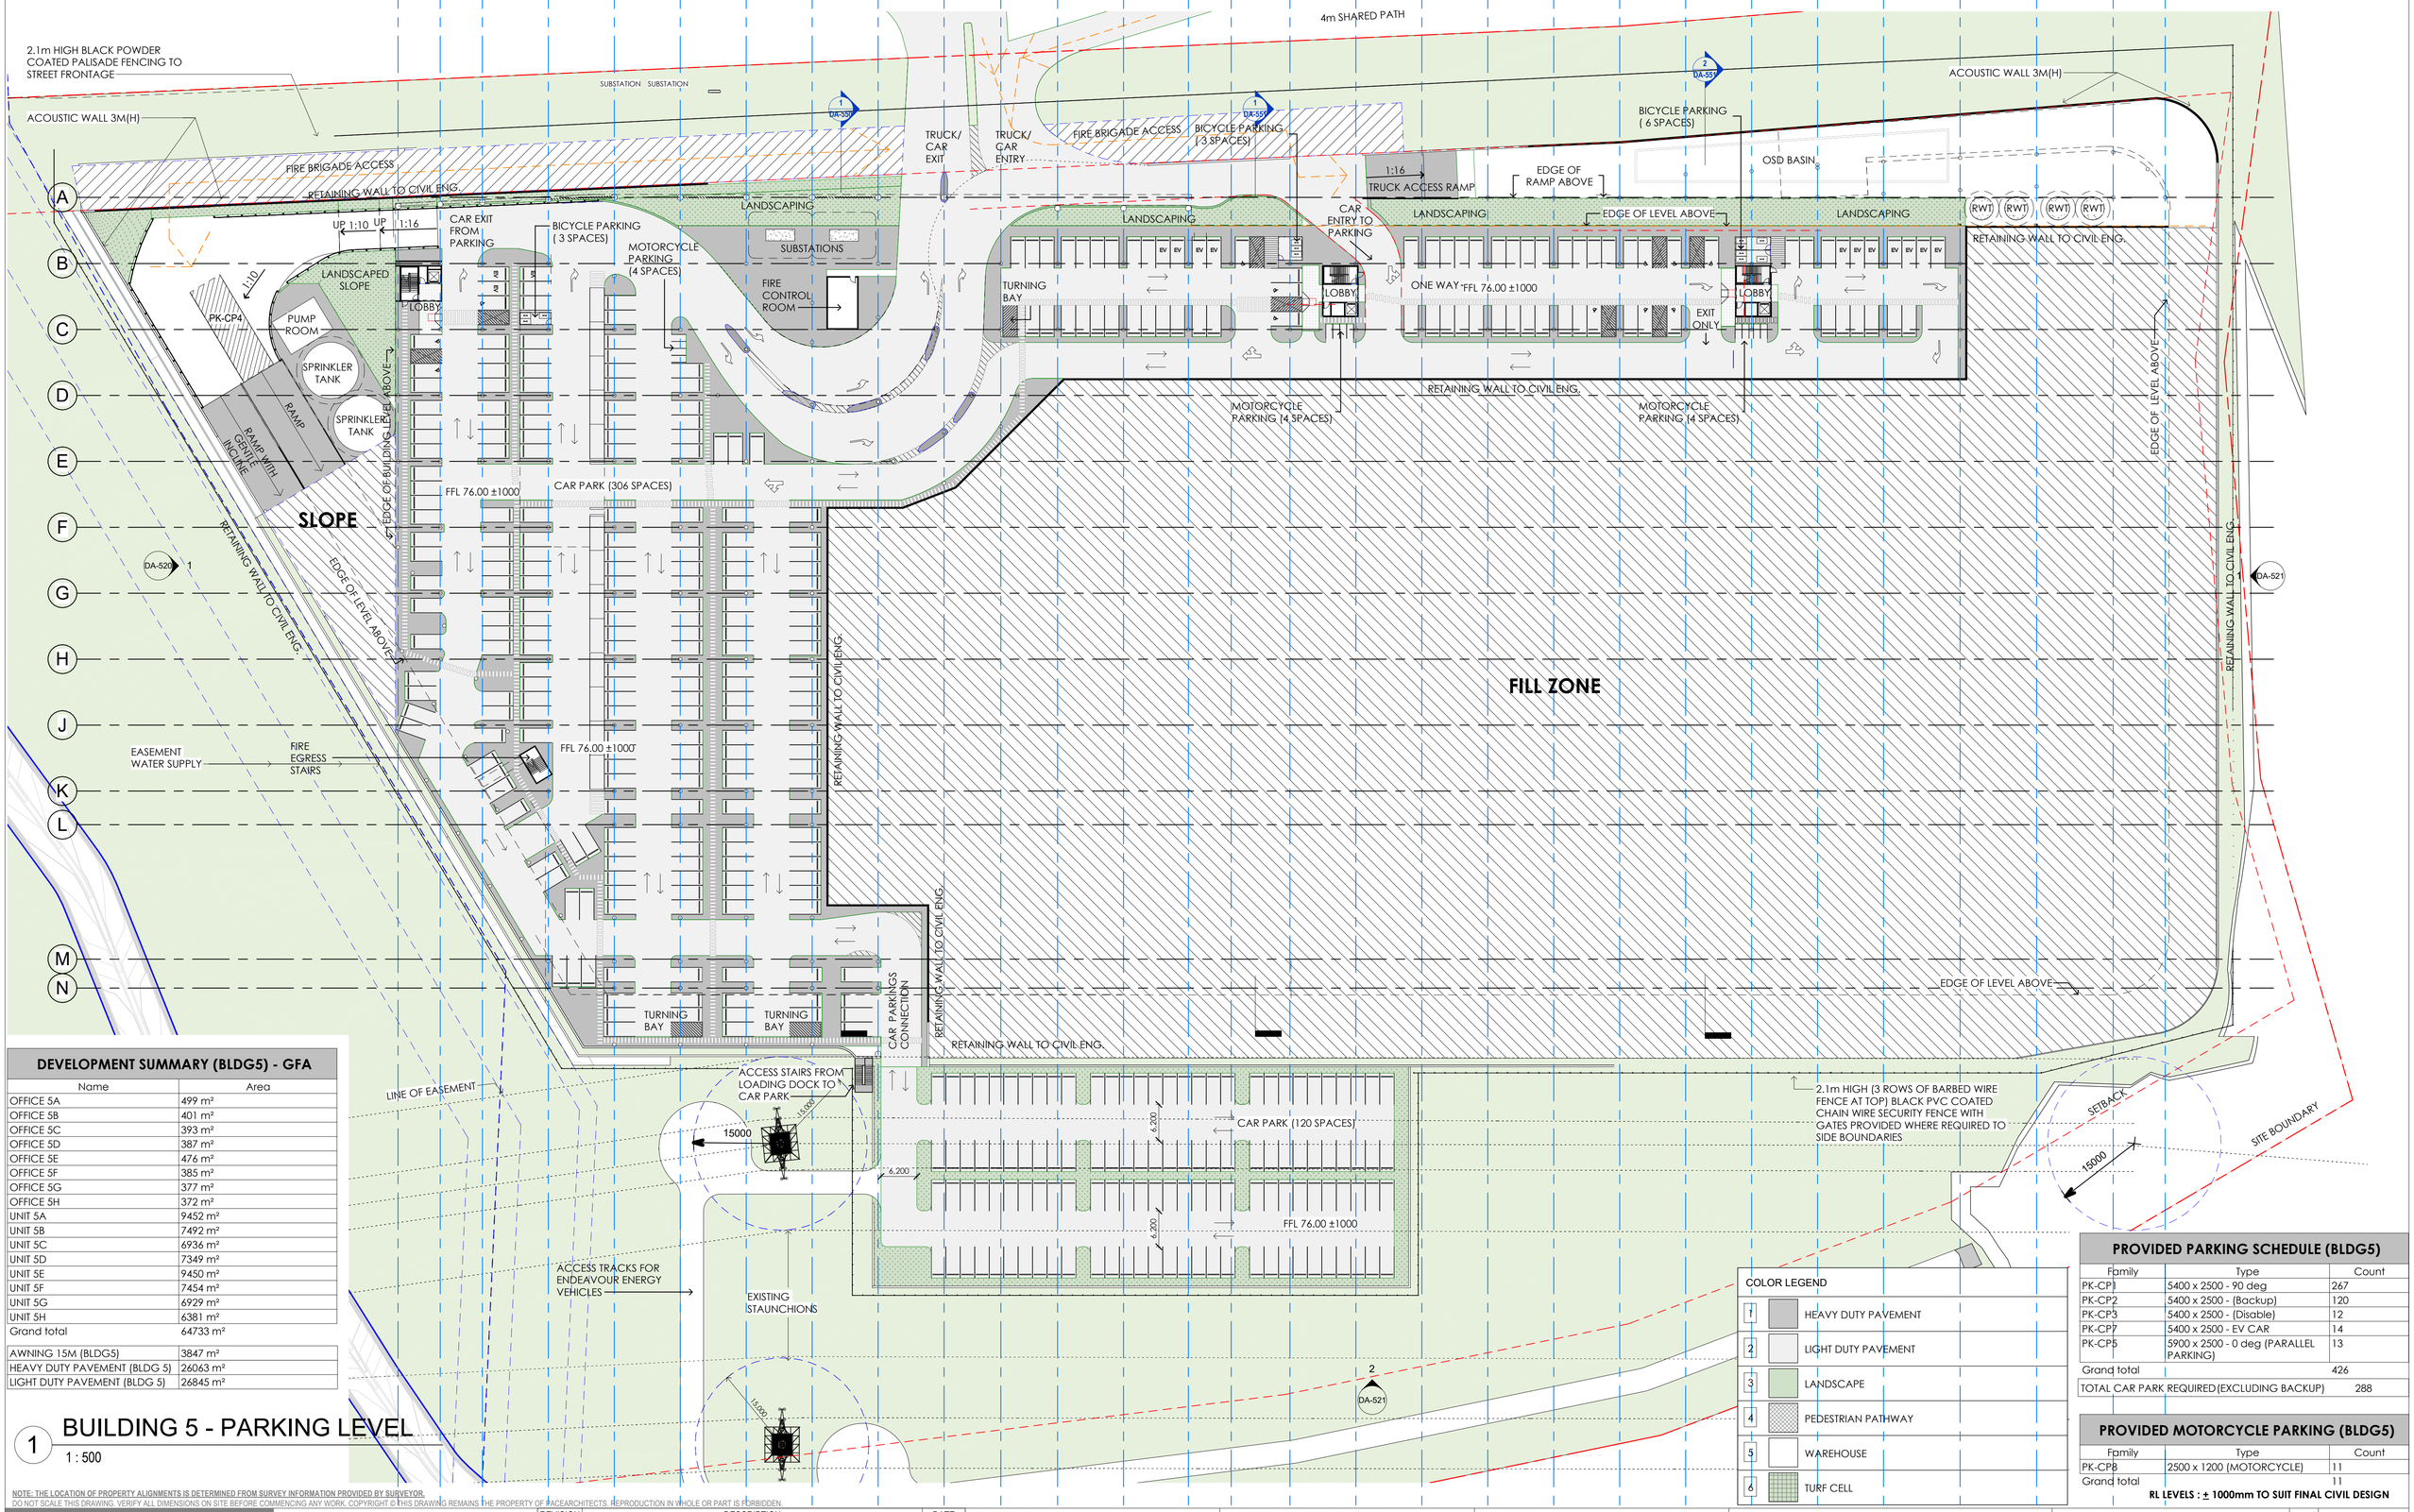

DEVELOPMENT SUMMARY (BLDG5) - GFA

Name	Area
OFFICE 5A	499 m²
OFFICE 5B	401 m²
OFFICE 5C	393 m²
OFFICE 5D	387 m²
OFFICE 5E	476 m²
OFFICE 5F	385 m²
OFFICE 5G	377 m²
OFFICE 5H	372 m²
UNIT 5A	9452 m²
UNIT 5B	7492 m²
UNIT 5C	6936 m²
UNIT 5D	7349 m²
UNIT 5E	9450 m²
UNIT 5F	7454 m²
UNIT 5G	6929 m²
UNIT 5H	6381 m²
Grand total	64733 m²

AWNING 15M (BLDG5)	3847 m²
HEAVY DUTY PAVEMENT (BLDG 5)	26063 m²
LIGHT DUTY PAVEMENT (BLDG 5)	26845 m²

PROVIDED PARKING SCHEDULE (BLDG5)

Family	Type	Count
PK-CP1	5400 x 2500 - 90 deg	267
PK-CP2	5400 x 2500 - (Backup)	120
PK-CP3	5400 x 2500 - (Disable)	12
PK-CP7	5400 x 2500 - EV CAR	14
PK-CP5	5900 x 2500 - 0 deg (PARALLEL PARKING)	13
Grand total		426
TOTAL CAR PARK REQUIRED(EXCLUDING BACKUP)		288

PROVIDED MOTORCYCLE PARKING (BLDG5)

Family	Type	Count
PK-CP8	2500 x 1200 (MOTORCYCLE)	11
Grand total		11

RL LEVELS : ± 1000mm TO SUIT FINAL CIVIL DESIGN

COLOR LEGEND

1. HEAVY DUTY PAVEMENT
2. LIGHT DUTY PAVEMENT
3. LANDSCAPE
4. PEDESTRIAN PATHWAY
5. WAREHOUSE
6. TURF CELL

1 BUILDING 5 - PARKING LEVEL

1 : 500

NOTE: THE LOCATION OF PROPERTY ALIGNMENTS IS DETERMINED FROM SURVEY INFORMATION PROVIDED BY SURVEYOR.
DO NOT SCALE THIS DRAWING. VERIFY ALL DIMENSIONS ON SITE BEFORE COMMENCING ANY WORK. COPYRIGHT © THIS DRAWING REMAINS THE PROPERTY OF PACEARCHITECTS. REPRODUCTION IN WHOLE OR PART IS FORBIDDEN.

PACEARCHITECTS
A.B.N. 721 5926 6350
Member Australian Institute of Architects
e ppace@pacearchitects.com.au
p 02 9425 1400
m 0404 450 317
w www.pacearchitects.com.au
a Level 1, Suite 5-6, 100 Alexander Street, Crows Nest, Sydney, NSW 2065
Nominated Archit: Patrick Pace NSW #7815

Augusta St Warehouse and Distribution Centre
Augusta St, Blacktown within Blacktown

FOR APPROVAL

REVISION	DESCRIPTION	DATE
A	FOR SSDA SUBMISSION	23.06.23
B	TEST OF ADEQUACY UPDATES	11.08.23
C	TEST OF ADEQUACY UPDATES	18.08.23
D	BUILDING 5 UPDATES TO FACADE, LIFT LOBBY TO WEST, & ALL AMENITIES	25.08.23


ARCHITECT: PACE ARCHITECTS
BUILDER / PROJECT MANAGER:
CLIENT: LOGOS

GRAPHIC SCALE: 1:100

purpose: FOR APPROVAL

BUILDING 5 PARKING LEVEL

scale: As indicated A1
project no: 220207
date: 25.08.23
dwn: BH
dwg no: 220207 - DA-500
issue: D

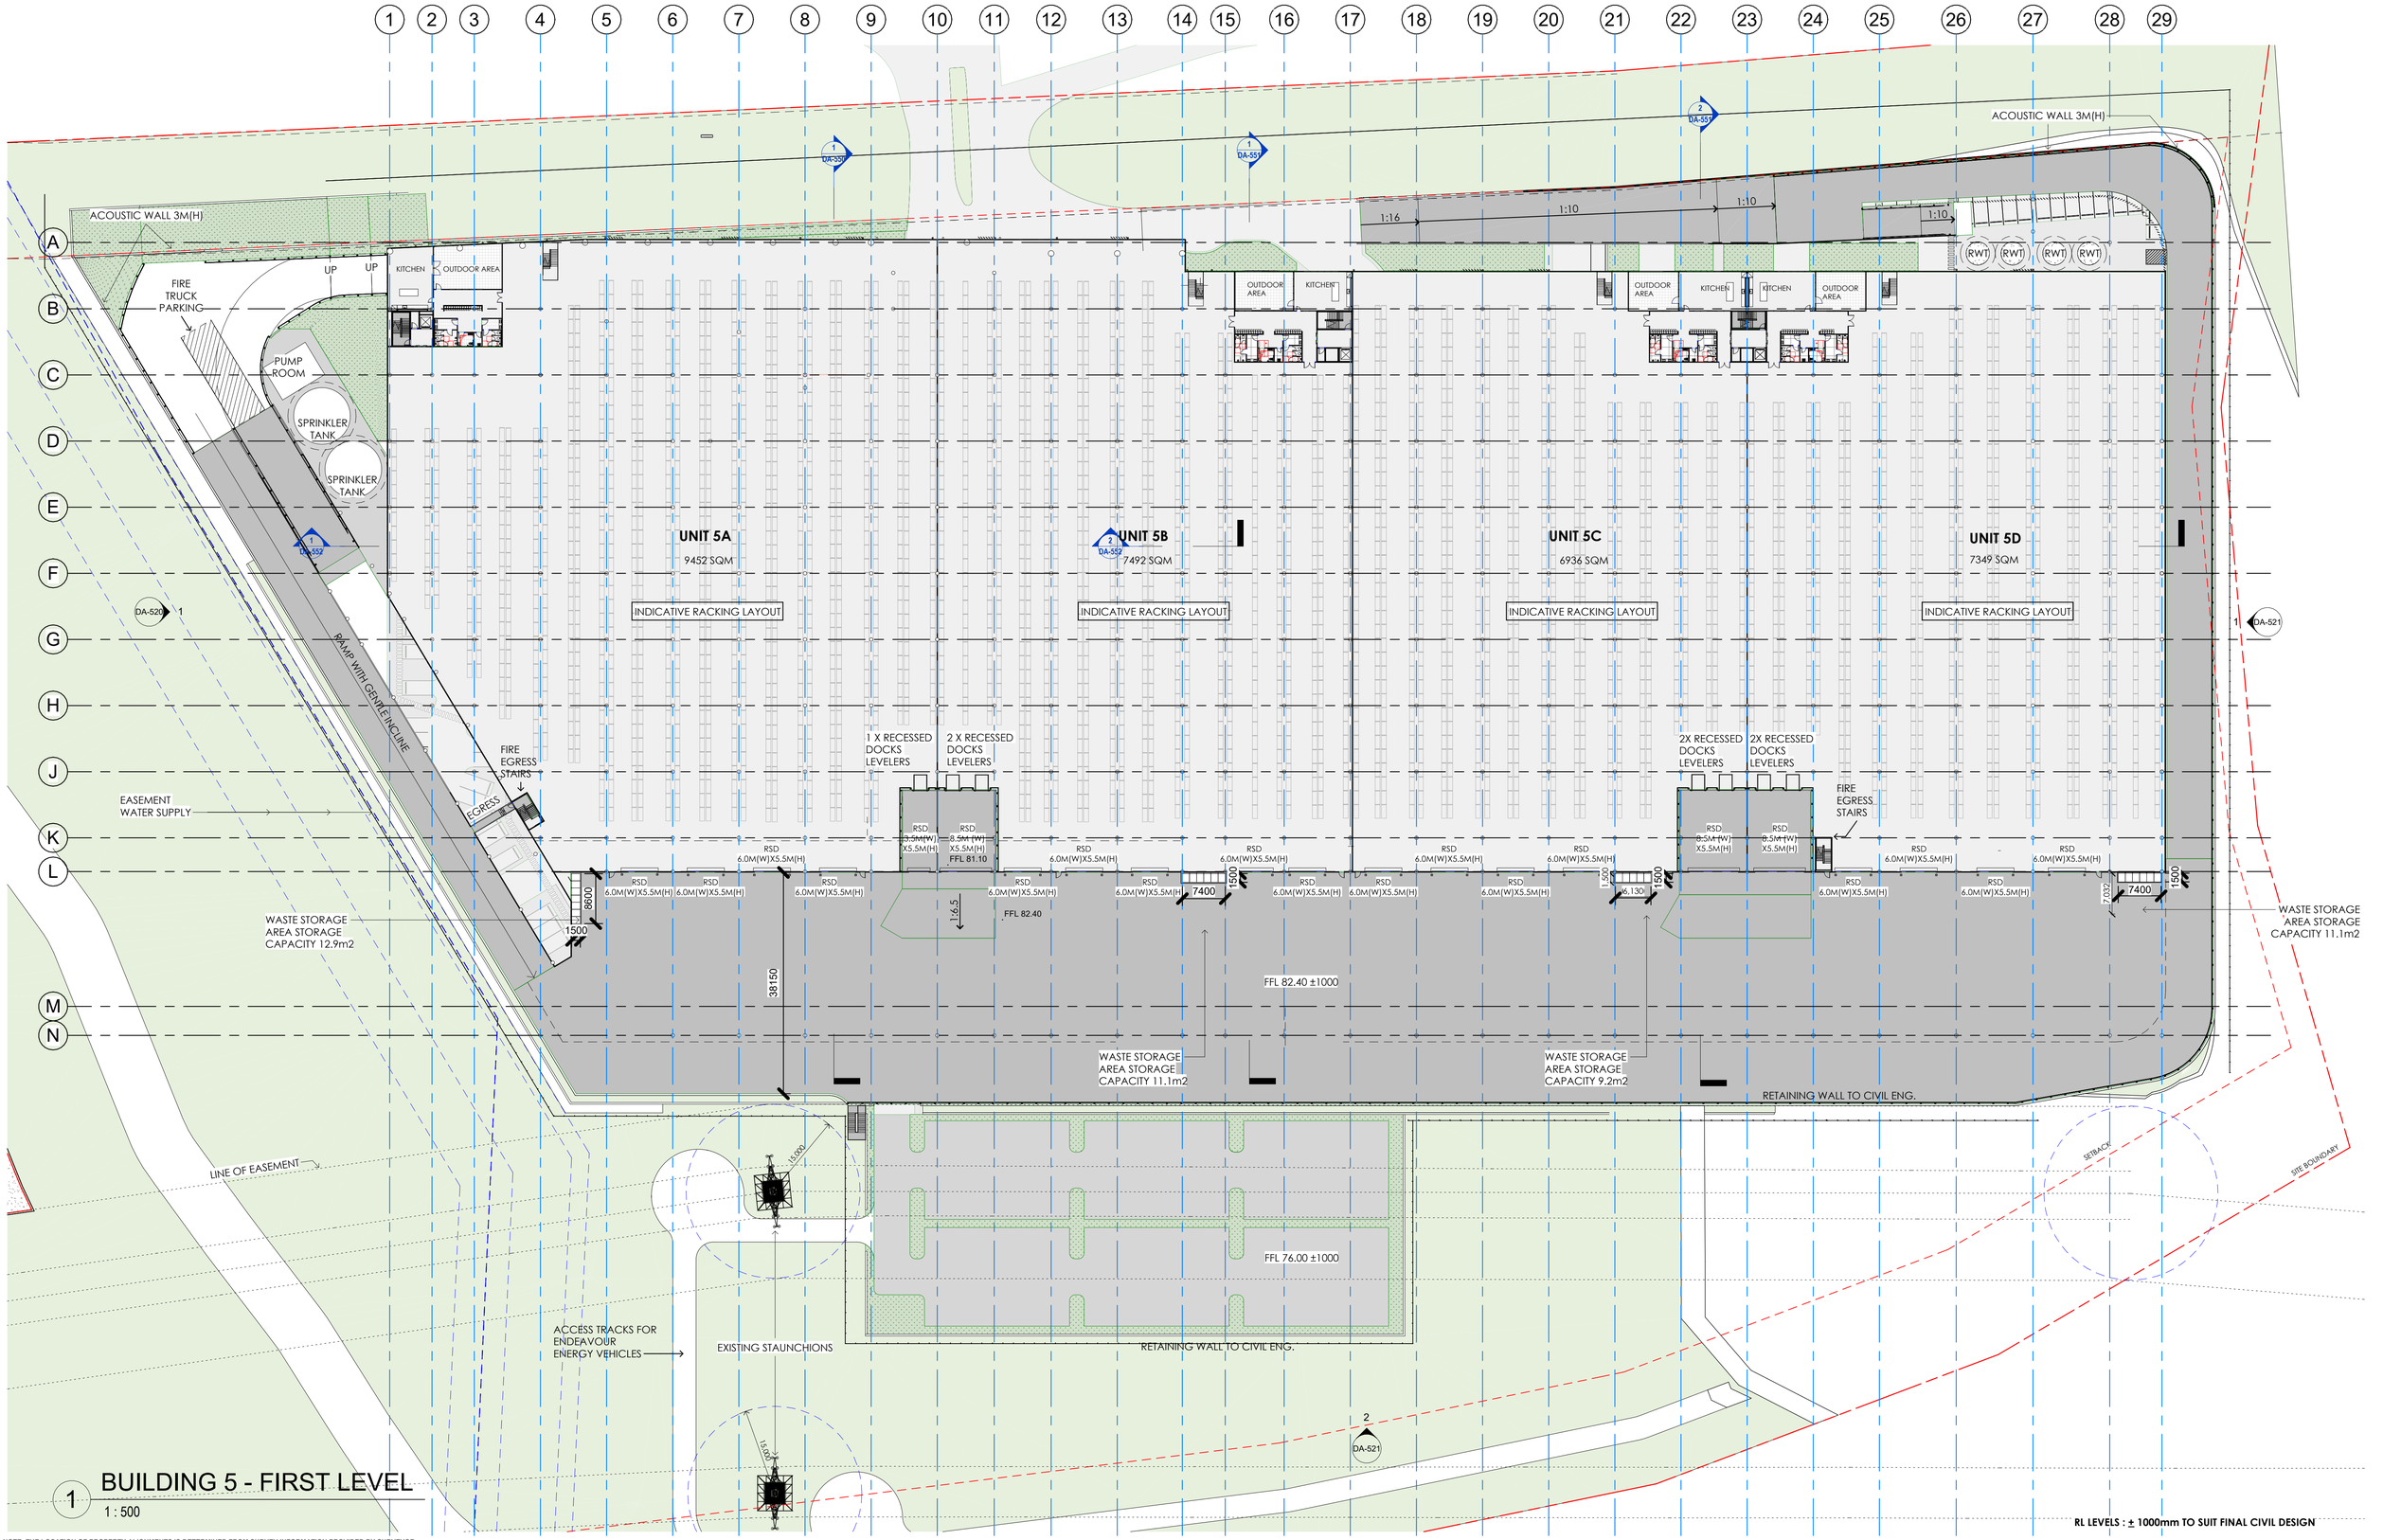

1 BUILDING 5 - FIRST LEVEL

1 : 500

RL LEVELS : ± 1000mm TO SUIT FINAL CIVIL DESIGN

NOTE: THE LOCATION OF PROPERTY ALIGNMENTS IS DETERMINED FROM SURVEY INFORMATION PROVIDED BY SURVEYOR.
DO NOT SCALE THIS DRAWING. VERIFY ALL DIMENSIONS ON SITE BEFORE COMMENCING ANY WORK. COPYRIGHT © THIS DRAWING REMAINS THE PROPERTY OF PACEARCHITECTS. REPRODUCTION IN WHOLE OR PART IS FORBIDDEN.

PACEARCHITECTS
A.B.N. 721 5926 6350
Member Australian Institute of Architects
e ppace@pacearchitects.com.au
p 02 9425 1400
m 0404 450 317
w www.pacearchitects.com.au
a Level 1, Suite 5-6, 100 Alexander Street, Crows Nest, Sydney, NSW 2065
Nominated Archit: Patrick Pace NSW #7815

Augusta St Warehouse and Distribution Centre

Augusta St, Blacktown within Blacktown

FOR APPROVAL

REVISION	DESCRIPTION	DATE
A	FOR SSDA SUBMISSION	23.06.23
B	TEST OF ADEQUACY UPDATES	11.08.23
C	TEST OF ADEQUACY UPDATES	18.08.23
D	BUILDING 5 UPDATES TO FACADE, LIFT LOBBY TO WEST, & ALL AMENITIES	25.08.23

ARCHITECT: PACE ARCHITECTS

BUILDER / PROJECT MANAGER


CLIENT: LOGOS

GRAPHIC SCALE: 1:100 (0 1 2 3 4 5 10)

purpose: FOR APPROVAL

BUILDING 5 FIRST LEVEL

scale	1 : 500	A1
project no	220207	
date	25.08.23	
dwn	BH	
dwg no	220207 - DA-501	
issue	D	

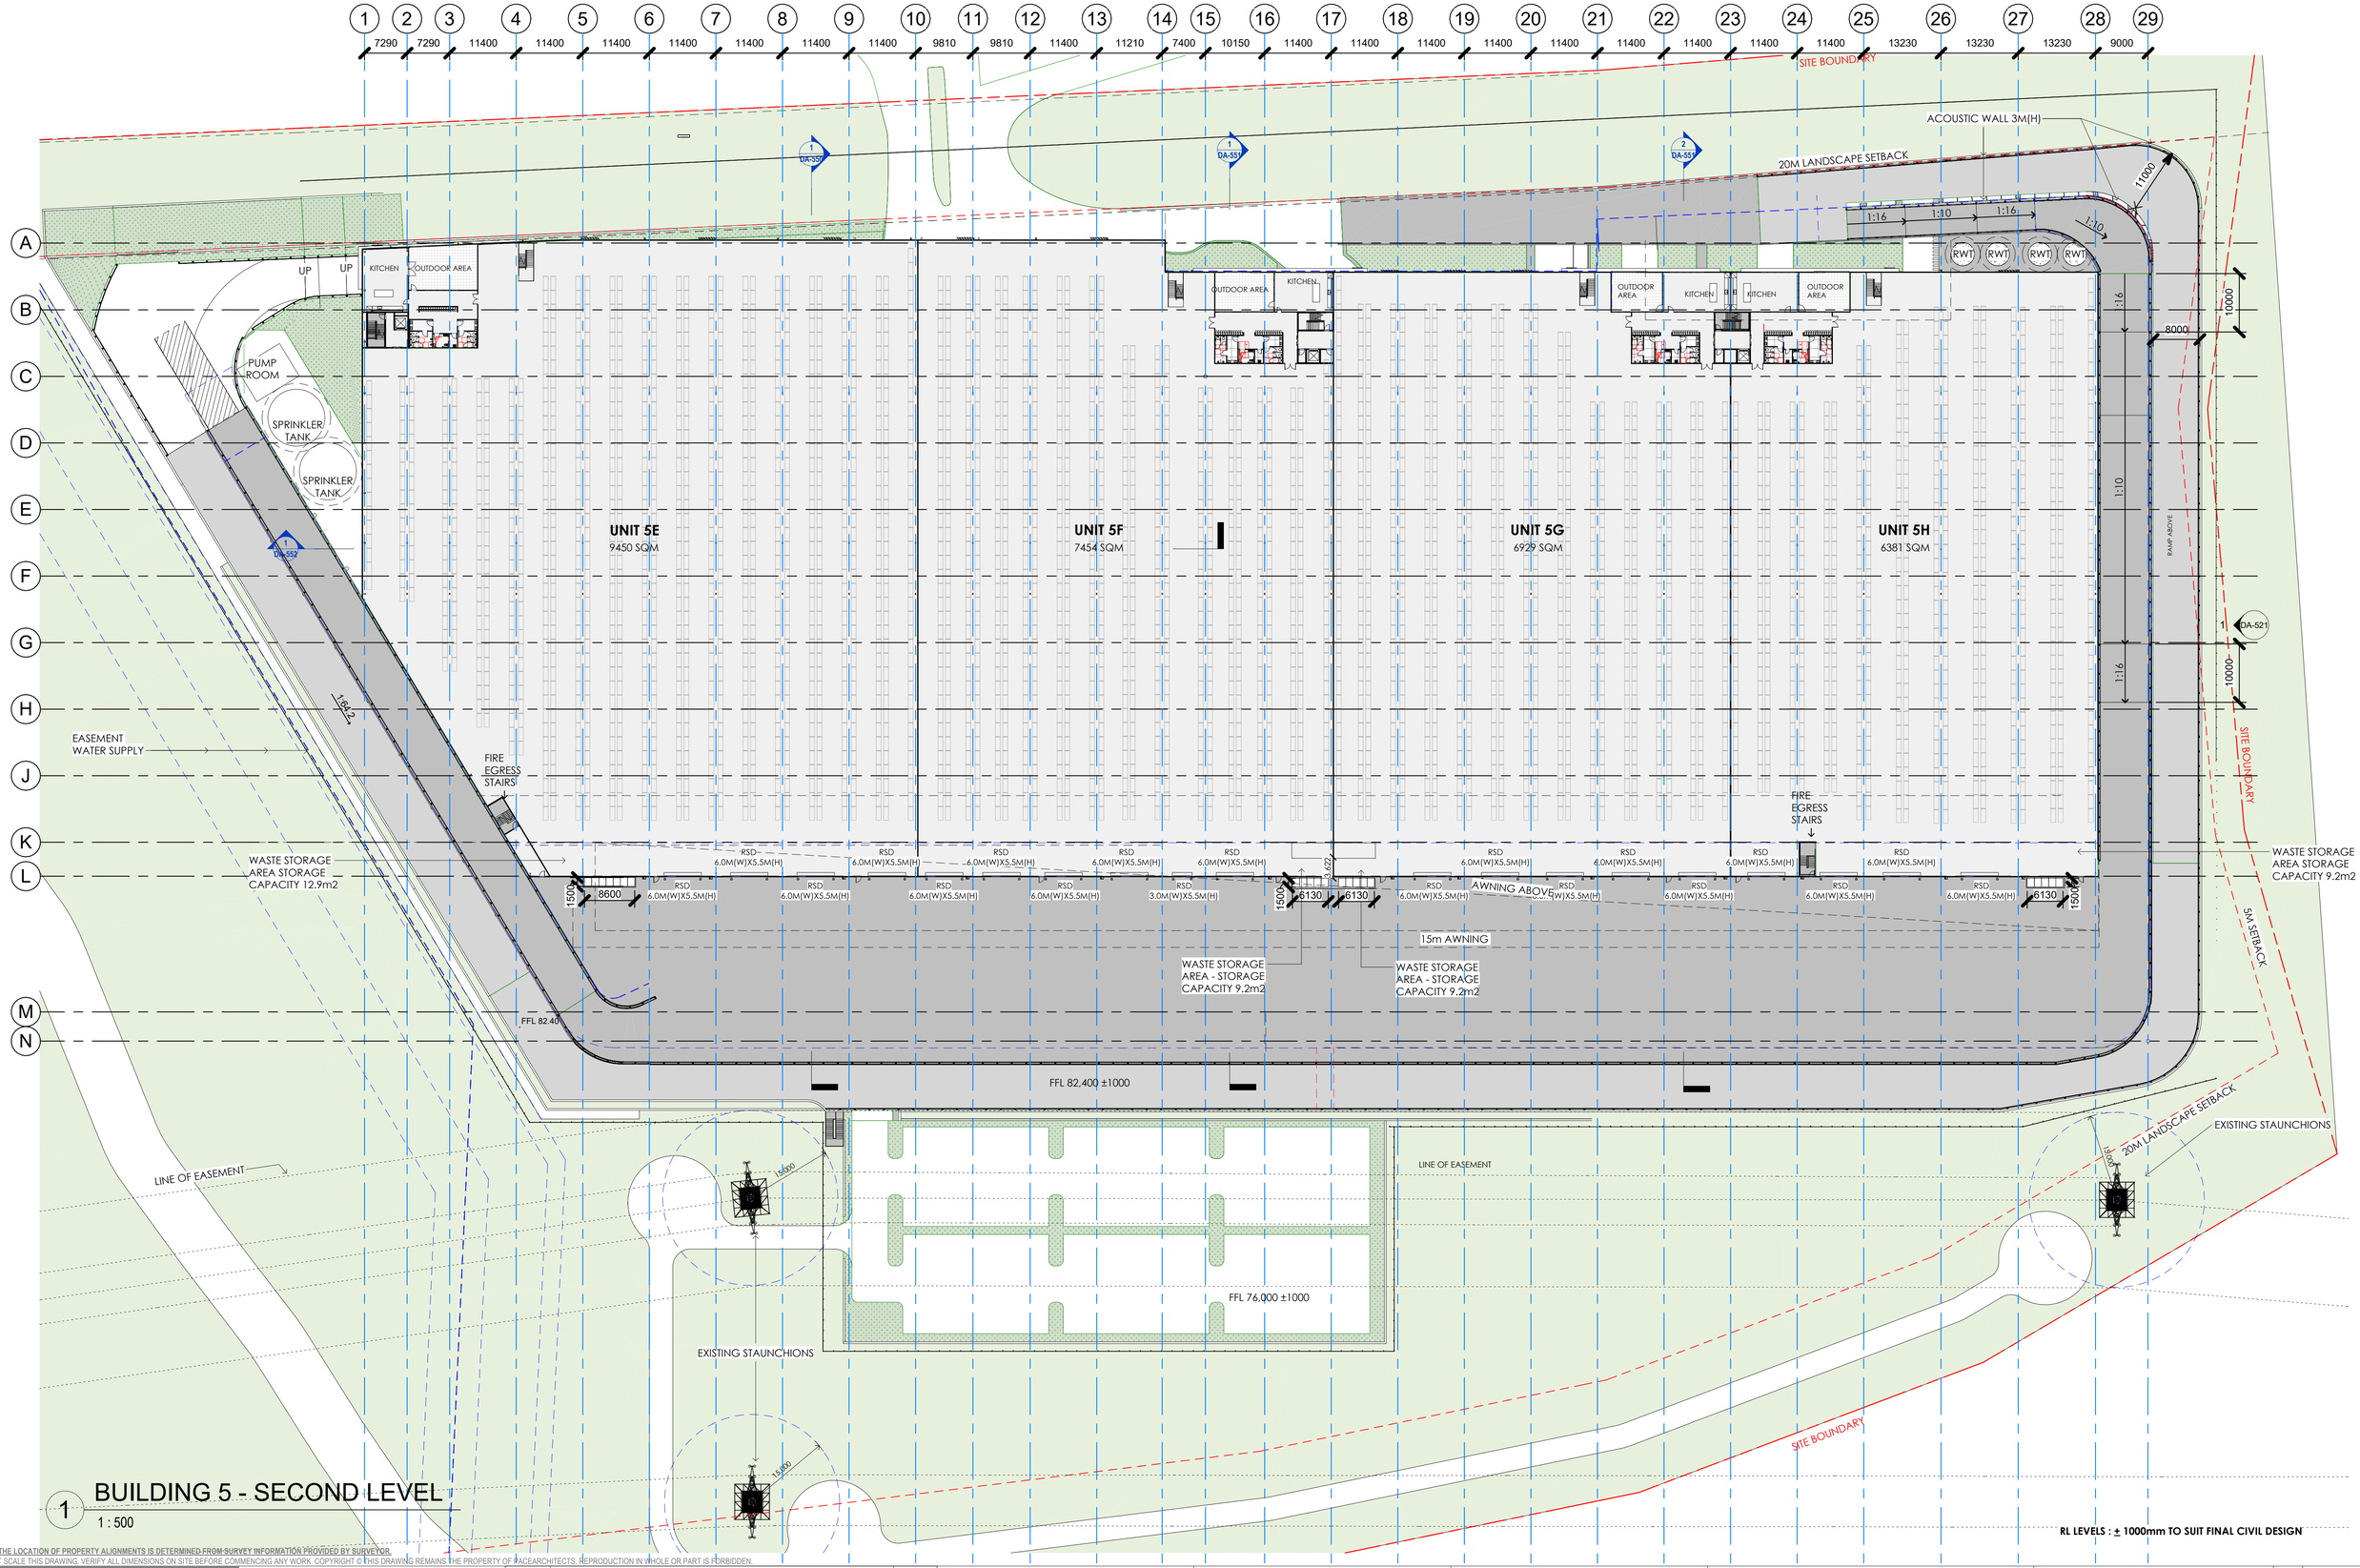

1 BUILDING 5 - SECOND LEVEL

1 : 500

RL LEVELS : ± 1000mm TO SUIT FINAL CIVIL DESIGN

NOTE: THE LOCATION OF PROPERTY ALIGNMENTS IS DETERMINED FROM SURVEY INFORMATION PROVIDED BY SURVEYOR.
DO NOT SCALE THIS DRAWING. VERIFY ALL DIMENSIONS ON SITE BEFORE COMMENCING ANY WORK. COPYRIGHT © THIS DRAWING REMAINS THE PROPERTY OF PACEARCHITECTS. REPRODUCTION IN WHOLE OR PART IS FORBIDDEN.

PACEARCHITECTS
A.B.N. 721 5926 6350
e ppace@pacearchitects.com.au
p 02 9425 1400
m 0404 450 317
w www.pacearchitects.com.au
a Level 1, Suite 5-6, 100 Alexander Street, Crows Nest, Sydney, NSW 2065
Nominated Archit: Patrick Pace NSW #7815
Member Australian Institute of Architects

Augusta St Warehouse and Distribution Centre
Augusta St, Blacktown within Blacktown

FOR APPROVAL

REVISION	DESCRIPTION	DATE
A	FOR SSDA SUBMISSION	23.06.23
B	TEST OF ADEQUACY UPDATES	11.08.23
C	TEST OF ADEQUACY UPDATES	18.08.23
D	BUILDING 5 UPDATES TO FACADE, LIFT LOBBY TO WEST, & ALL AMENITIES	25.08.23

ARCHITECT PACE ARCHITECTS
BUILDER / PROJECT MANAGER
CLIENT LOGOS


GRAPHIC SCALE: 1:100

purpose FOR APPROVAL

BUILDING 5 SECOND LEVEL

scale	1 : 500	A1
project no	220207	
date	25.08.23	
dwn	BH	
dwg no	220207 - DA-502	
issue	D	



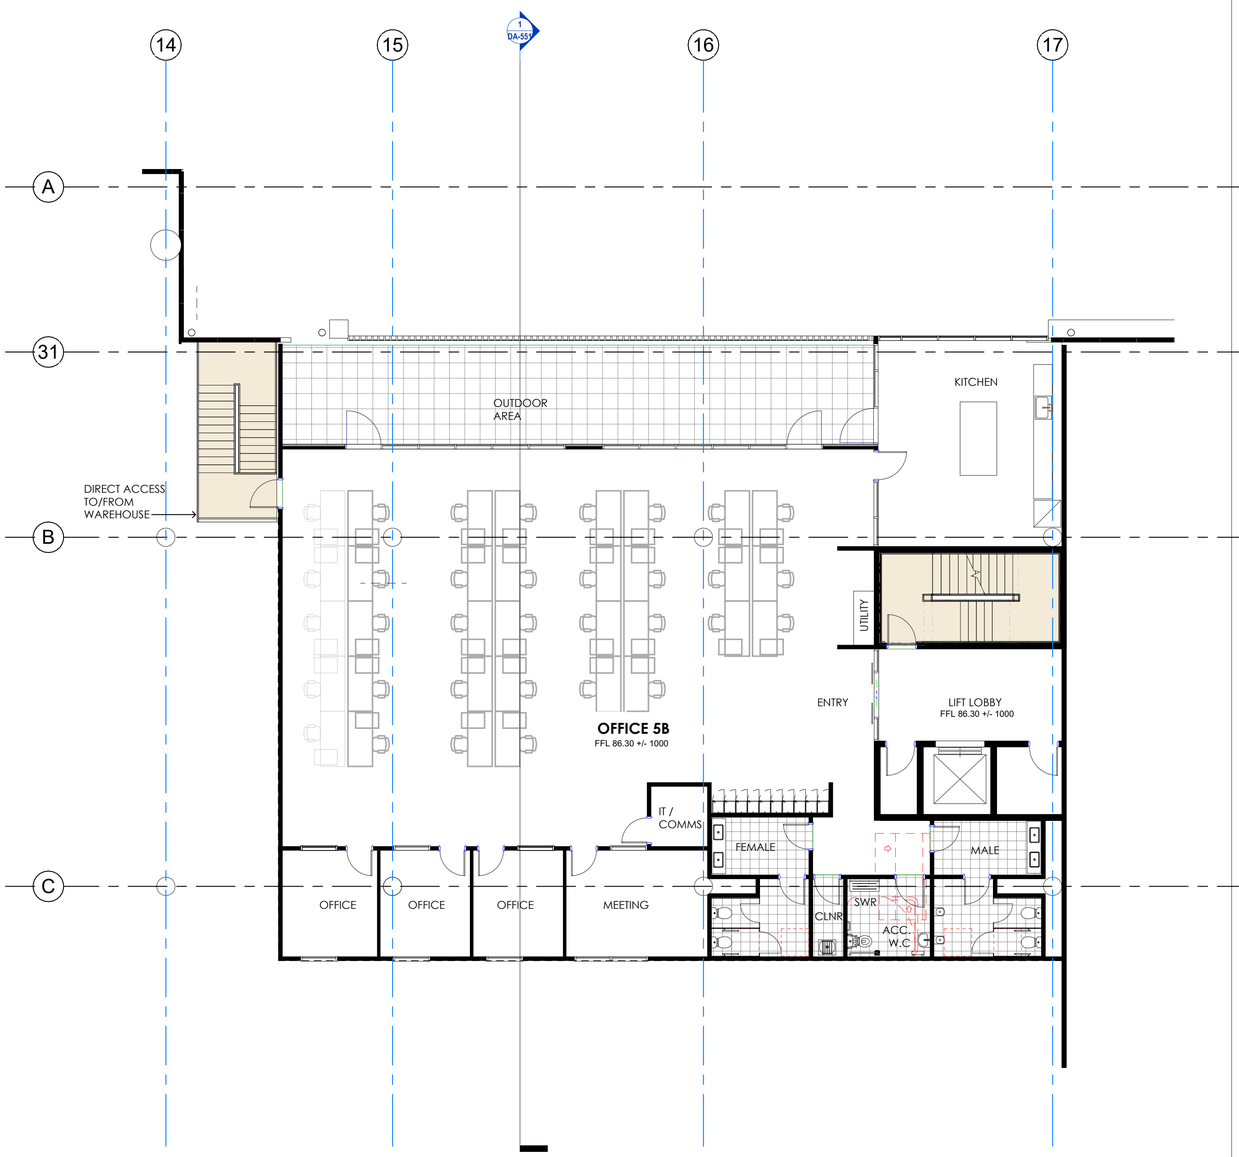

1 BUILDING 5 - OFFICE A - LEVEL 1 MEZZANINE

1 : 100 SK-213

2 BUILDING 5 - OFFICE B - LEVEL 1 MEZZANINE

1 : 100 SK-213

RL LEVELS : ± 1000mm TO SUIT FINAL CIVIL DESIGN

NOTE: THE LOCATION OF PROPERTY ALIGNMENTS IS DETERMINED FROM SURVEY INFORMATION PROVIDED BY SURVEYOR.
DO NOT SCALE THIS DRAWING. VERIFY ALL DIMENSIONS ON SITE BEFORE COMMENCING ANY WORK. COPYRIGHT © THIS DRAWING REMAINS THE PROPERTY OF PACEARCHITECTS. REPRODUCTION IN WHOLE OR PART IS FORBIDDEN.

REVISION	DESCRIPTION	DATE
A	~~DRAFT ISSUE~~ DA SUBMISSION	23.06.23
B	~~TEST OF ADEQUACY UPDATES~~	11.08.23
C	TEST OF ADEQUACY UPDATES	18.08.23
D	BUILDING 5 UPDATES TO FACADE, LIFT LOBBY TO WEST, & ALL AMENITIES	25.08.23

PACEARCHITECTS
A.B.N. 731 5926 6350
e office@pacearchitects.com.au
p 02 9425 1400
m 0404 450 317
w www.pacearchitects.com.au
a Level 1, Suite 5-6, 100 Alexander Street, Crows Nest, Sydney, NSW 2065
Nominated Archit: Patrick Pace NSW #7815
Member Australian Institute of Architects

1 : 100

~~Augusta St - Logistics~~ Warehouse and Distribution Centre

Augusta St, Blacktown within Blacktown

FOR APPROVAL

ARCHITECT
PACE ARCHITECTS

BUILDER / PROJECT MANAGER


CLIENT
LOGOS

GRAPHIC SCALE: 1:100

purpose FOR APPROVAL

BUILDING 5 OFFICE A & B

scale	1 : 100	A1
project no	220207	
date	25.08.23	
dwn	BH	
dwg no	220207 - DA-510	
issue	D	

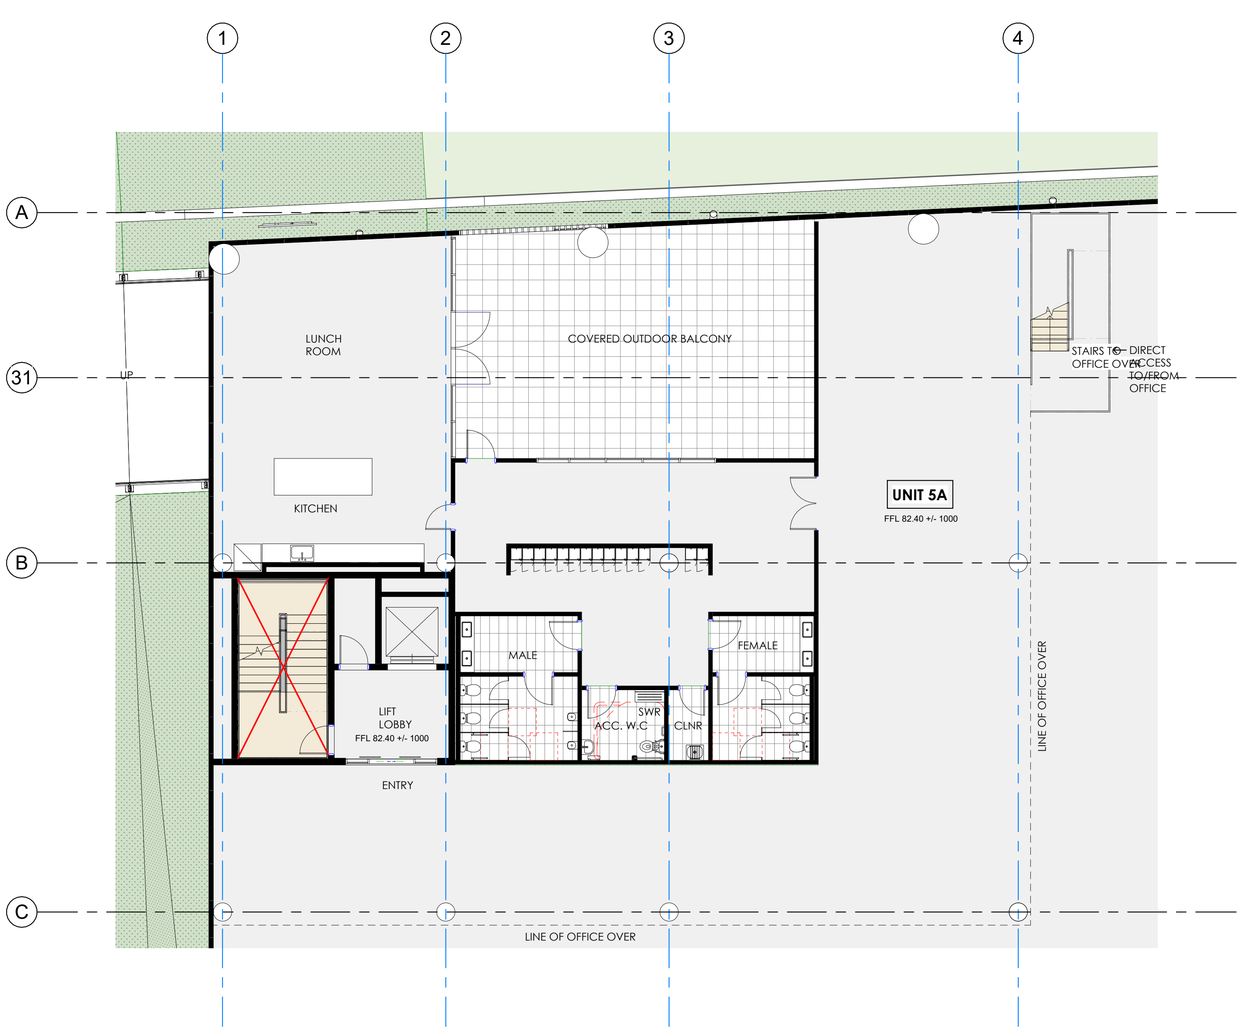

2 BUILDING 5- UNIT A, LEVEL 1 - AMENITIES

1 : 100



1 BUILDING 5- UNIT B, LEVEL 1 - AMENITIES

1 : 100 SK-213

RL LEVELS : ± 1000mm TO SUIT FINAL CIVIL DESIGN

NOTE: THE LOCATION OF PROPERTY ALIGNMENTS IS DETERMINED FROM SURVEY INFORMATION PROVIDED BY SURVEYOR.
DO NOT SCALE THIS DRAWING. VERIFY ALL DIMENSIONS ON SITE BEFORE COMMENCING ANY WORK. COPYRIGHT © THIS DRAWING REMAINS THE PROPERTY OF PACEARCHITECTS. REPRODUCTION IN WHOLE OR PART IS FORBIDDEN.

PACEARCHITECTS
A.B.N. 721 5926 6350
Member Australian Institute of Architects
e ppace@pacearchitects.com.au
p 02 9425 1400
m 0404 450 317
w www.pacearchitects.com.au
a Level 1, Suite 5-6, 100 Alexander Street, Crows Nest, Sydney, NSW 2065
Nominated Archit: Patrick Pace NSW #7815

Augusta St Warehouse and Distribution Centre
Augusta St, Blacktown within Blacktown

FOR APPROVAL

REVISION	DESCRIPTION	DATE
A	FOR SSDA SUBMISSION	23.06.23
B	TEST OF ADEQUACY UPDATES	11.08.23
C	TEST OF ADEQUACY UPDATES	18.08.23
D	BUILDING 5 UPDATES TO FACADE, LIFT LOBBY TO WEST, & ALL AMENITIES	25.08.23


ARCHITECT: PACE ARCHITECTS
BUILDER / PROJECT MANAGER
CLIENT: LOGOS

GRAPHIC SCALE: 1:100

purpose: FOR APPROVAL

BUILDING 5 UNIT A & B - AMENITIES

scale 1 : 100 A1
project no 220207
date 25.08.23
dwn BH
dwg no 220207 - DA-510-1
issue D

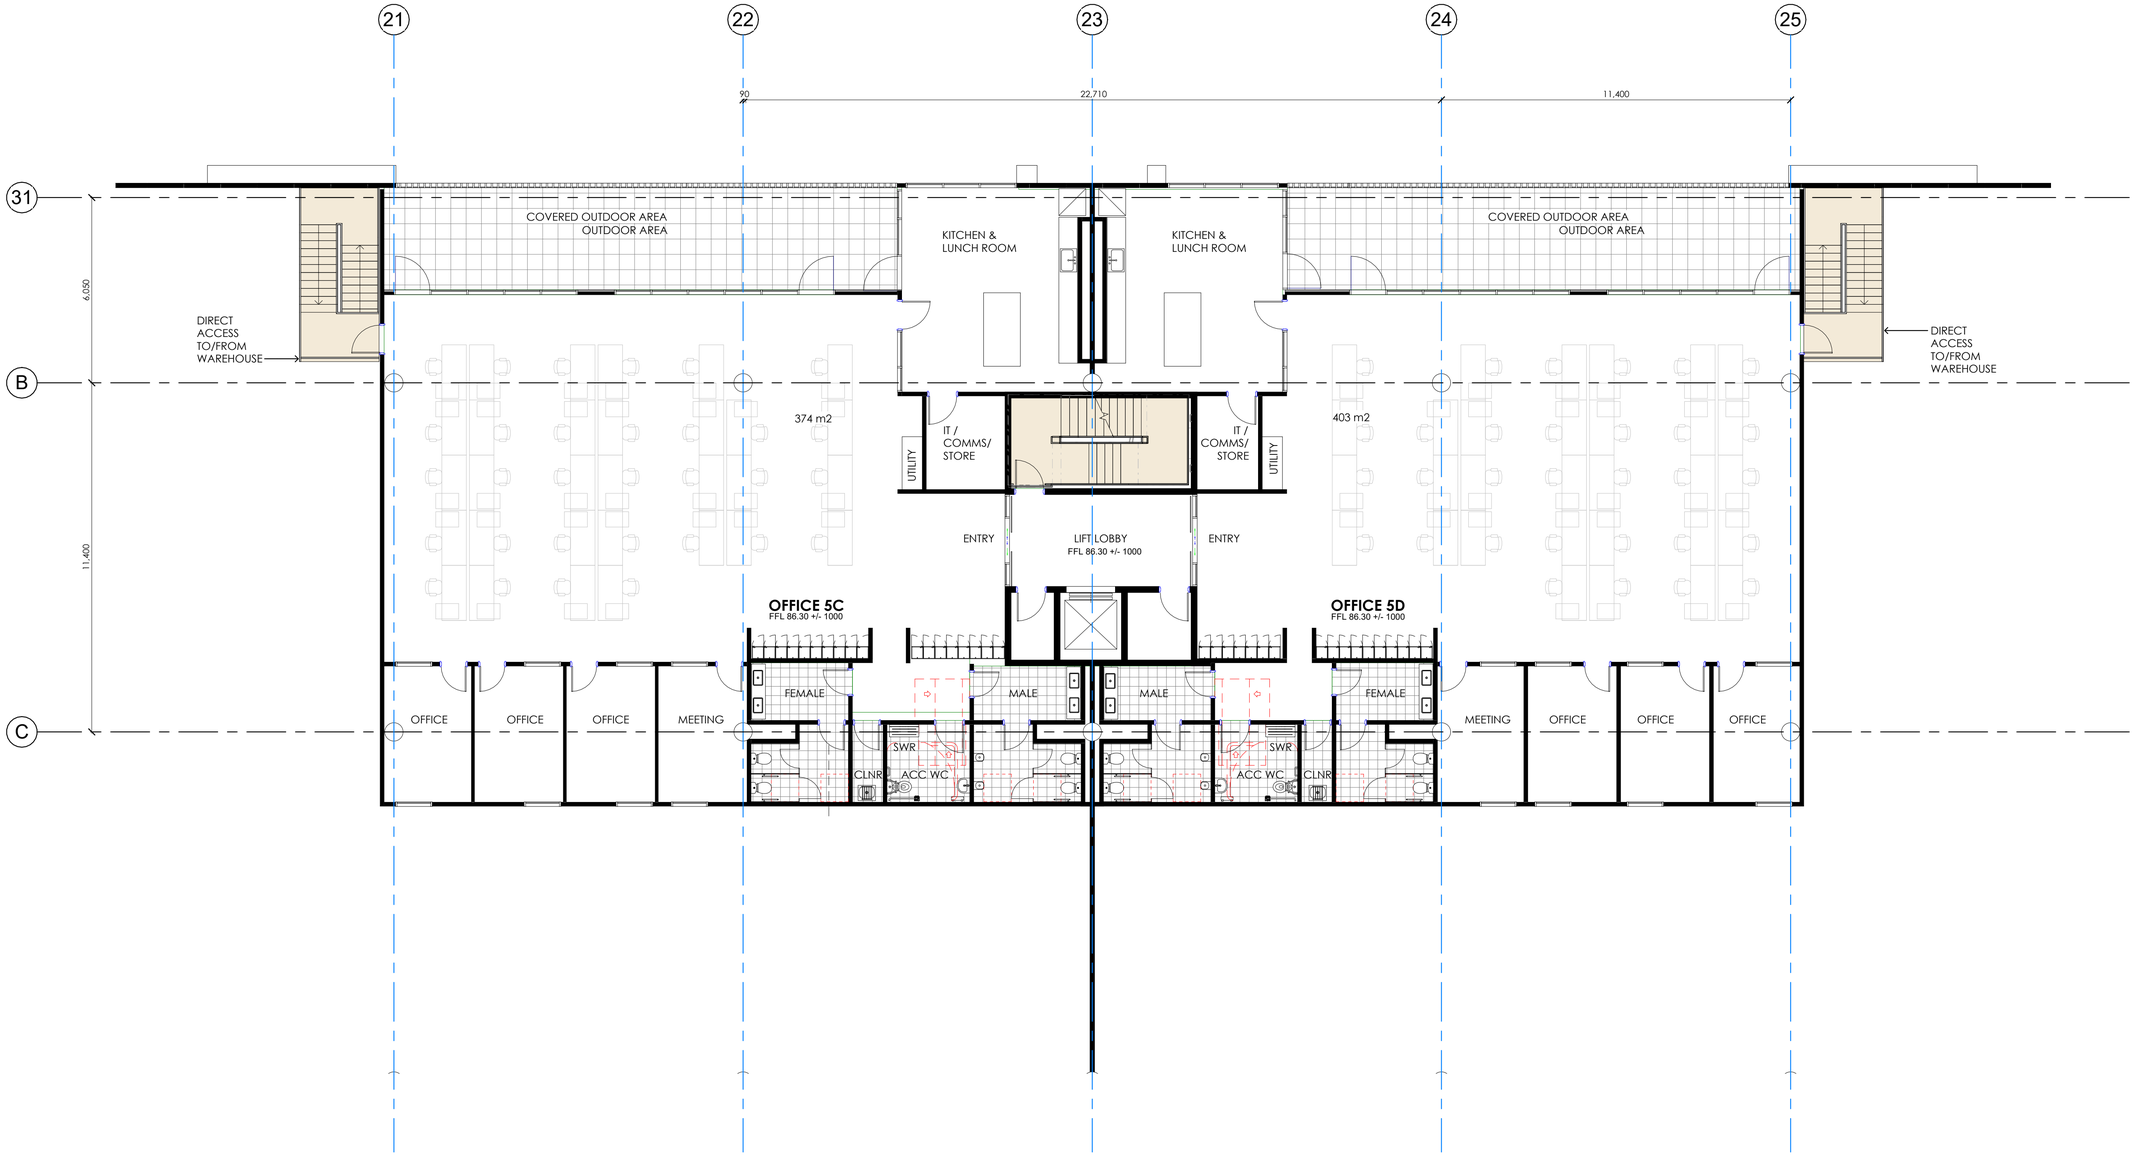

4 BUILDING 5 - OFFICE C&D - LEVEL 1 MEZZANINE

1 : 100

RL LEVELS : ± 1000mm TO SUIT FINAL CIVIL DESIGN

NOTE: THE LOCATION OF PROPERTY ALIGNMENTS IS DETERMINED FROM SURVEY INFORMATION PROVIDED BY SURVEYOR
DO NOT SCALE THIS DRAWING. VERIFY ALL DIMENSIONS ON SITE BEFORE COMMENCING ANY WORK. COPYRIGHT © THIS DRAWING REMAINS THE PROPERTY OF PACEARCHITECTS. REPRODUCTION IN WHOLE OR PART IS FORBIDDEN.

PACEARCHITECTS
A.B.N. 721 5926 6350
Member Australian Institute of Architects
e ppace@pacearchitects.com.au
p 02 9425 1400
m 0404 450 317
w www.pacearchitects.com.au
a Level 1, Suite 5-6, 100 Alexander Street, Crows Nest, Sydney, NSW 2065
Nominated Archt: Patrick Pace NSW #7815

Augusta St Warehouse and Distribution Centre
Augusta St, Blacktown within Blacktown


FOR APPROVAL

REVISION	DESCRIPTION	DATE
A	FOR SSDA SUBMISSION	23.06.23
B	TEST OF ADEQUACY UPDATES	11.08.23
C	TEST OF ADEQUACY UPDATES	18.08.23
D	BUILDING 5 UPDATES TO FACADE, LIFT LOBBY TO WEST, & ALL AMENITIES	25.08.23

ARCHITECT: PACE ARCHITECTS
BUILDER / PROJECT MANAGER:
CLIENT: LOGOS

GRAPHIC SCALE: 1:100
purpose: FOR APPROVAL
BUILDING 5 OFFICE C & D

scale 1 : 100 A1
project no 220207
date 25.08.23
dwn BH
dwg no 220207 - DA-510-2
issue D

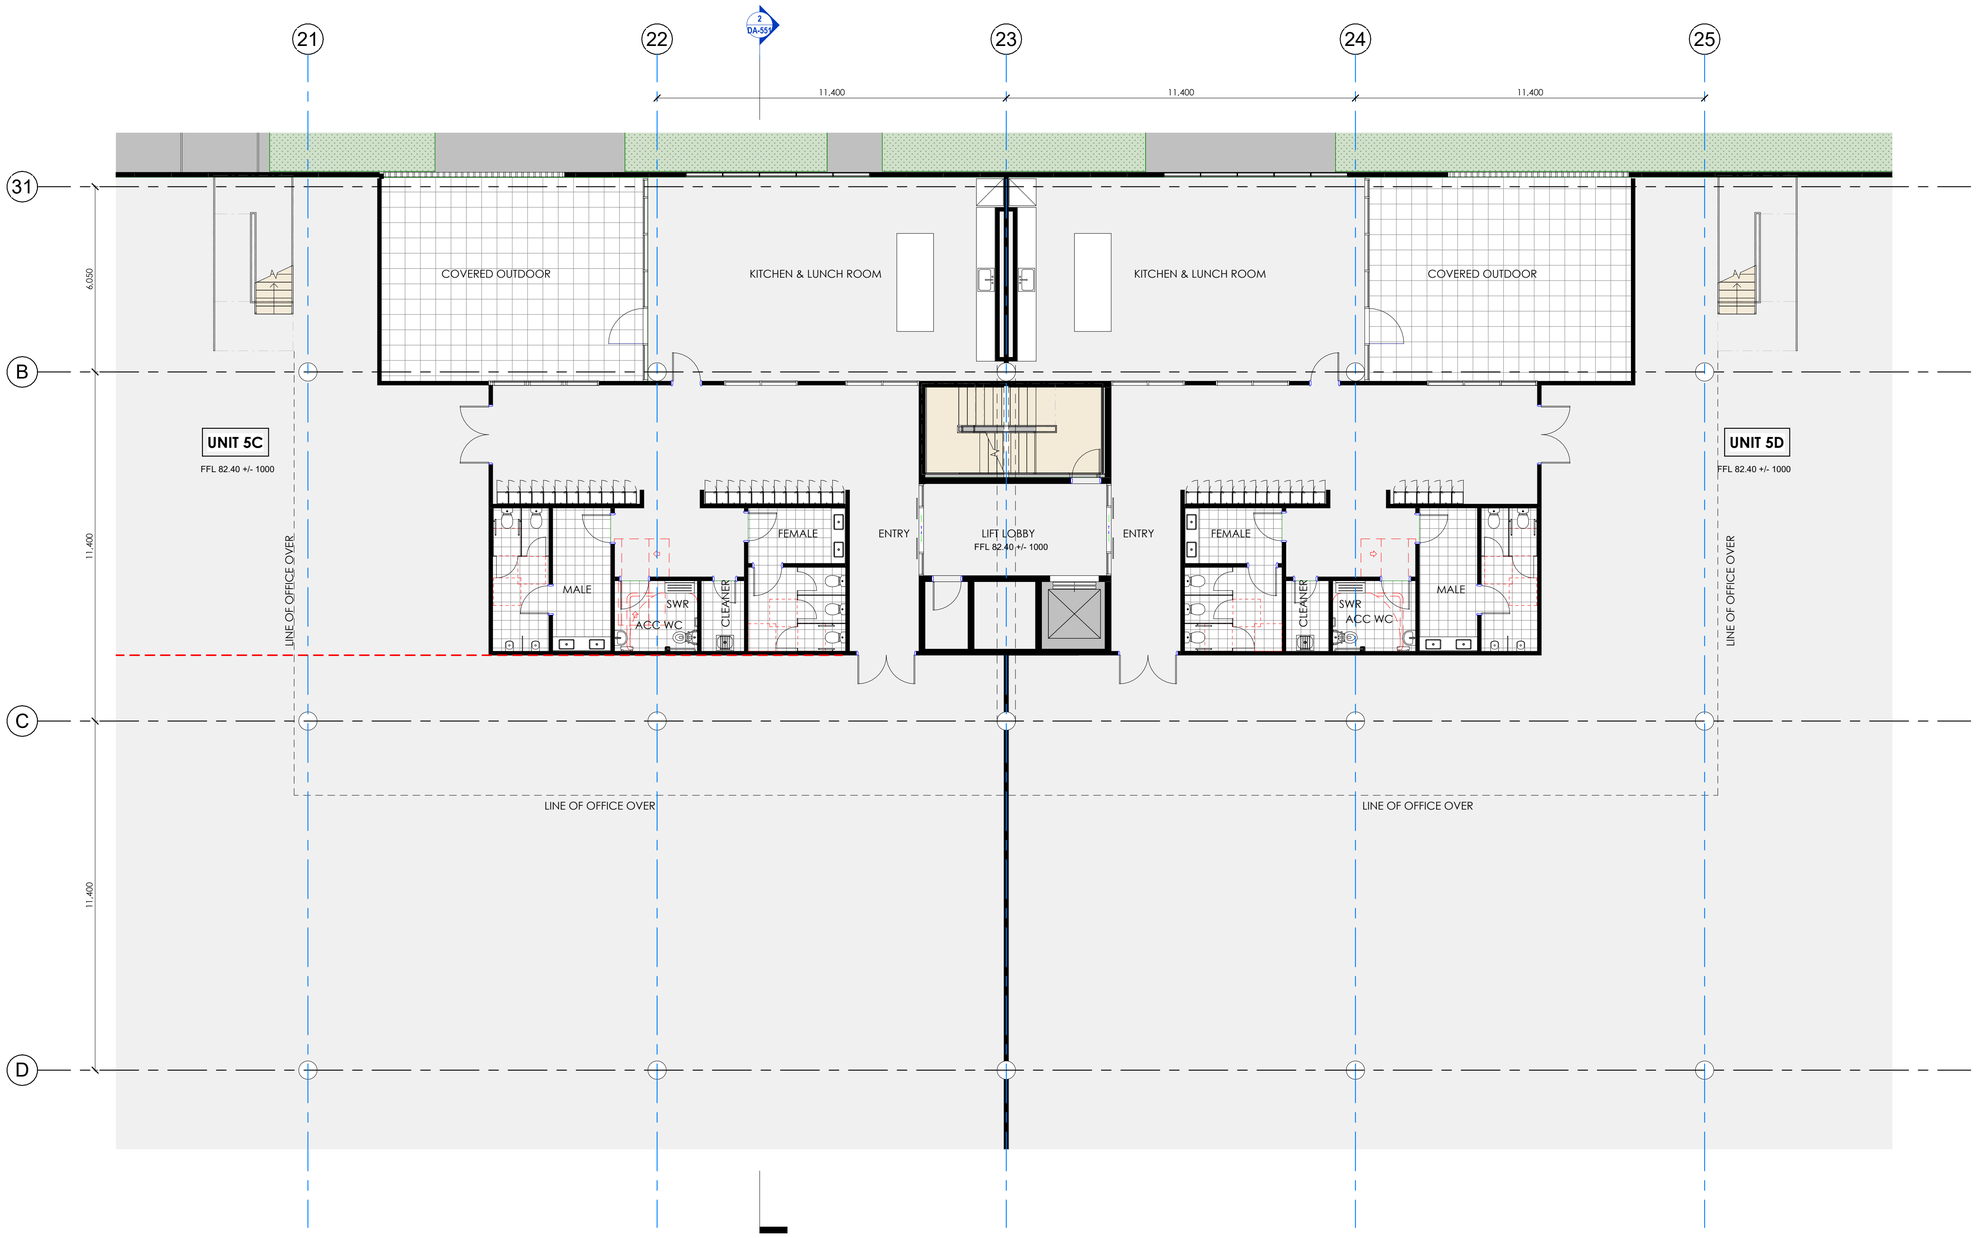

2 BUILDING 5- UNIT C & D, LEVEL 1 - AMENITIES

1 : 100

RL LEVELS : ± 1000mm TO SUIT FINAL CIVIL DESIGN

NOTE: THE LOCATION OF PROPERTY ALIGNMENTS IS DETERMINED FROM SURVEY INFORMATION PROVIDED BY SURVEYOR.
DO NOT SCALE THIS DRAWING. VERIFY ALL DIMENSIONS ON SITE BEFORE COMMENCING ANY WORK. COPYRIGHT © THIS DRAWING REMAINS THE PROPERTY OF PACEARCHITECTS. REPRODUCTION IN WHOLE OR PART IS FORBIDDEN.

PACEARCHITECTS
A.B.N. 721 5926 6350
Member Australian Institute of Architects
e ppace@pacearchitects.com.au
p 02 9425 1400
m 0404 450 317
w www.pacearchitects.com.au
a Level 1, Suite 5-6, 100 Alexander Street, Crows Nest, Sydney, NSW 2065
Nominated Archt: Patrick Pace NSW #7815

Augusta St Warehouse and Distribution Centre
Augusta St, Blacktown within Blacktown

FOR APPROVAL

REVISION	DESCRIPTION	DATE
A	FOR SSDA SUBMISSION	23.06.23
B	TEST OF ADEQUACY UPDATES	11.08.23
C	TEST OF ADEQUACY UPDATES	18.08.23
D	BUILDING 5 UPDATES TO FACADE, LIFT LOBBY TO WEST, & ALL AMENITIES	25.08.23


ARCHITECT: PACE ARCHITECTS
BUILDER / PROJECT MANAGER
CLIENT: LOGOS

GRAPHIC SCALE: 1:100

purpose: FOR APPROVAL


BUILDING 5 UNIT C & D - AMENITIES

scale 1 : 100 A1
project no 220207
date 25.08.23
dwn BH
dwg no 220207 - DA-510-3
issue D

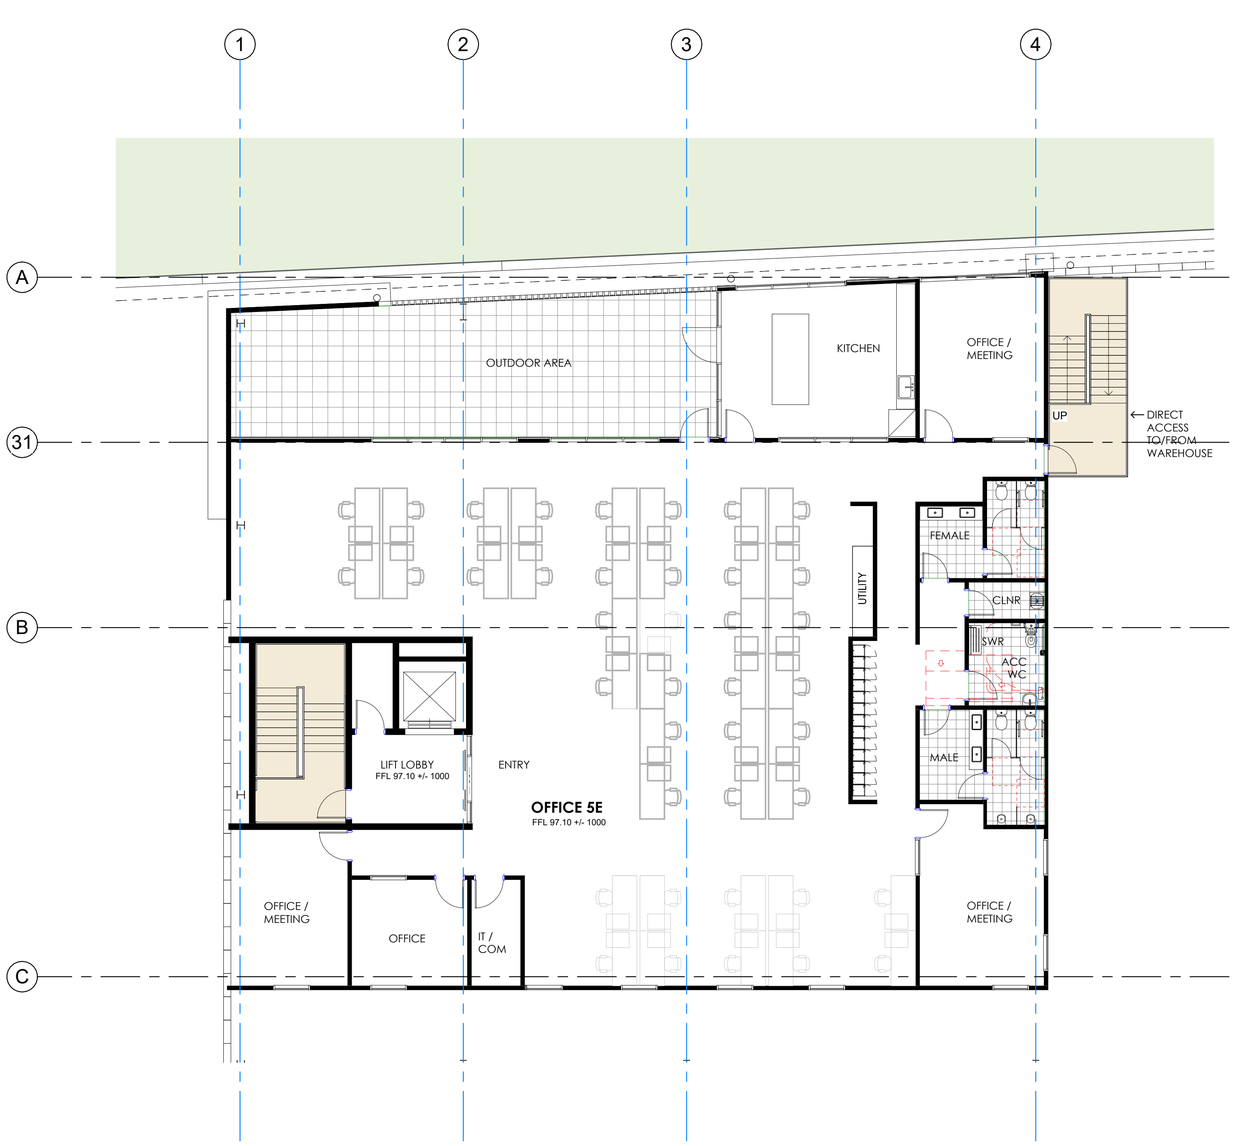

1 BUILDING 5 - OFFICE E - LEVEL 2 MEZZANINE

1 : 100

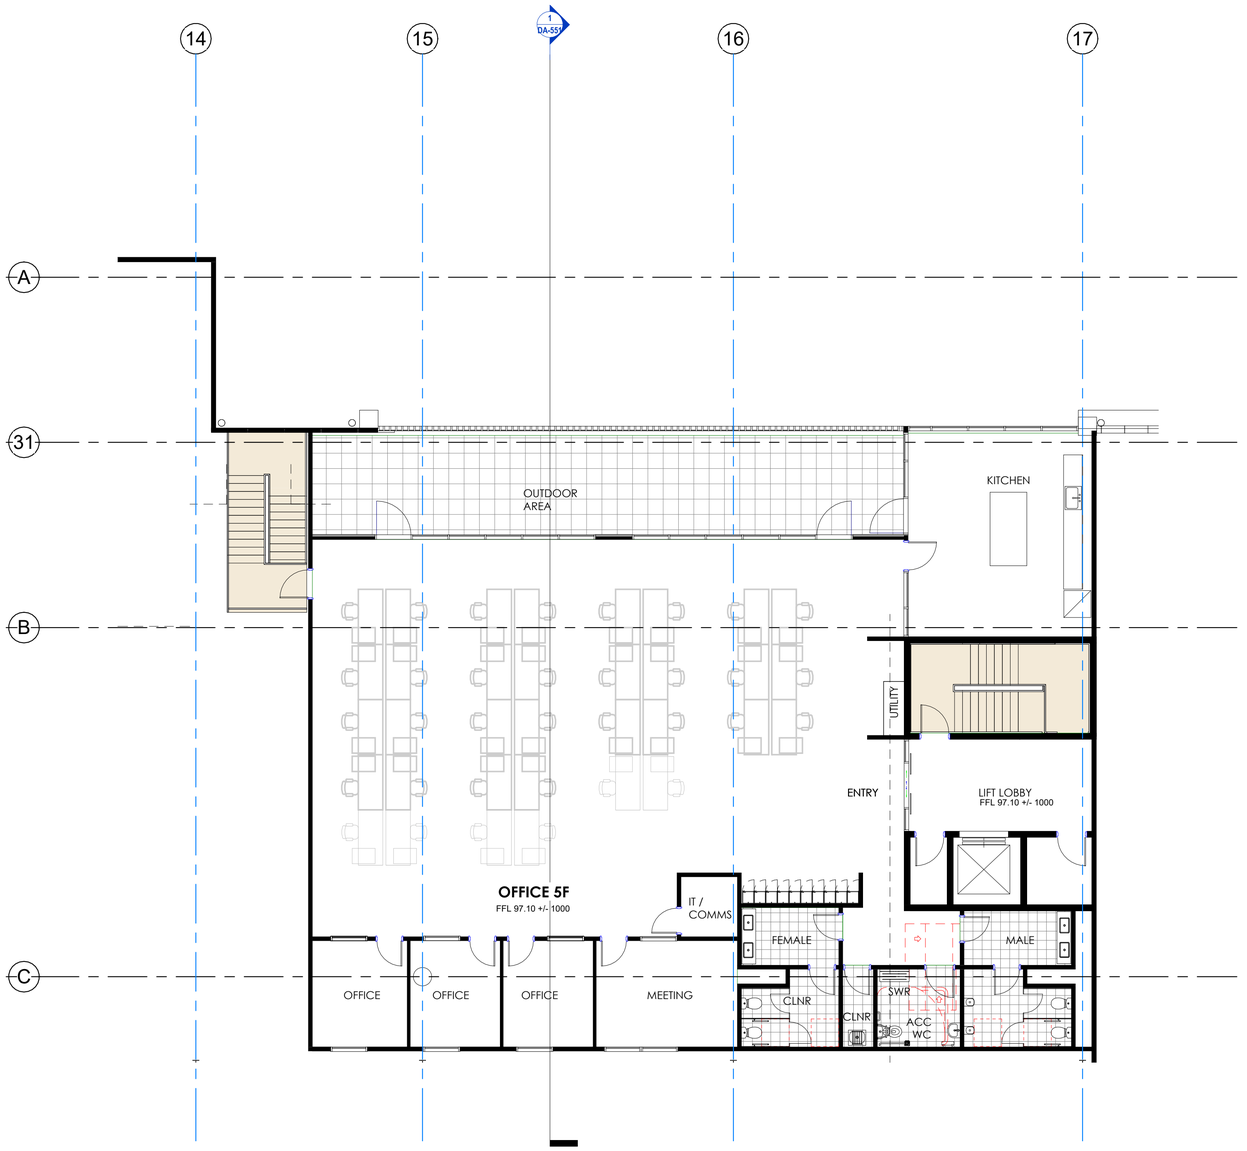

2 BUILDING 5 - OFFICE F - LEVEL 2 MEZZANINE

1 : 100 SK-213

RL LEVELS : ± 1000mm TO SUIT FINAL CIVIL DESIGN

NOTE: THE LOCATION OF PROPERTY ALIGNMENTS IS DETERMINED FROM SURVEY INFORMATION PROVIDED BY SURVEYOR.
DO NOT SCALE THIS DRAWING. VERIFY ALL DIMENSIONS ON SITE BEFORE COMMENCING ANY WORK. COPYRIGHT © THIS DRAWING REMAINS THE PROPERTY OF PACEARCHITECTS. REPRODUCTION IN WHOLE OR PART IS FORBIDDEN.

PACEARCHITECTS
A.B.N. 721 5926 6350
e ppace@pacearchitects.com.au
p 02 9425 1400
m 0404 450 317
w www.pacearchitects.com.au
a Level 1, Suite 5-6, 100 Alexander Street, Crows Nest, Sydney, NSW 2065
Nominated Archit: Patrick Pace NSW #7815
Member Australian Institute of Architects

Augusta St Warehouse and Distribution Centre
Augusta St, Blacktown within Blacktown

FOR APPROVAL

REVISION	DESCRIPTION	DATE
A	FOR SSDA SUBMISSION	23.06.23
B	TEST OF ADEQUACY UPDATES	11.08.23
C	TEST OF ADEQUACY UPDATES	18.08.23
D	BUILDING 5 UPDATES TO FACADE, LIFT LOBBY TO WEST, & ALL AMENITIES	25.08.23


ARCHITECT: PACE ARCHITECTS
BUILDER / PROJECT MANAGER:
CLIENT: LOGOS

GRAPHIC SCALE: 1:100 (0 1 2 3 4 5 10)

purpose: FOR APPROVAL


BUILDING 5 OFFICE E & F

scale 1 : 100 A1
project no 220207
date 25.08.23
dwn BH
dwg no 220207 - DA-510-4
issue D

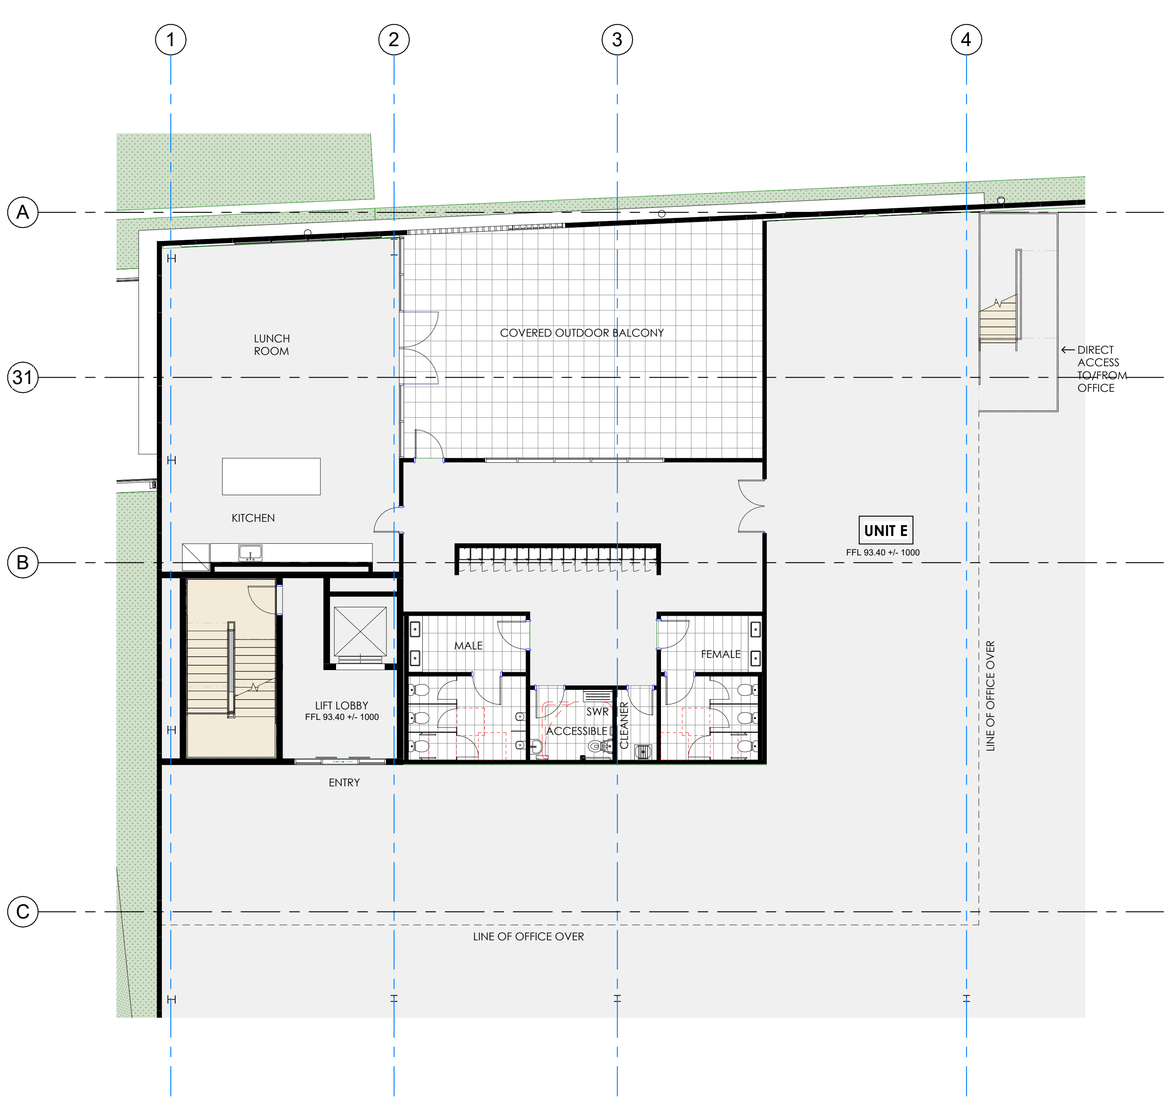

1 BUILDING 5 - UNIT E, LEVEL 2- AMENITIES

1 : 100

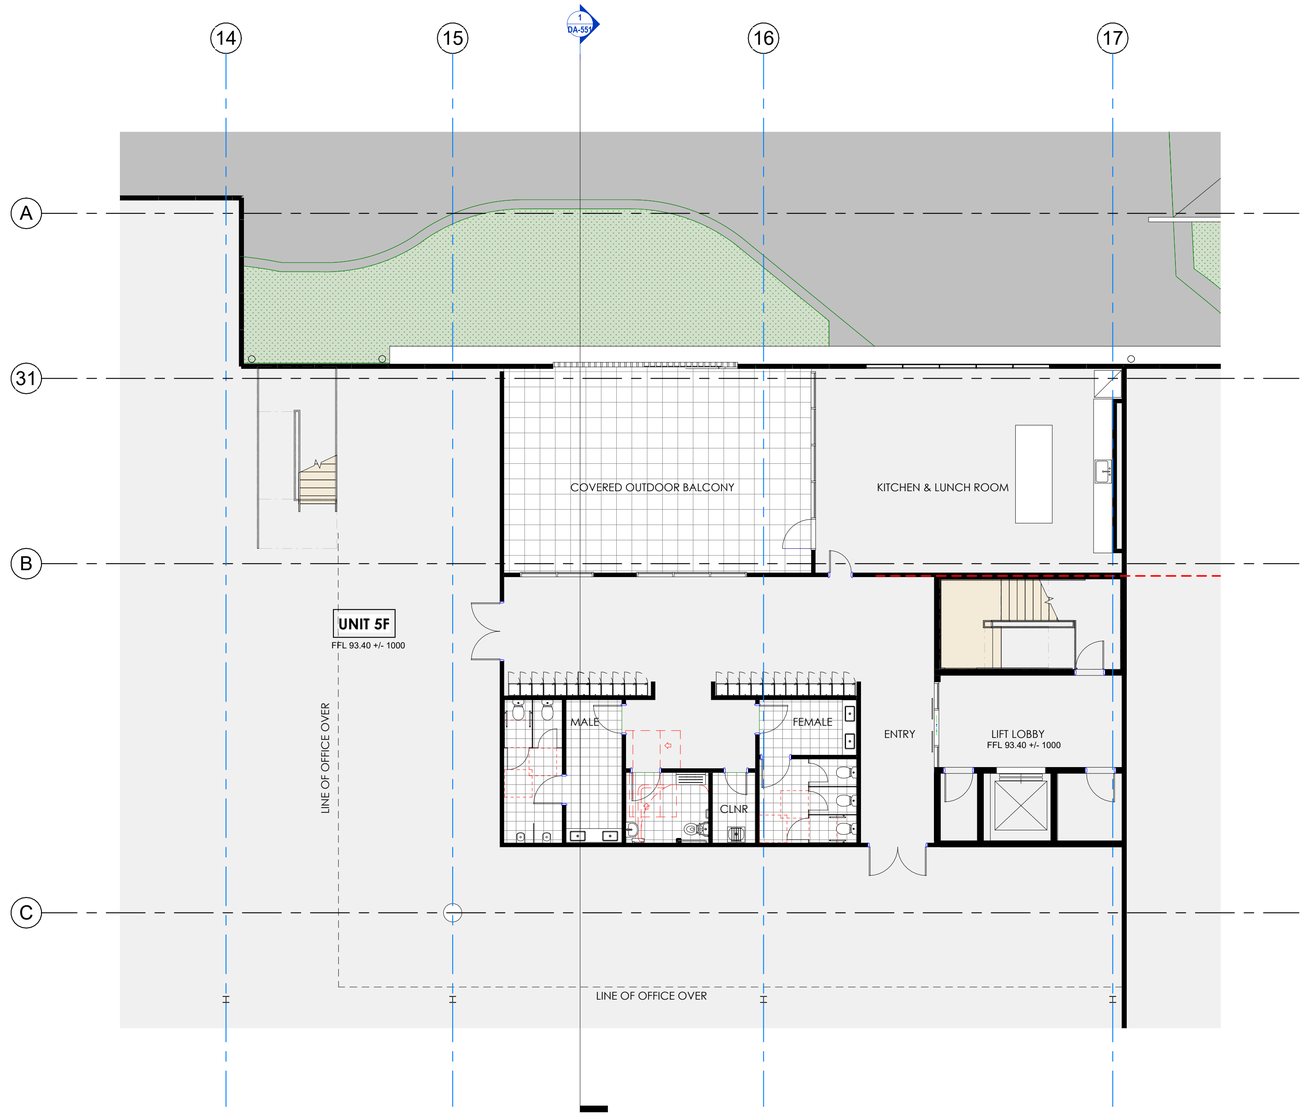

2 BUILDING 5 - UNIT F, LEVEL 2- AMENITIES

1 : 100

RL LEVELS : ± 1000mm TO SUIT FINAL CIVIL DESIGN

NOTE: THE LOCATION OF PROPERTY ALIGNMENTS IS DETERMINED FROM SURVEY INFORMATION PROVIDED BY SURVEYOR.
DO NOT SCALE THIS DRAWING. VERIFY ALL DIMENSIONS ON SITE BEFORE COMMENCING ANY WORK. COPYRIGHT © THIS DRAWING REMAINS THE PROPERTY OF PACEARCHITECTS. REPRODUCTION IN WHOLE OR PART IS FORBIDDEN

PACEARCHITECTS
A.B.N. 721 5926 6350
e ppace@pacearchitects.com.au
p 02 9425 1400
m 0404 450 317
w www.pacearchitects.com.au
a Level 1, Suite 5-6, 100 Alexander Street, Crows Nest, Sydney, NSW 2065
Nominated Archit: Patrick Pace NSW #7815
Member Australian Institute of Architects

Augusta St Warehouse and Distribution Centre
Augusta St, Blacktown within Blacktown

FOR APPROVAL

REVISION	DESCRIPTION	DATE
A	FOR SSDA SUBMISSION	23.06.23
B	TEST OF ADEQUACY UPDATES	11.08.23
C	TEST OF ADEQUACY UPDATES	18.08.23
D	BUILDING 5 UPDATES TO FACADE, LIFT LOBBY TO WEST, & ALL AMENITIES	25.08.23


ARCHITECT: PACE ARCHITECTS
BUILDER / PROJECT MANAGER
CLIENT: LOGOS

GRAPHIC SCALE: 1:100

purpose: FOR APPROVAL

BUILDING 5 UNIT E & F - AMENITIES

scale 1 : 100 A1
project no 220207
date 25.08.23
dwn BH
dwg no 220207 - DA-510-5
issue D

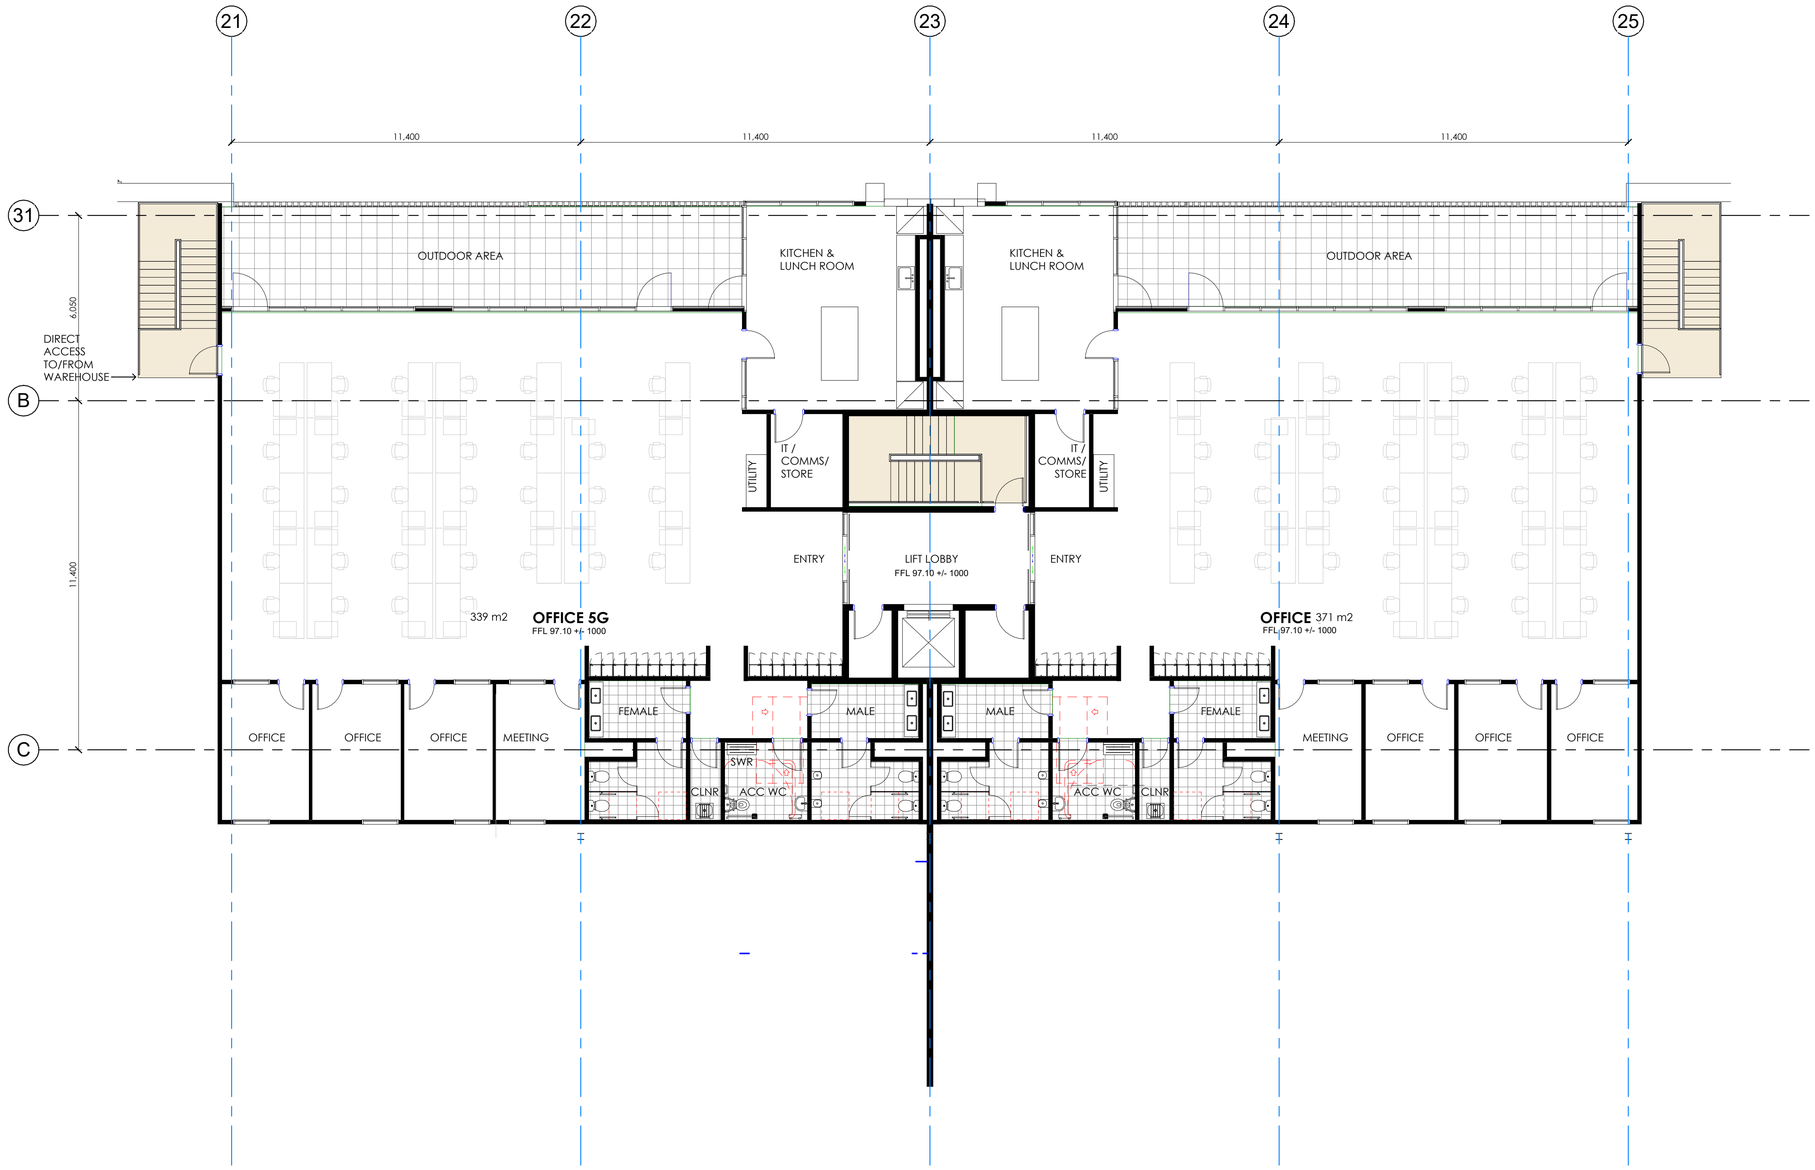

1 BUILDING 5 - OFFICE G & H - LEVEL 2 MEZZANINE

1 : 100

RL LEVELS : ± 1000mm TO SUIT FINAL CIVIL DESIGN

NOTE: THE LOCATION OF PROPERTY ALIGNMENTS IS DETERMINED FROM SURVEY INFORMATION PROVIDED BY SURVEYOR.
DO NOT SCALE THIS DRAWING. VERIFY ALL DIMENSIONS ON SITE BEFORE COMMENCING ANY WORK. COPYRIGHT © THIS DRAWING REMAINS THE PROPERTY OF PACEARCHITECTS. REPRODUCTION IN WHOLE OR PART IS FORBIDDEN.

PACEARCHITECTS
A.B.N. 721 5926 6350
e ppace@pacearchitects.com.au
p 02 9425 1400
m 0404 450 317
w www.pacearchitects.com.au
a Level 1, Suite 5-6, 100 Alexander Street, Crows Nest, Sydney, NSW 2065
Nominated Archit: Patrick Pace NSW #7815
Member Australian Institute of Architects

Augusta St Warehouse and Distribution Centre
Augusta St, Blacktown within Blacktown

FOR APPROVAL

REVISION	DESCRIPTION	DATE
A	FOR SSDA SUBMISSION	23.06.23
B	TEST OF ADEQUACY UPDATES	11.08.23
C	TEST OF ADEQUACY UPDATES	18.08.23
D	BUILDING 5 UPDATES TO FACADE, LIFT LOBBY TO WEST, & ALL AMENITIES	25.08.23

ARCHITECT: PACE ARCHITECTS
BUILDER / PROJECT MANAGER
CLIENT: LOGOS

GRAPHIC SCALE: 1:100

purpose: FOR APPROVAL

BUILDING 5 OFFICE G & H

scale 1 : 100 A1
project no 220207
date 25.08.23
dwn BH
dwg no 220207 - DA-510-6
issue D



1 BUILDING 5 - UNIT G & H, LEVEL 2- AMENITIES

1 : 100

RL LEVELS : ± 1000mm TO SUIT FINAL CIVIL DESIGN

NOTE: THE LOCATION OF PROPERTY ALIGNMENTS IS DETERMINED FROM SURVEY INFORMATION PROVIDED BY SURVEYOR.
DO NOT SCALE THIS DRAWING. VERIFY ALL DIMENSIONS ON SITE BEFORE COMMENCING ANY WORK. COPYRIGHT © THIS DRAWING REMAINS THE PROPERTY OF PACEARCHITECTS. REPRODUCTION IN WHOLE OR PART IS FORBIDDEN.

PACEARCHITECTS
A.B.N. 721 5926 6350
Member Australian Institute of Architects
e ppace@pacearchitects.com.au
p 02 9425 1400
m 0404 450 317
w www.pacearchitects.com.au
a Level 1, Suite 5-6, 100 Alexander Street, Crows Nest, Sydney, NSW 2065
Nominated Archit: Patrick Pace NSW #7815

Augusta St Warehouse and Distribution Centre

Augusta St, Blacktown within Blacktown

FOR APPROVAL

REVISION	DESCRIPTION	DATE
A	FOR SSDA SUBMISSION	23.06.23
B	TEST OF ADEQUACY UPDATES	11.08.23
C	TEST OF ADEQUACY UPDATES	18.08.23
D	BUILDING 5 UPDATES TO FACADE, LIFT LOBBY TO WEST, & ALL AMENITIES	25.08.23

ARCHITECT: PACE ARCHITECTS

BUILDER / PROJECT MANAGER

CLIENT: LOGOS

GRAPHIC SCALE: 1:100

purpose: FOR APPROVAL

BUILDING 5 UNIT G & H - AMENITIES

scale 1 : 100 A1


project no 220207

date 25.08.23

dwn BH

dwg no 220207 - DA-510-7

issue D

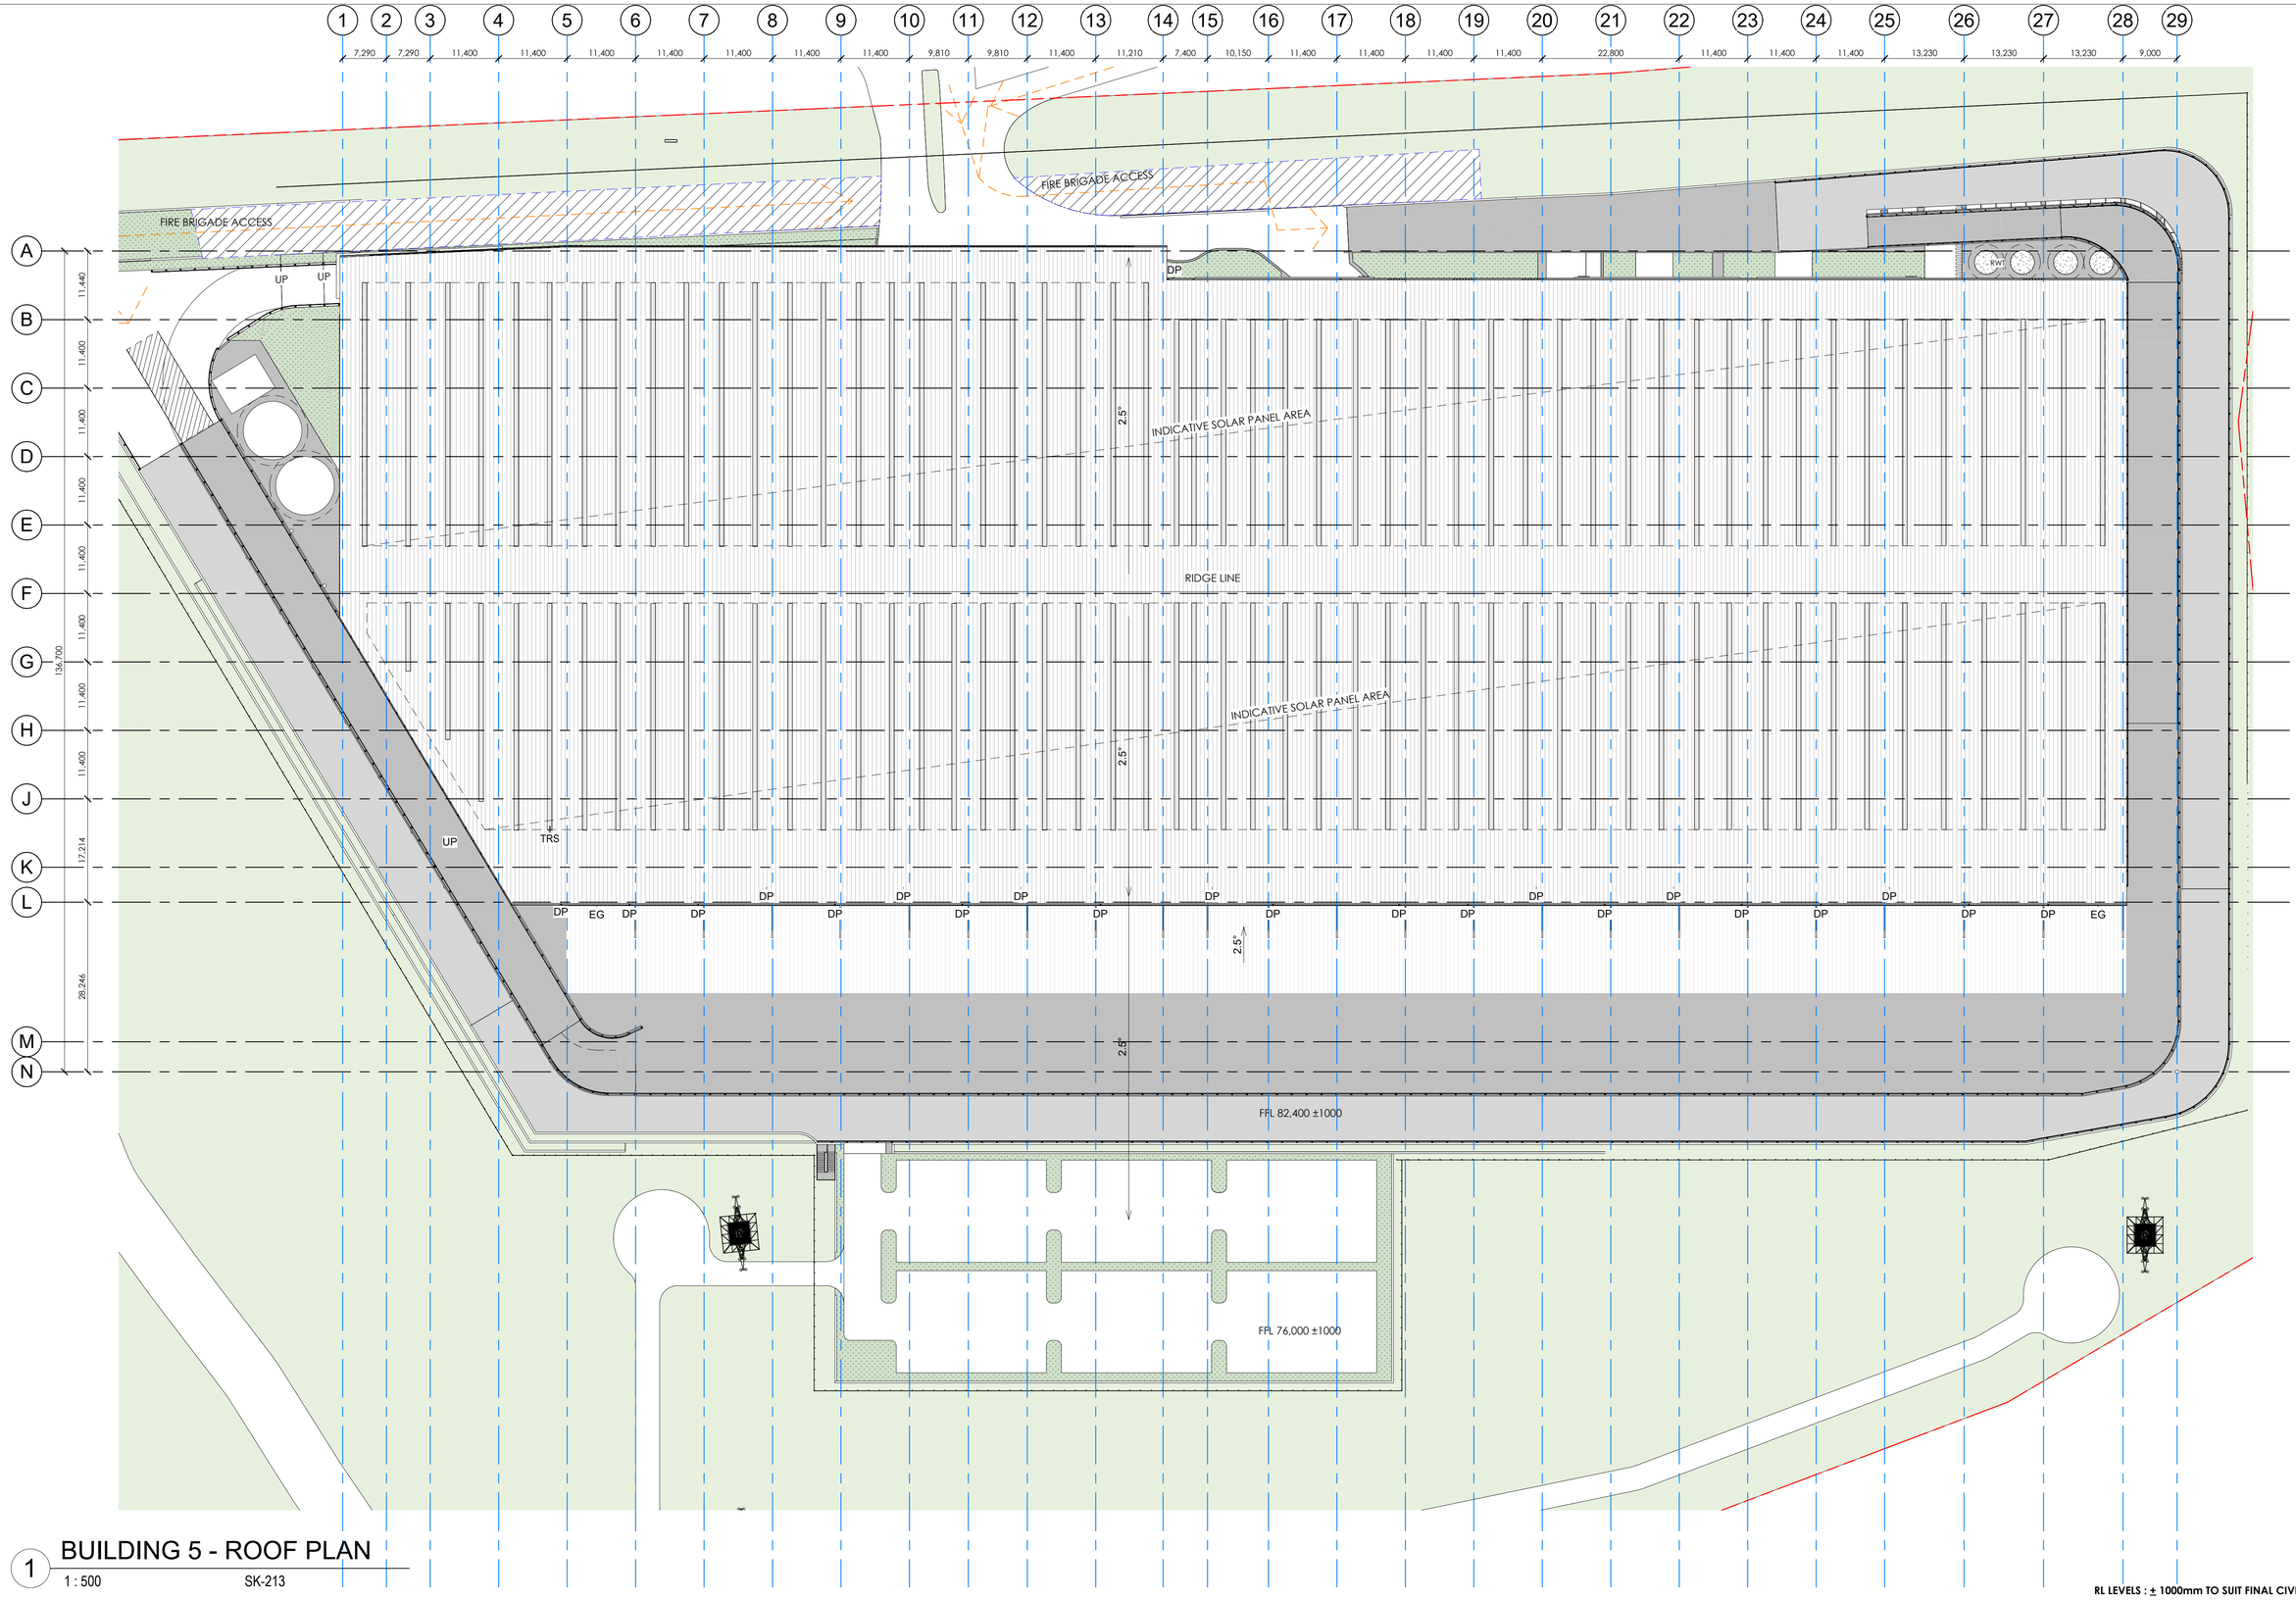

1 BUILDING 5 - ROOF PLAN

1 : 500 SK-213

RL LEVELS : ± 1000mm TO SUIT FINAL CIVIL DESIGN

NOTE: THE LOCATION OF PROPERTY ALIGNMENTS IS DETERMINED FROM SURVEY INFORMATION PROVIDED BY SURVEYOR.
DO NOT SCALE THIS DRAWING. VERIFY ALL DIMENSIONS ON SITE BEFORE COMMENCING ANY WORK. COPYRIGHT © THIS DRAWING REMAINS THE PROPERTY OF PACEARCHITECTS. REPRODUCTION IN WHOLE OR PART IS FORBIDDEN.

PACEARCHITECTS
A.B.N. 721 5926 6350
Member Australian Institute of Architects
e ppace@pacearchitects.com.au
p 02 9425 1400
m 0404 450 317
w www.pacearchitects.com.au
a Level 1, Suite 5-6, 100 Alexander Street, Crows Nest, Sydney, NSW 2065
Nominated Archit. Patrick Pace NSW #7815

Augusta St Warehouse and Distribution Centre
Augusta St, Blacktown within Blacktown

FOR APPROVAL

REVISION	DESCRIPTION	DATE
A	FOR SSDA SUBMISSION	23.06.23
B	TEST OF ADEQUACY UPDATES	11.08.23
C	TEST OF ADEQUACY UPDATES	18.08.23
D	BUILDING 5 UPDATES TO FACADE, LIFT LOBBY TO WEST, & ALL AMENITIES	25.08.23

ARCHITECT: PACE ARCHITECTS
BUILDER / PROJECT MANAGER:
CLIENT: LOGOS

GRAPHIC SCALE: 1:100


purpose: FOR APPROVAL

BUILDING 5 ROOF PLAN

scale 1 : 500 A1
project no 220207
date 25.08.23
dwn BH
dwg no 220207 - DA-515
issue D


Keynote Legend - General	
LVR	MECHANICAL LOUVRE - TO FUTURE DETAIL
TRS	TRANSLUCENT ROOF SHEETING

WAREHOUSE EXTERNAL FINISHES	
1	NATURAL PRECAST CONCRETE FINISH
2	PREFINISHED PROFILED METAL CLADDING (TRIMDEK COLORBOND) - MONUMENT
3	PREFINISHED PROFILED METAL CLADDING (TRIMDEK COLORBOND) - WINDSPRAY
4	PREFINISHED PROFILED METAL CLADDING (TRIMDEK COLORBOND) - WHITE
5	PREFINISHED PROFILED METAL CLADDING (TRIMDEK COLORBOND) - SHALE GREY
7	POWDERCOATED GUTTERS, FASCIAS & DOWNPIPES - MONUMENT
8	POWDERCOAT FINISH TO AWNING, ROLLER SHUTTER DOORS & RSD FRAMES, - TO MATCH COLORBOND SURFMIST
9	ZINCALUME ROOF SHEETING WITH 10% TRANSLUCENT SHEETING
10	PAINT FINISH TO PERSONNEL DOORS TO MATCH COLORBOND SURFMIST
11	WATER TANKS, SPRINKLER TANK, PUMP ROOM - COLORBOND 'WINDSPRAY'
11.1	VERTICAL ALUMINIUM SLAT TIMBER-LOOK LOUVRES
OFFICE EXTERNAL FINISHES	
12	ALUMINIUM TIMBER-LOOK LIGHT-WEIGHT CLADDING
13	POWDERCOATED ALUMINIUM WINDOW FRAMES - MONUMENT
14	ALUMINIUM FEATURE SUN-SHADING POWDERCOATED FINISH COLOR TO MATCH 'MONUMENT'
15	HORIZONTAL ALUMINIUM SLAT TIMBER-LOOK SCREEN FENCING TO OUTDOOR AREA
16	PREFINISHED METAL - COLOUR WHITE
17	POWDERCOATED ALUMINIUM COLUMNS - MONUMENT
18	POWDERCOATED RAILINGS - MONUMENT
19	GLAZING - GREY TINTED GLASS
20	COLOURBACK GLASS - BLACK

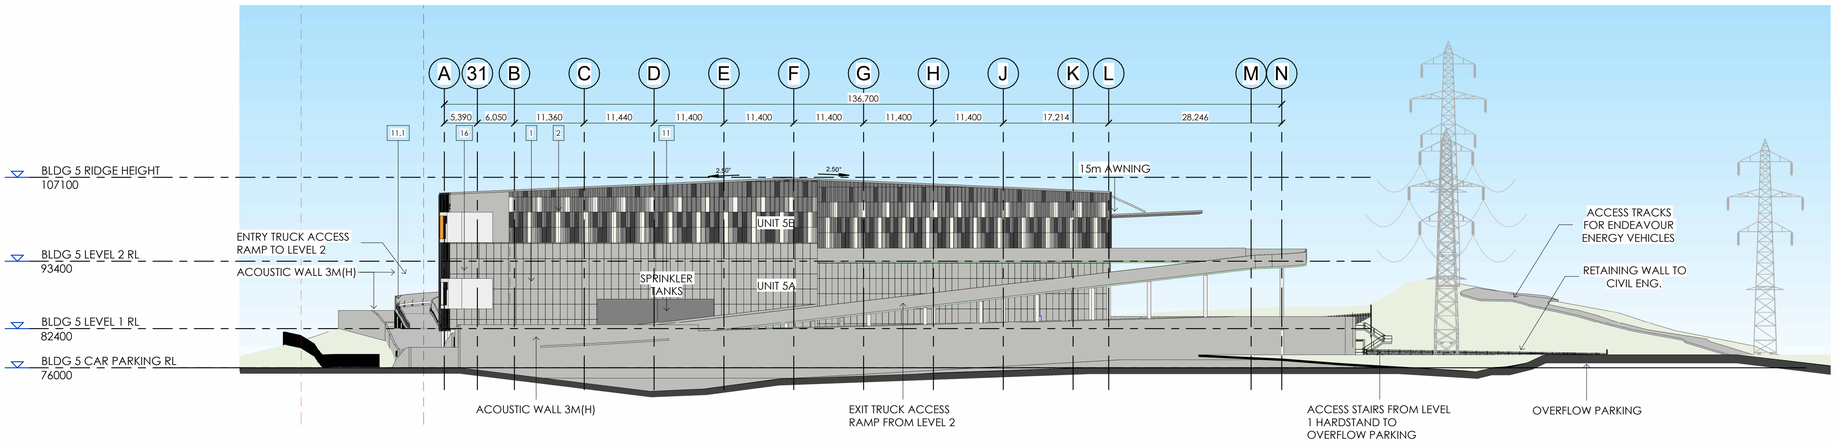

1 BLDG 5 - WEST ELEVATION

1 : 500

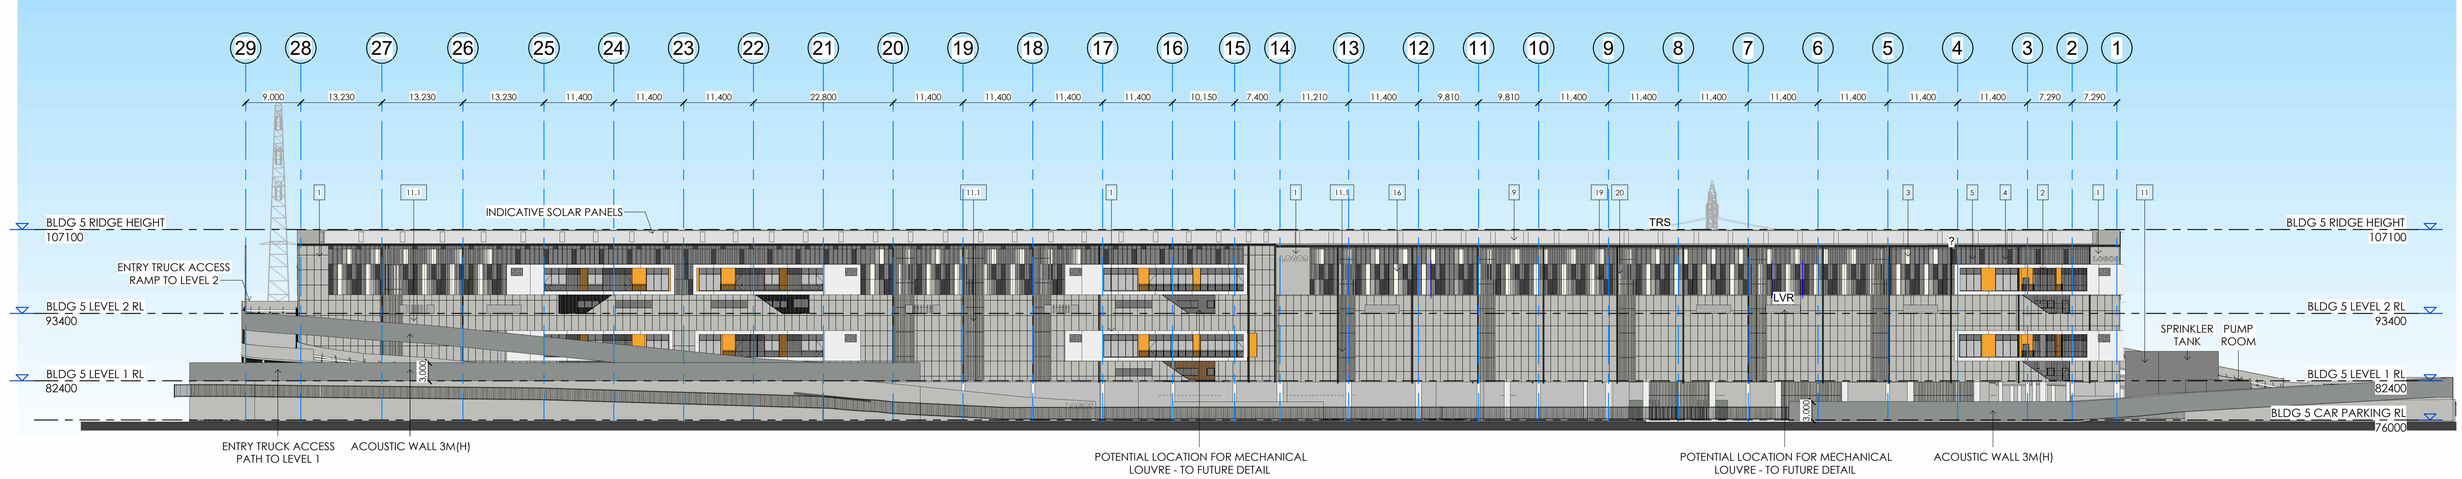

2 BLDG 5 - NORTH ELEVATION

1 : 500

NOTE: THE LOCATION OF PROPERTY ALIGNMENTS IS DETERMINED FROM SURVEY INFORMATION PROVIDED BY SURVEYOR.

DO NOT SCALE THIS DRAWING. VERIFY ALL DIMENSIONS ON SITE BEFORE COMMENCING ANY WORK. COPYRIGHT © THIS DRAWING REMAINS THE PROPERTY OF PACEARCHITECTS. REPRODUCTION IN WHOLE OR PART IS FORBIDDEN.

PACEARCHITECTS
A.B.N. 721 5926 6350
Member Australian Institute of Architects
e ppace@pacearchitects.com.au
p 02 9425 1400
m 0404 450 317
w www.pacearchitects.com.au
a Level 1, Suite 5-6, 100 Alexander Street, Crows Nest, Sydney, NSW 2065
Nominated Archt: Patrick Pace NSW #7815

Augusta St Warehouse and Distribution Centre

Augusta St, Blacktown within Blacktown

FOR APPROVAL

REVISION	DESCRIPTION	DATE
A	FOR SSDA SUBMISSION	23.06.23
B	TEST OF ADEQUACY UPDATES	18.08.23
C	BUILDING 5 UPDATES TO FACADE, LIFT LOBBY TO WEST, & ALL AMENITIES	25.08.23

ARCHITECT: PACE ARCHITECTS

BUILDER / PROJECT MANAGER


CLIENT: LOGOS

GRAPHIC SCALE: 1:100

purpose: FOR APPROVAL


BUILDING 5 ELEVATIONS - SHEET 1

scale	As indicated	A1
project no	220207	
date	25.08.23	
dwn	WL	
dwg no	220207 - DA-520	
issue	C	

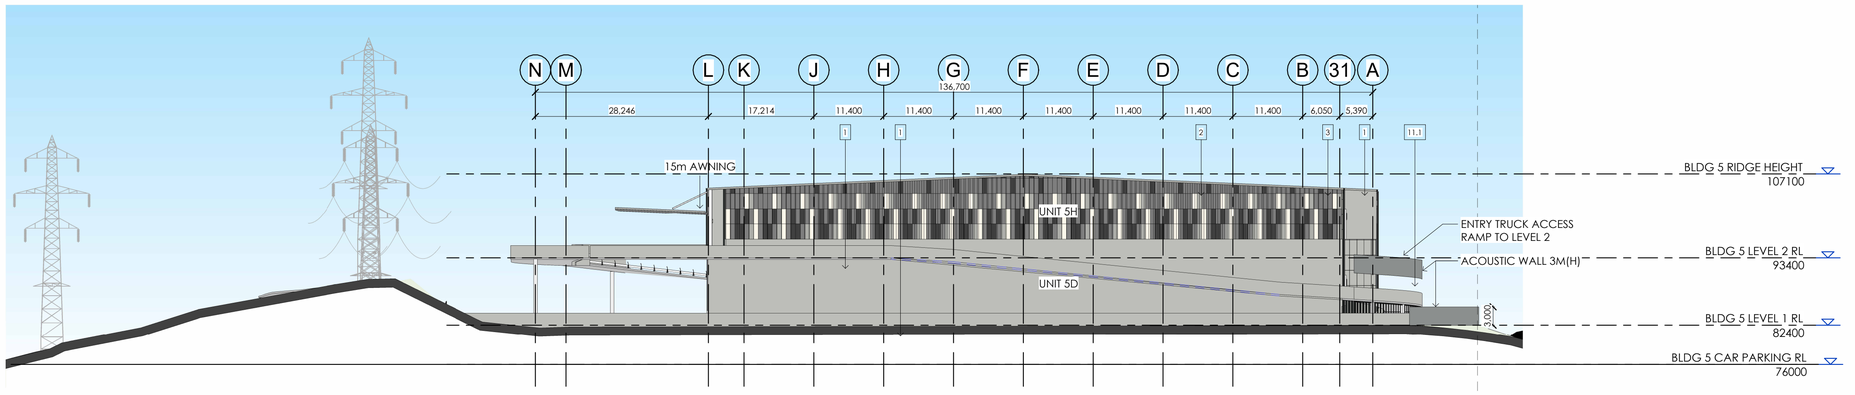

1 BLDG 5 - EAST ELEVATION

1 : 500

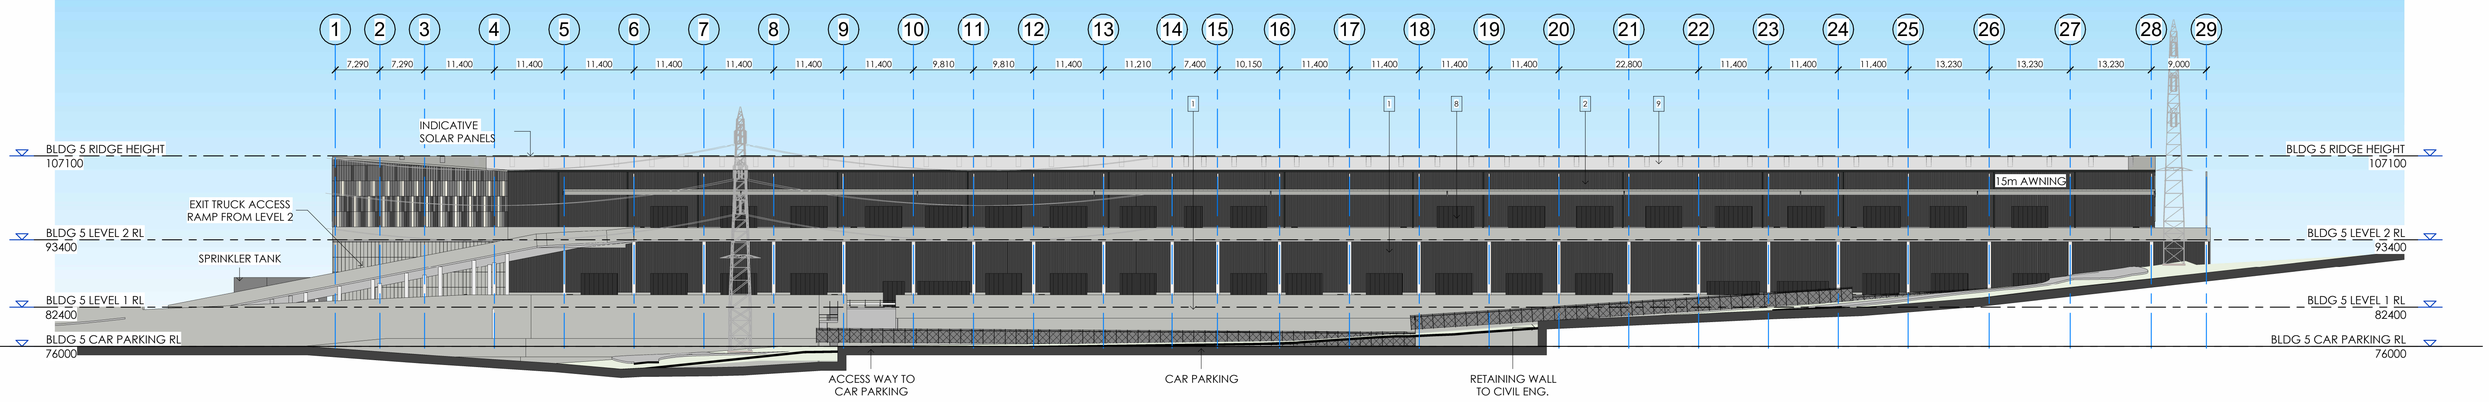

2 BLDG 5 - SOUTH ELEVATION

1 : 500

WAREHOUSE EXTERNAL FINISHES	
1	NATURAL PRECAST CONCRETE FINISH
2	PREFINISHED PROFILED METAL CLADDING (TRIMDEK COLORBOND) - MONUMENT
3	PREFINISHED PROFILED METAL CLADDING (TRIMDEK COLORBOND) - WINDSPRAY
4	PREFINISHED PROFILED METAL CLADDING (TRIMDEK COLORBOND) - WHITE
5	PREFINISHED PROFILED METAL CLADDING (TRIMDEK COLORBOND) - SHALE GREY
7	POWDERCOATED GUTTERS, FASCIAS & DOWNPIPES - MONUMENT
8	POWDERCOAT FINISH TO AWNING, ROLLER SHUTTER DOORS & RSD FRAMES, - TO MATCH COLORBOND SURFMIST
9	ZINCALUME ROOF SHEETING WITH 10% TRANSLUCENT SHEETING
10	PAINT FINISH TO PERSONNEL DOORS TO MATCH COLORBOND SURFMIST
11	WATER TANKS, SPRINKLER TANK, PUMP ROOM - COLORBOND 'WINDSPRAY'
11.1	VERTICAL ALUMINIUM SLAT TIMBER-LOOK LOUVRES
OFFICE EXTERNAL FINISHES	
12	ALUMINIUM TIMBER-LOOK LIGHT-WEIGHT CLADDING
13	POWDERCOATED ALUMINIUM WINDOW FRAMES - MONUMENT
14	ALUMINIUM FEATURE SUN-SHADING POWDERCOATED FINISH COLOR TO MATCH 'MONUMENT'
15	HORIZONTAL ALUMINIUM SLAT TIMBER-LOOK SCREEN FENCING TO OUTDOOR AREA
16	PREFINISHED METAL - COLOUR WHITE
17	POWDERCOATED ALUMINIUM COLUMNS - MONUMENT
18	POWDERCOATED RAILINGS - MONUMENT
19	GLAZING - GREY TINTED GLASS
20	COLOURBACK GLASS - BLACK

NOTE: THE LOCATION OF PROPERTY ALIGNMENTS IS DETERMINED FROM SURVEY INFORMATION PROVIDED BY SURVEYOR.
DO NOT SCALE THIS DRAWING. VERIFY ALL DIMENSIONS ON SITE BEFORE COMMENCING ANY WORK. COPYRIGHT © THIS DRAWING REMAINS THE PROPERTY OF PACEARCHITECTS. REPRODUCTION IN WHOLE OR PART IS FORBIDDEN.

PACEARCHITECTS
A.B.N. 721 5926 6350
Member Australian Institute of Architects
e ppace@pacearchitects.com.au
p 02 9425 1400
m 0404 450 317
w www.pacearchitects.com.au
a Level 1, Suite 5-6, 100 Alexander Street, Crows Nest, Sydney, NSW 2065
Nominated Archit: Patrick Pace NSW #7815

Augusta St Warehouse and Distribution Centre

Augusta St, Blacktown within Blacktown

FOR APPROVAL

REVISION	DESCRIPTION	DATE
A	FOR SSDA SUBMISSION	23.06.23
B	TEST OF ADEQUACY UPDATES	18.08.23
C	BUILDING 5 UPDATES TO FACADE, LIFT LOBBY TO WEST, & ALL AMENITIES	25.08.23

ARCHITECT: PACE ARCHITECTS

BUILDER / PROJECT MANAGER


CLIENT: LOGOS

GRAPHIC SCALE: 1:100

purpose: FOR APPROVAL

BUILDING 5 ELEVATIONS - SHEET 2

scale: As indicated A1
project no: 220207
date: 25.08.23
dwn: WL
dwg no: 220207 - DA-521
issue: C

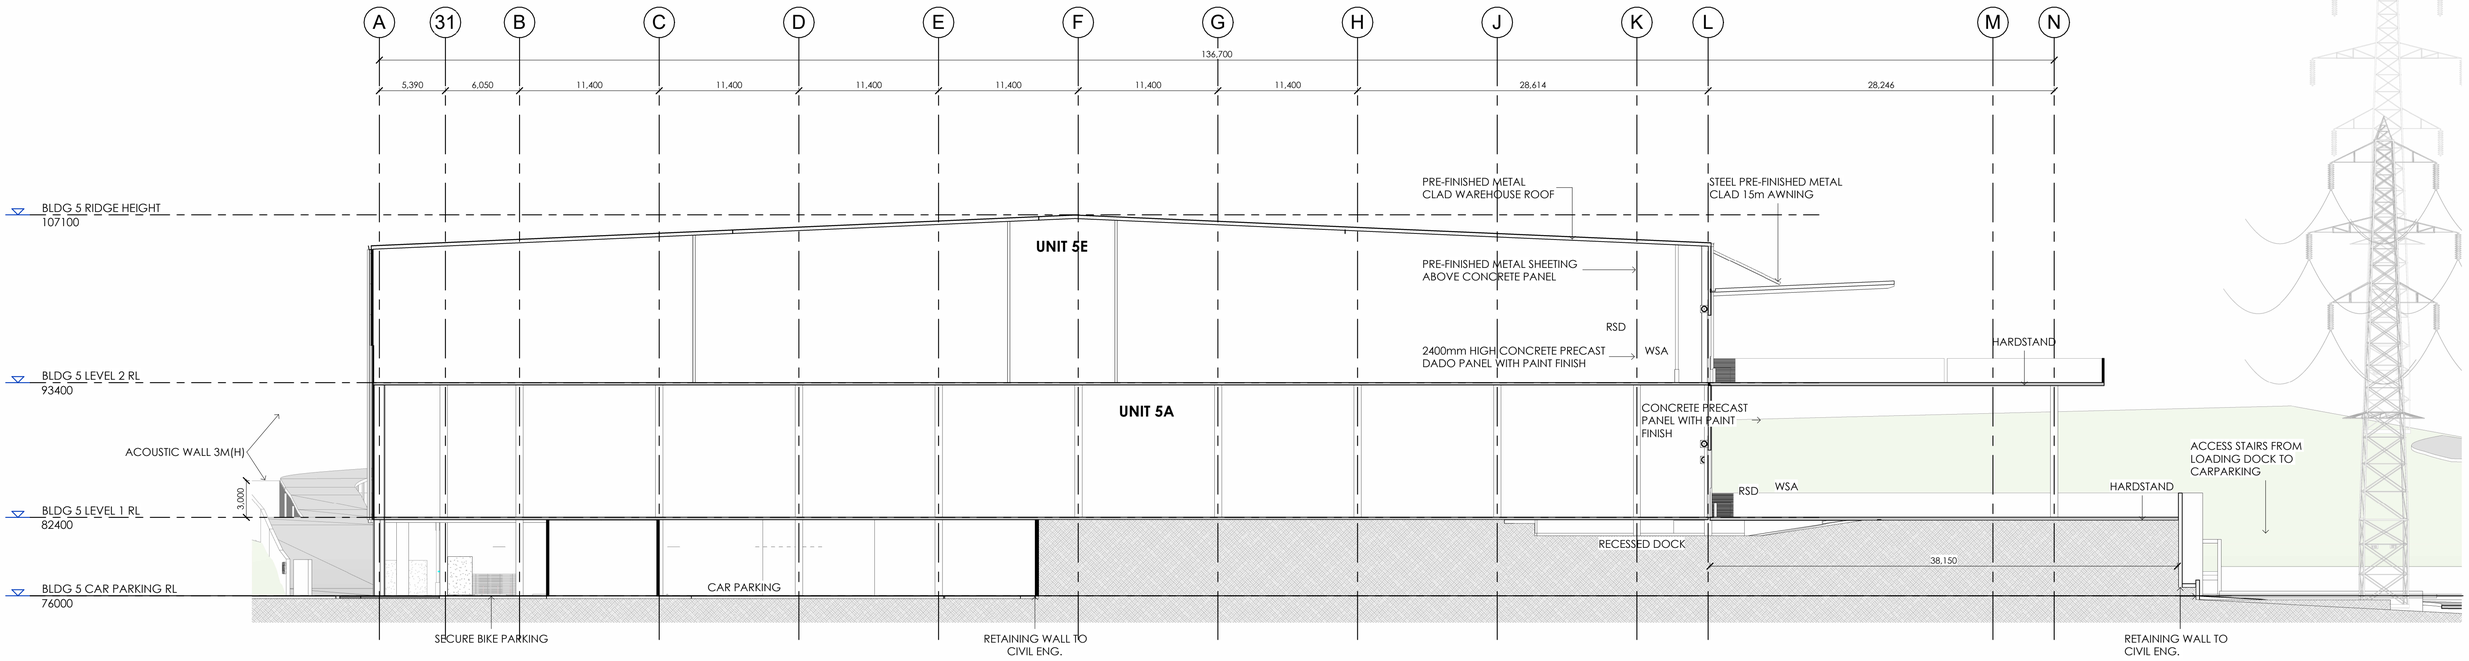

1 BLDG 5 SECTION 1

1 : 250

NOTE: THE LOCATION OF PROPERTY ALIGNMENTS IS DETERMINED FROM SURVEY INFORMATION PROVIDED BY SURVEYOR.
DO NOT SCALE THIS DRAWING. VERIFY ALL DIMENSIONS ON SITE BEFORE COMMENCING ANY WORK. COPYRIGHT © THIS DRAWING REMAINS THE PROPERTY OF PACEARCHITECTS. REPRODUCTION IN WHOLE OR PART IS FORBIDDEN.

PACEARCHITECTS
A.B.N. 721 5926 6350
Member Australian Institute of Architects
e ppace@pacearchitects.com.au
p 02 9425 1400
m 0404 450 317
w www.pacearchitects.com.au
a Level 1, Suite 5-6, 100 Alexander Street, Crows Nest, Sydney, NSW 2065
Nominated Archit: Patrick Pace NSW #7815

Augusta St Warehouse and Distribution Centre
Augusta St, Blacktown within Blacktown

FOR APPROVAL

REVISION	DESCRIPTION	DATE
A	FOR SSDA SUBMISSION	23.06.23
B	TEST OF ADEQUACY UPDATES	11.08.23
C	TEST OF ADEQUACY UPDATES	18.08.23
D	BUILDING 5 UPDATES TO FACADE, LIFT LOBBY TO WEST, & ALL AMENITIES	25.08.23

ARCHITECT: PACE ARCHITECTS
BUILDER / PROJECT MANAGER:
CLIENT: LOGOS

GRAPHIC SCALE: 1:100

purpose: FOR APPROVAL

BUILDING 5 SECTIONS - SHEET 1

scale 1 : 250 A1
project no 220207
date 25.08.23
dwn MO
dwg no 220207 - DA-550
issue D