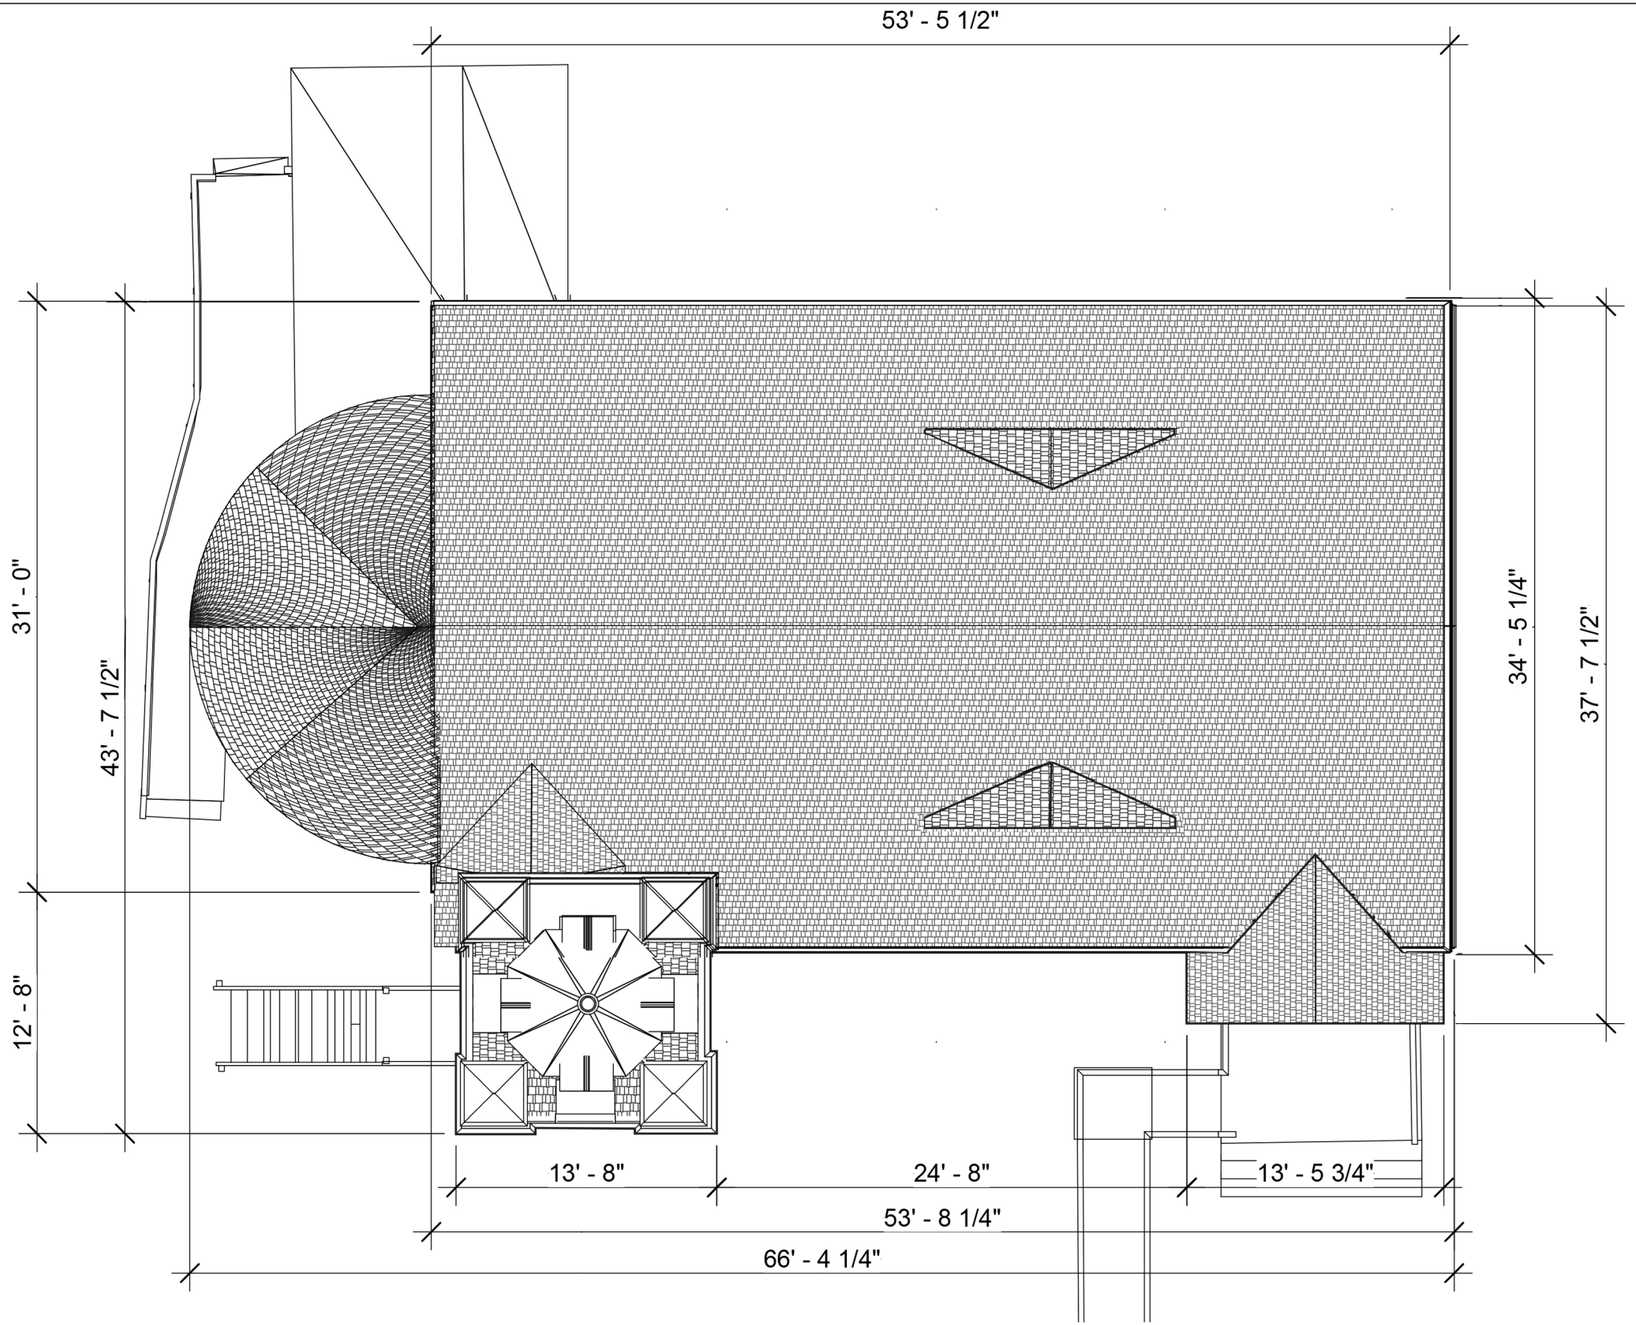


1 Site

1/8" = 1'-0"

Carleton Immersive Media Studio

Carleton University
Visualization and Simulation Building,
Fourth Floor
1125 Colonel By Drive
Ottawa, ON, K1S5B6

t: 613 520 2600 x2867
f: 613 520 7841
info@cims.carleton.ca

Ashton Anglican Christ Church

Site Plan


Project number	Project Number
Date	1 November 2013
Drawn by	C. Hanley
Checked by	Checker

A101

Accuracy ± 1", Do not scale drawings.

Scale 1/8" = 1'-0"

2013-11-01 12:54:27

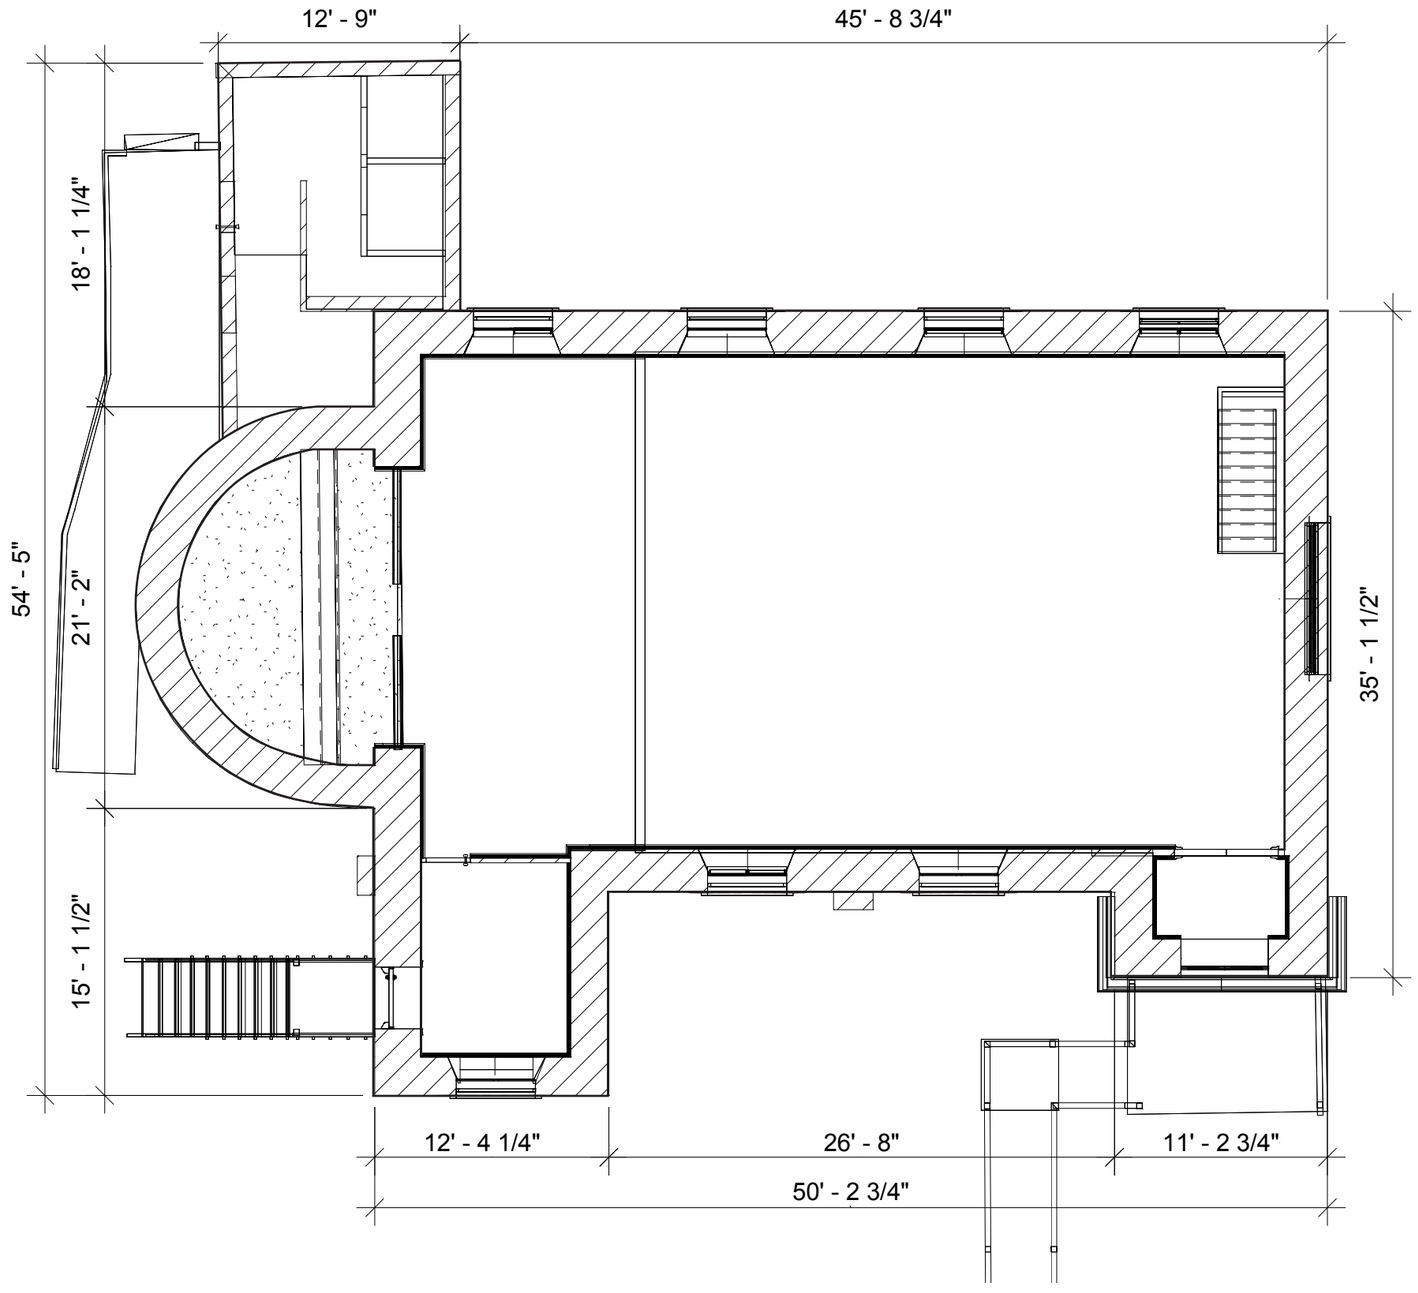

1 Level 1

1/8" = 1'-0"

Carleton Immersive Media Studio

Carleton University
Visualization and Simulation
Building,
Fourth Floor
1125 Colonel By Drive
Ottawa, ON, K1S5B6


t: 613 520 2600 x2867
f: 613 520 7841
info@cims.carleton.ca

Ashton Anglican Christ Church

Main Floor Plan

Project number	Project Number	A102	
Date	1 November 2013		
Drawn by	Author	Accuracy ± 1", Do not scale drawings.	
Checked by	Checker	Scale	1/8" = 1'-0"

2013-11-01 15:30:47

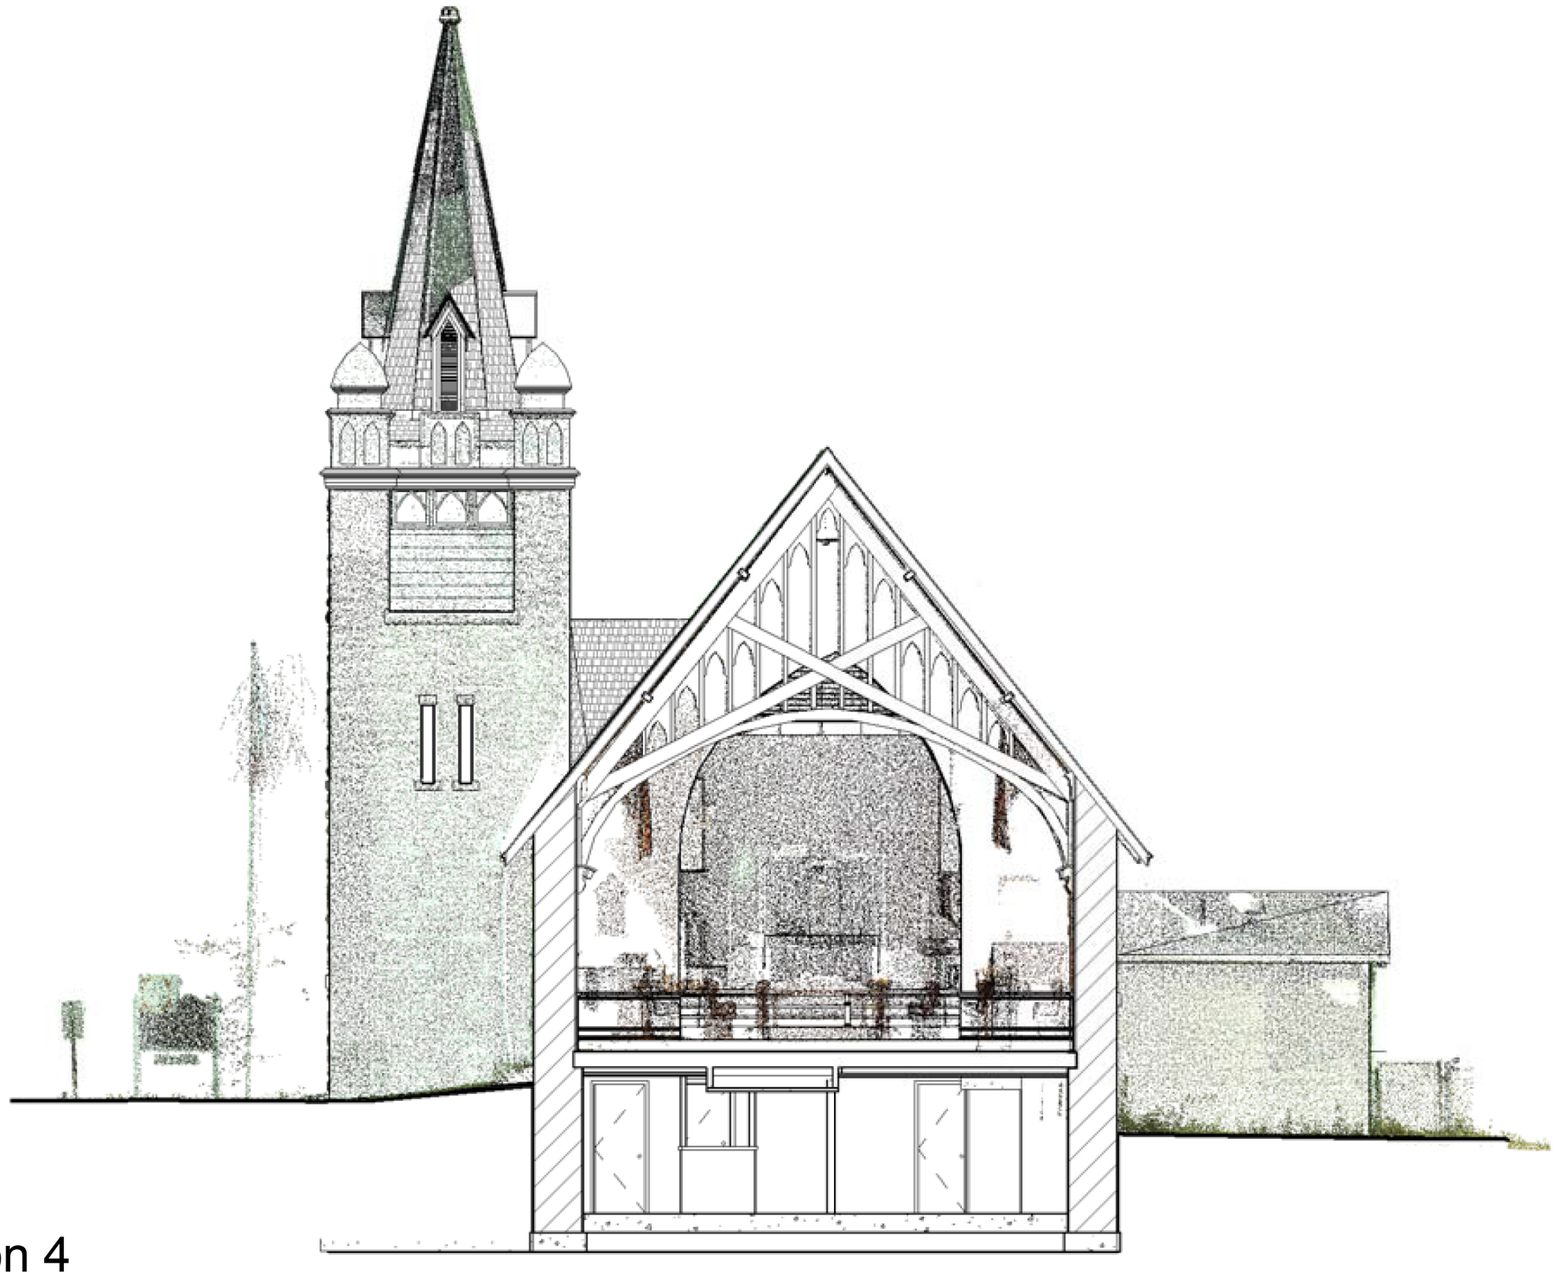

1 Section 4

1/8" = 1'-0"

Carleton Immersive Media Studio

Carleton University
Visualization and Simulation Building,
Fourth Floor
1125 Colonel By Drive
Ottawa, ON, K1S5B6

t: 613 520 2600 x2867
f: 613 520 7841
info@cims.carleton.ca

Ashton Anglican Christ Church

Building Cross Section


Project number	Project Number
Date	1 November 2013
Drawn by	C. Hanley
Checked by	Checker

A103

Accuracy ± 1", Do not scale drawings.

Scale 1/8" = 1'-0"

2013-11-01 16:55:44

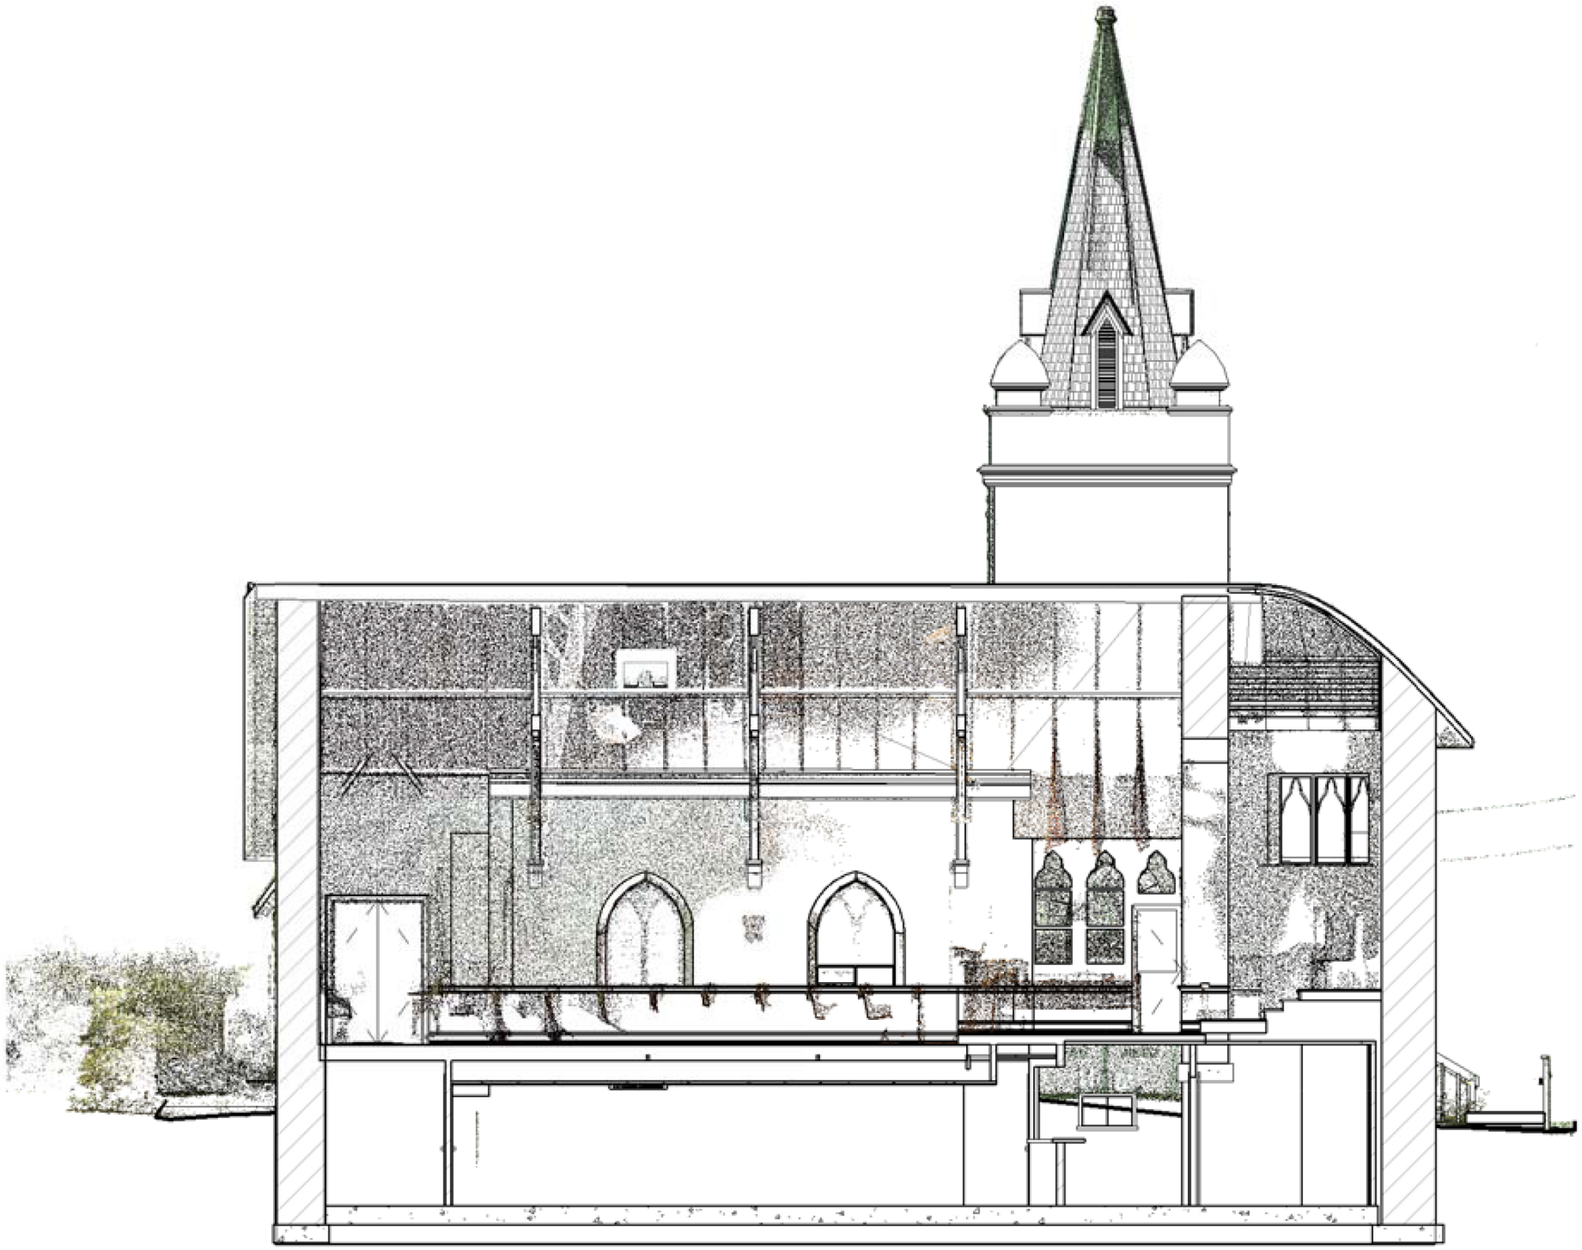

2 Longitudinal Section

1/8" = 1'-0"

Carleton Immersive Media Studio
Carleton University
Visualization and Simulation Building,
Fourth Floor
1125 Colonel By Drive
Ottawa, ON, K1S5B6
t: 613 520 2600 x2867
f: 613 520 7841
info@cims.carleton.ca

Ashton Anglican Christ Church

Building Section

Project number	Project Number
Date	1 November 2013
Drawn by	C. Hanley
Checked by	Checker

A104

Accuracy ± 1", Do not scale drawings.

Scale 1/8" = 1'-0"

2013-11-01 16:58:05



1 North Elevation

1/8" = 1'-0"

Carleton Immersive Media Studio

Carleton University
Visualization and Simulation Building,
Fourth Floor
1125 Colonel By Drive
Ottawa, ON, K1S5B6

t: 613 520 2600 x2867
f: 613 520 7841
info@cims.carleton.ca

Ashton Anglican Christ Church

North Elevation

Project number	Project Number
Date	1 November 2013
Drawn by	Author
Checked by	Checker

A105

Accuracy ± 1", Do not scale drawings.

Scale 1/8" = 1'-0"

2013-11-01 17:00:29



2 West Elevation

1/8" = 1'-0"



3 East Elevation

1/8" = 1'-0"

Carleton Immersive Media Studio

Carleton University
Visualization and Simulation Building,
Fourth Floor
1125 Colonel By Drive
Ottawa, ON, K1S5B6

t: 613 520 2600 x2867
f: 613 520 7841
info@cims.carleton.ca

Ashton Anglican Christ Church

West + East Elevations


Project number	Project Number
Date	1 November 2013
Drawn by	C. Hanley
Checked by	Checker

A106

Accuracy ± 1", Do not scale drawings.

Scale 1/8" = 1'-0"

2013-11-01 17:44:13

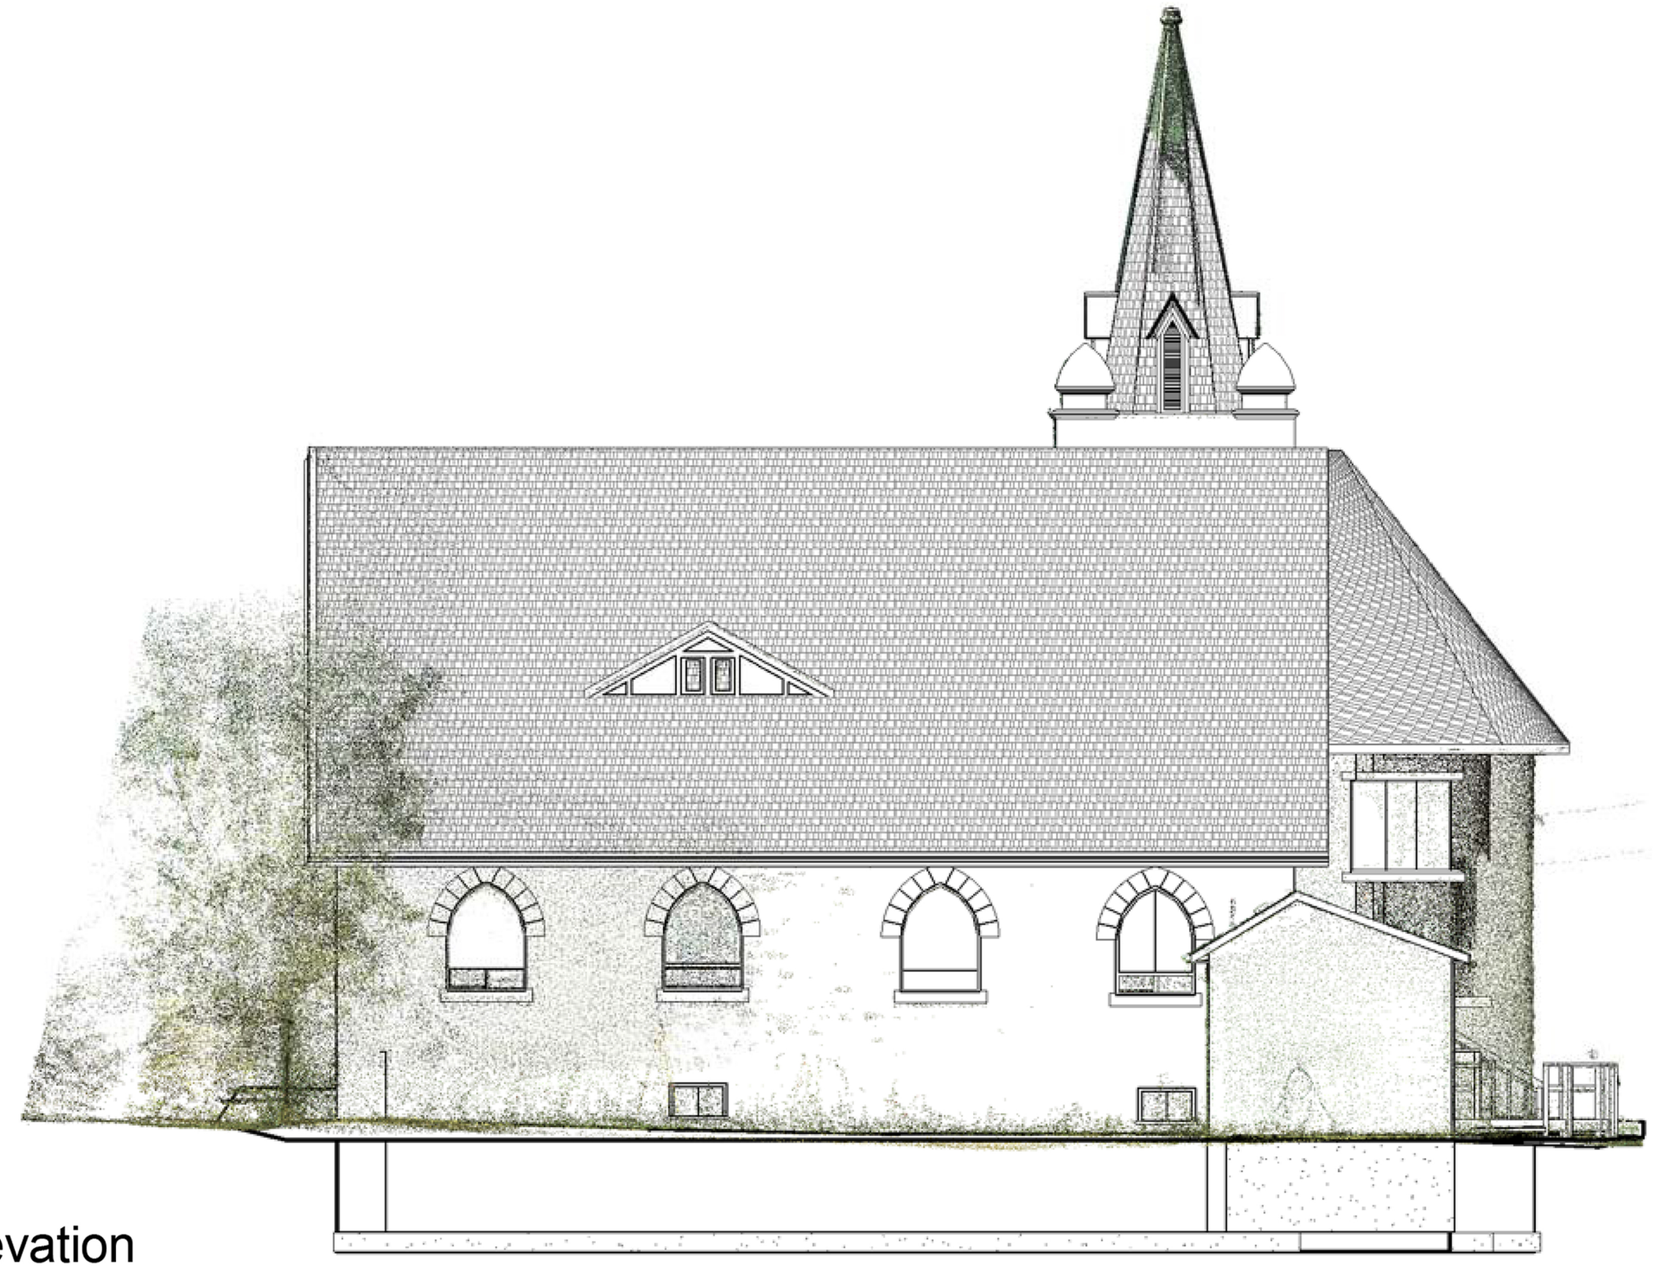

4 South Elevation

1/8" = 1'-0"

Carleton Immersive Media Studio

Carleton University
Visualization and Simulation Building,
Fourth Floor
1125 Colonel By Drive
Ottawa, ON, K1S5B6


t: 613 520 2600 x2867
f: 613 520 7841
info@cims.carleton.ca

Ashton Anglican Christ Church


South Elevation

Project number	Project Number	A107
Date	1 November 2013	
Drawn by	C.Hanley	Accuracy ± 1", Do not scale drawings.
Checked by	Checker	Scale 1/8" = 1'-0"

2013-11-01 17:59:04

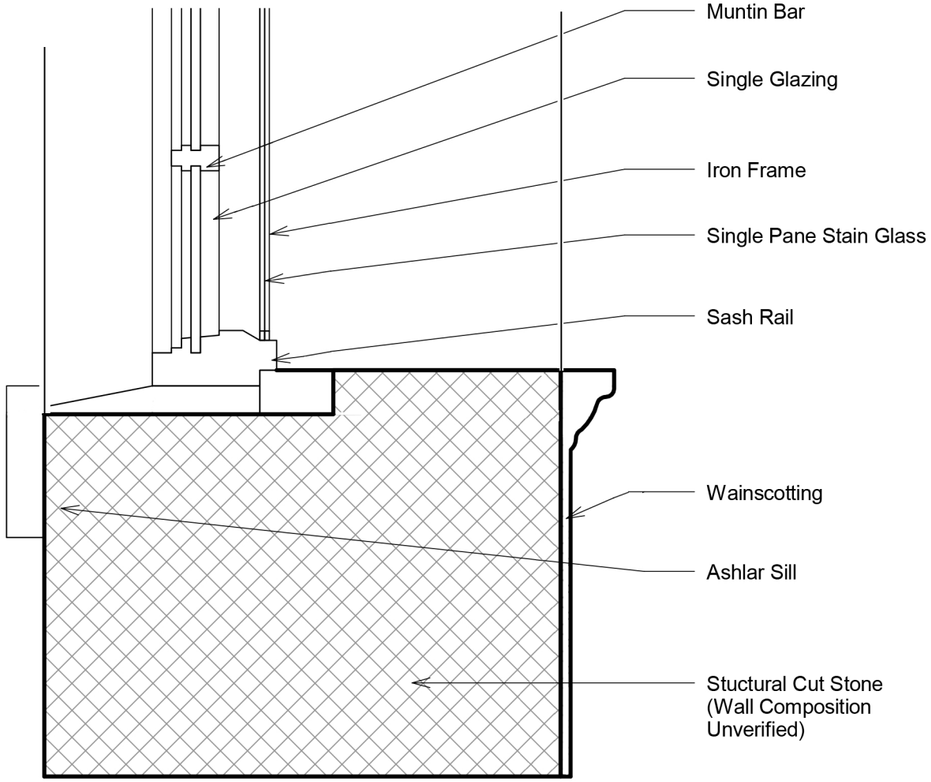

1 Window Sill

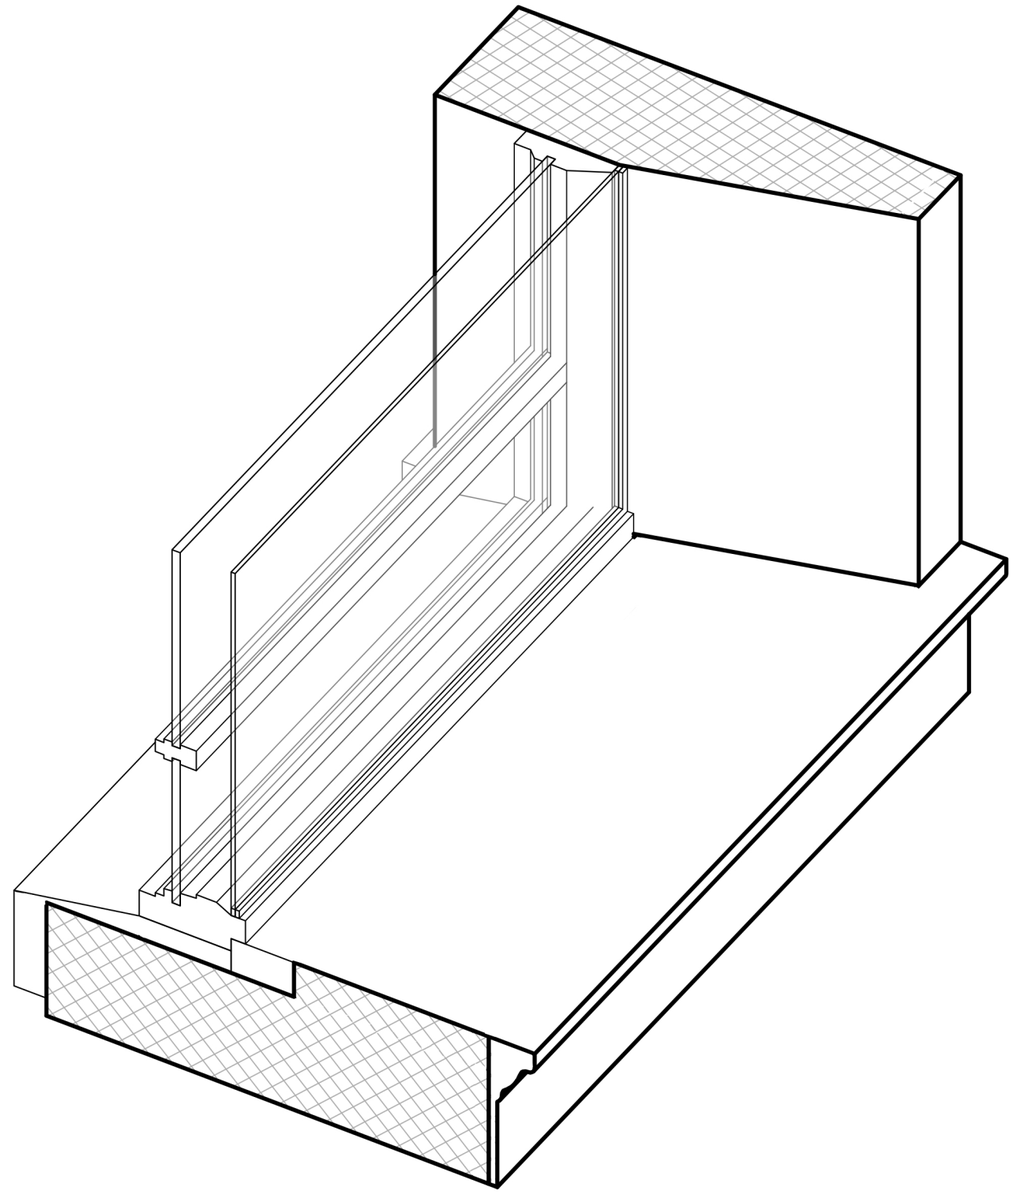

2 Window Sill Axonometric

Carleton Immersive Media Studio
Carleton University
Visualization and Simulation
Building,
Fourth Floor
1125 Colonel By Drive
Ottawa, ON, K1S5B6
t: 613 520 2600 x2867
f: 613 520 7841
info@cims.carleton.ca

Ashton Anglican Christ Church

Window Sill Detail

Project number	Project Number
Date	1 November 2013
Drawn by	C. Hanley
Checked by	Checker

A108

Accuracy ± 1", Do not scale drawings.

Scale

2013-11-03 22:37:01