


BLACKTOWN CITY COUNCIL
A44 - GREAT WESTERN HIGHWAY
INTERSECTION TREATMENT AT FLUSHCOMBE ROAD /
PROSPECT HIGHWAY / AUGUSTA STREET , BLACKTOWN
CONCEPT DESIGN

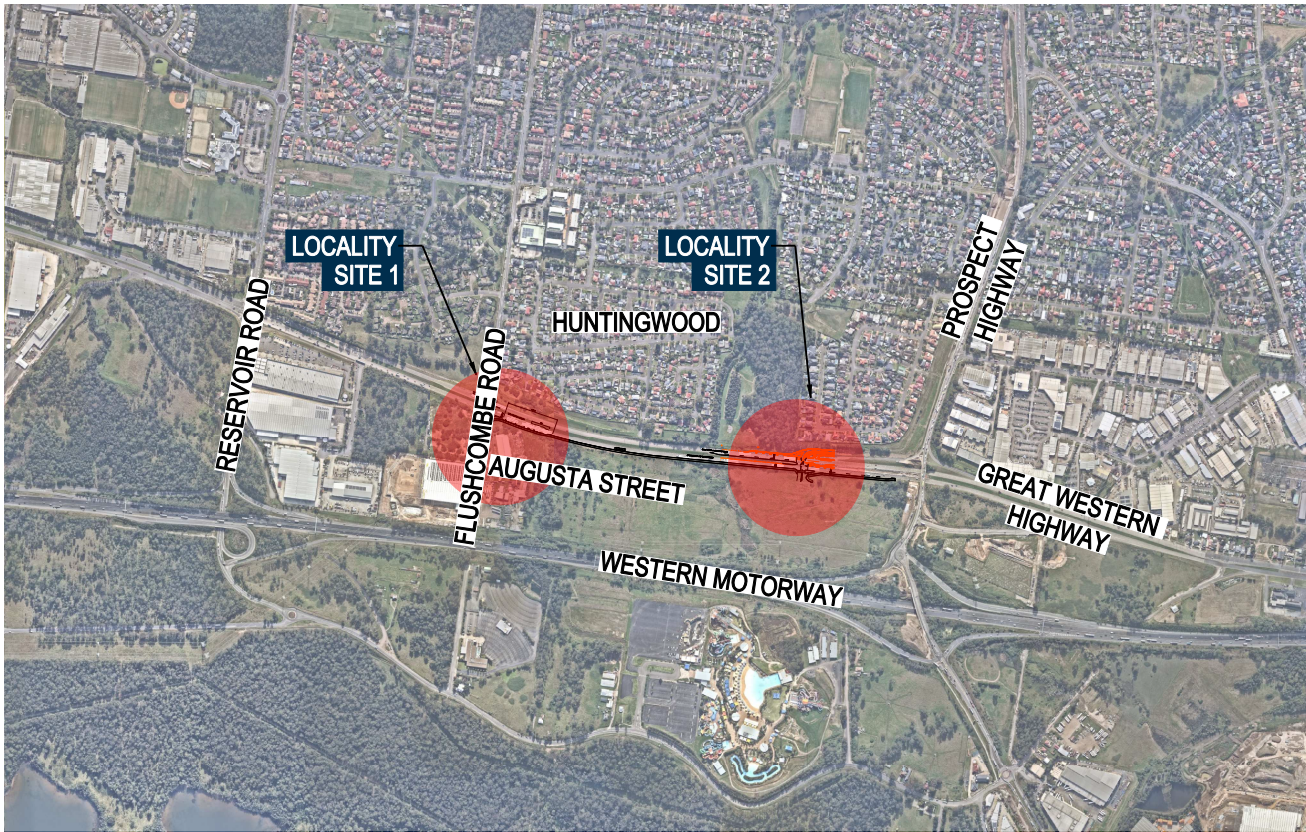

SCHEDULE OF DRAWINGS

- 1

COVER SHEET
- 2

OVERALL LAYOUT
- 3

SITE 1
- 4

TYPICAL SECTION
- 5

GENERAL ARRANGEMENT
- 6

LONGITUDINAL SECTION
- 7

PAVEMENT PLAN
- 8

SWEPT PATH
- 9

SITE 2
- 10

TYPICAL SECTION
- 11

GENERAL ARRANGEMENT
- 12

LONGITUDINAL SECTION
- 13

PAVEMENT PLAN
- 14


SWEPT PATH - 19m PRIME MOVER AND SEMI TRAILER
- 15

SWEPT PATH - 26m B-DOUBLE

DRAWING COLOUR CODED - PRINT ALL COPIES IN COLOUR

NOT FOR CONSTRUCTION

REFERENCES:		THIS DRAWING MAY BE PREPARED IN COLOUR AND MAY BE INCOMPLETE IF COPIED.					SCALE:		CLIENT:		This drawing and the related information have been prepared by, or at the request of, Transport for NSW for a specific purpose and may not be used for any purpose other than the purpose intended by Transport for NSW. Transport for NSW does not provide any warranties and accepts no liability arising out of the use of this drawing or any of the related information for any purpose other than the intended purpose. This drawing is protected by copyright and no part of this drawing may be reproduced in any form without the express written permission of Transport for NSW. LOGOS MU GROUP TRANSPORT AND INFRASTRUCTURE DRAWN _____ GUNA KRISHNASAMY DESIGNED _____ GUNA KRISHNASAMY DRG CHECK _____ AMY PAVLOVIC DESIGN CHECK _____ TERRY LANCE PROJ/DES MNGR _____ SULAKSHINI JAYAWICKRAMA / AMY PAVLOVIC APPROVED _____ JOEKARL DIAZ		BLACKTOWN CITY COUNCIL A44 - GREAT WESTERN HIGHWAY INTERSECTION TREATMENT AT FLUSHCOMBE ROAD / PROSPECT HIGHWAY / AUGUSTA STREET , BLACKTOWN GENERAL - COVER SHEET	
									NSW GOVERNMENT Transport for NSW					
									PREPARED FOR:					

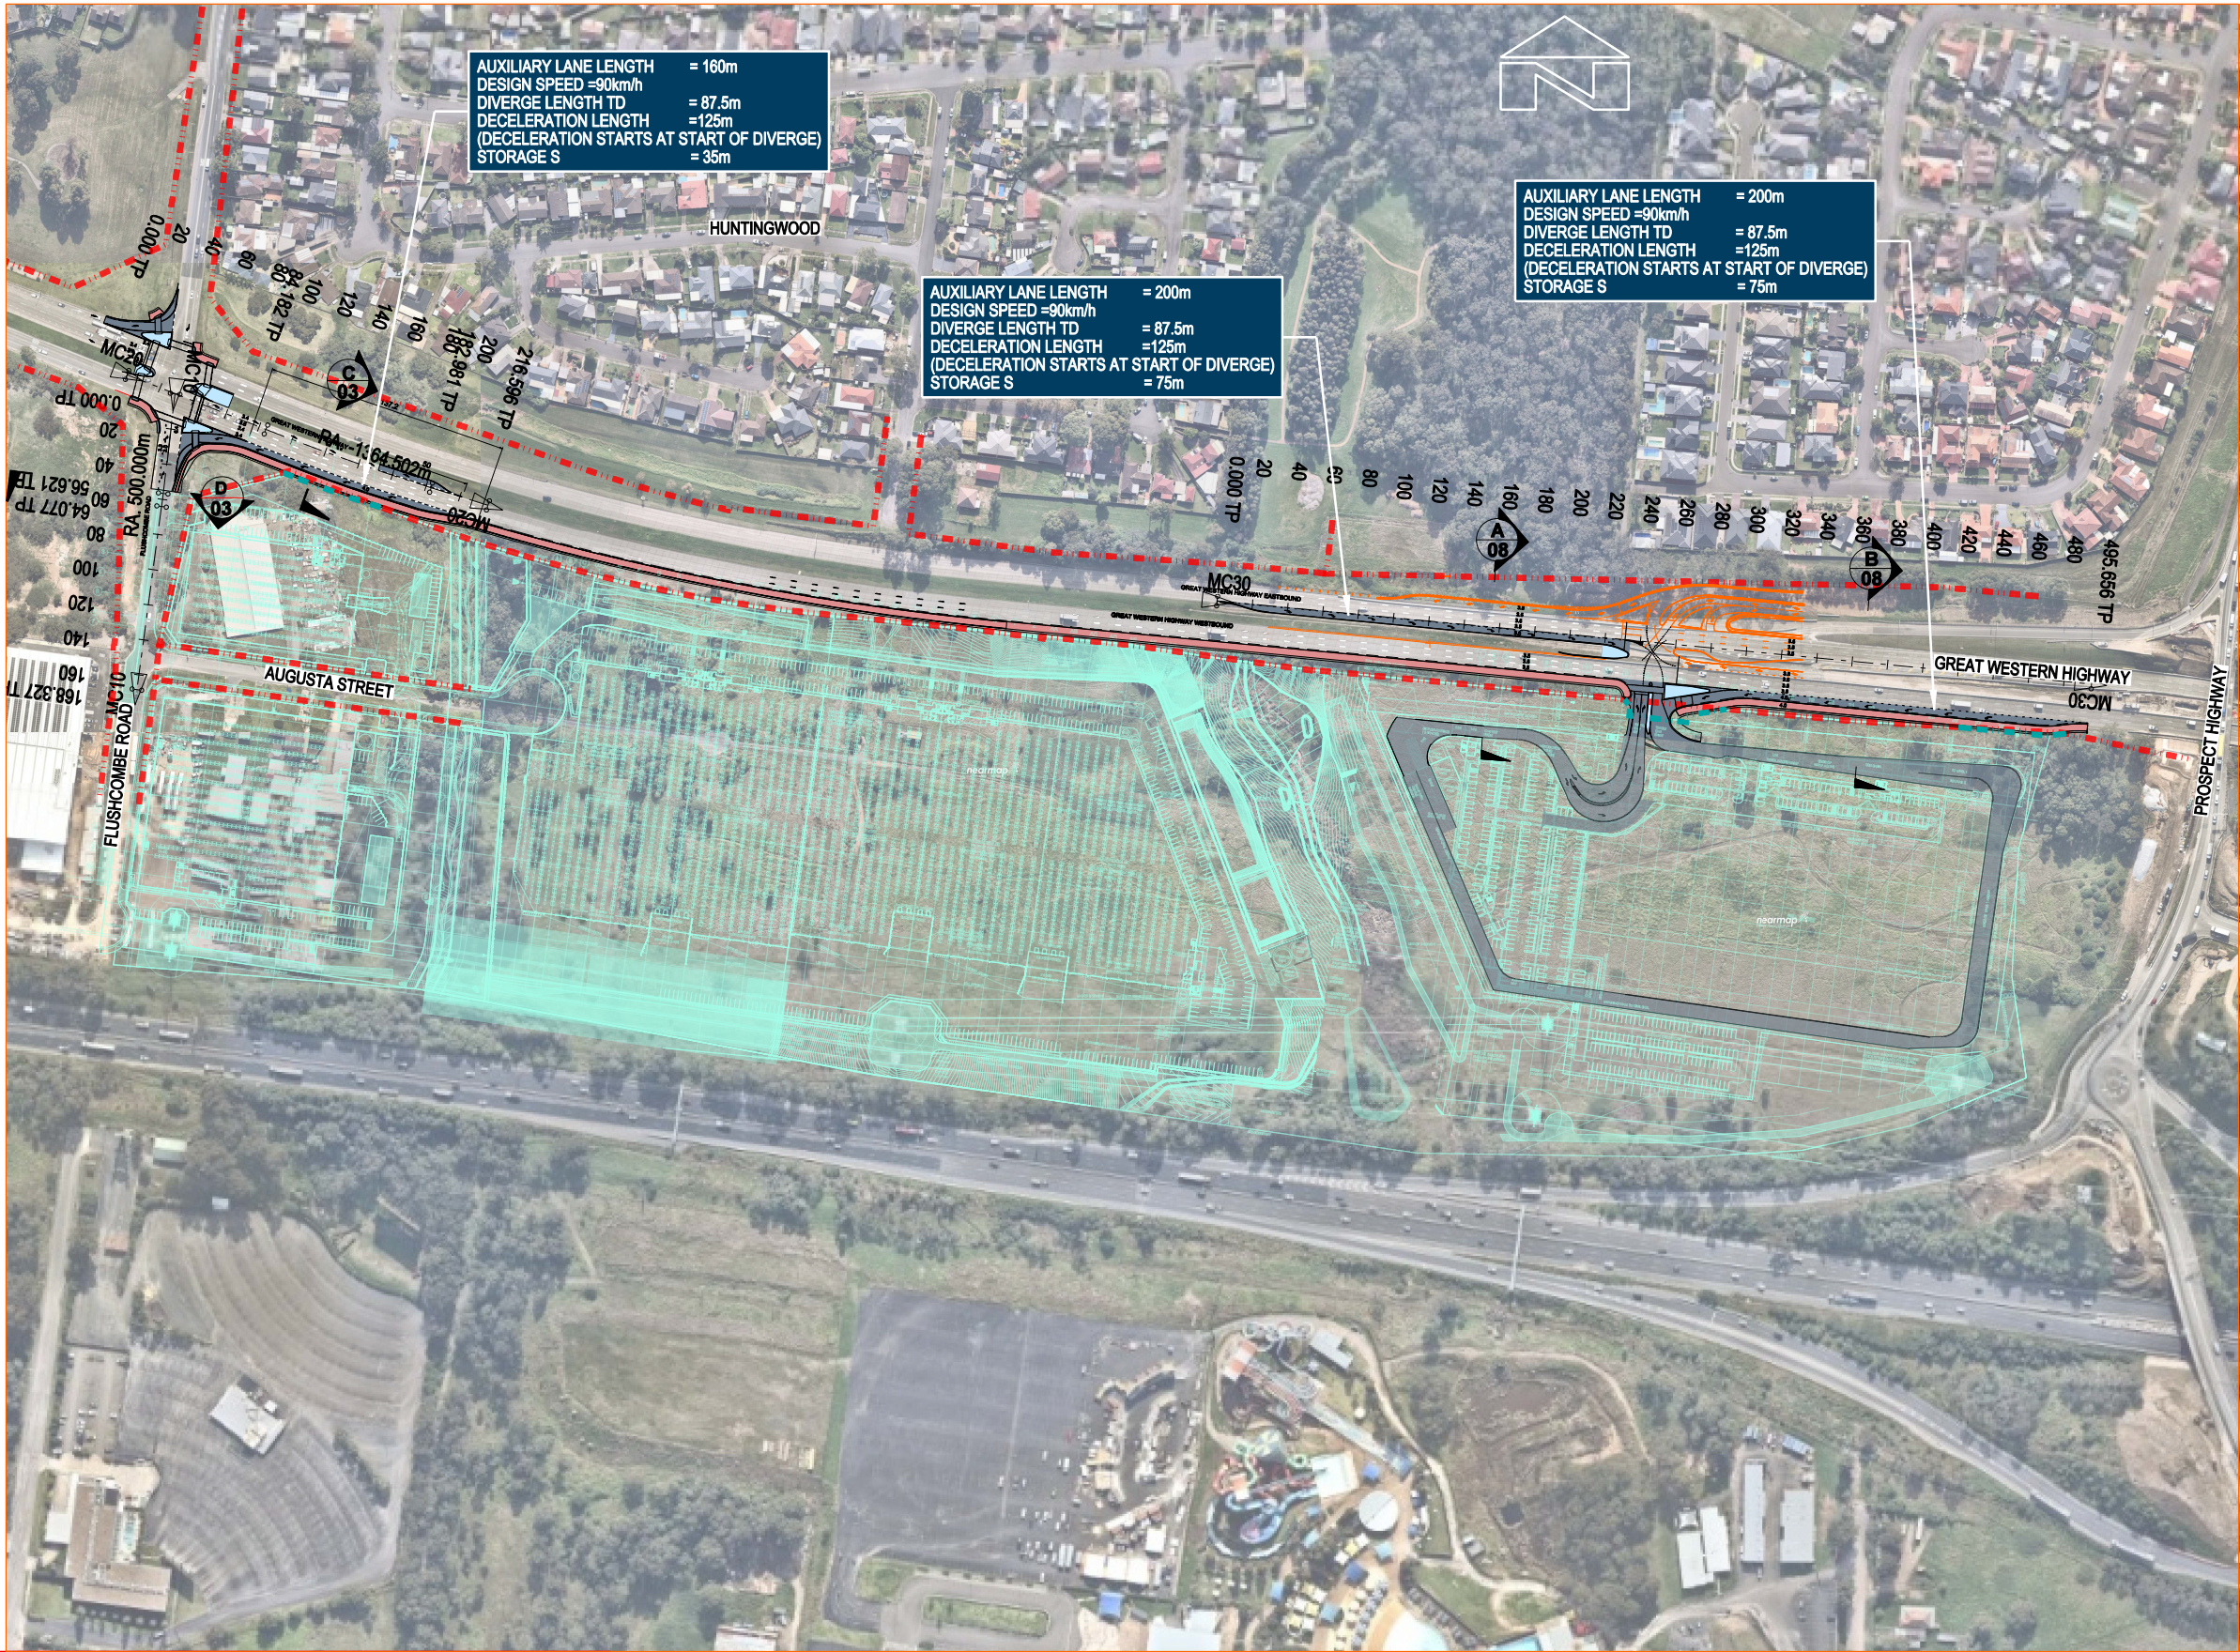


NOTE
1. DESIGN BASED ON NEARMAPS IMAGE


- LEGEND
- PROPERTY BOUNDARY
 - DESIGN BY OTHERS
 - PROPOSED DESIGN
 - LOGOS DEVELOPMENT

DRAWING COLOUR CODED - PRINT ALL COPIES IN COLOUR

NOT FOR CONSTRUCTION

REFERENCES:		THIS DRAWING MAY BE PREPARED IN COLOUR AND MAY BE INCOMPLETE IF COPIED.					SCALE:		CLIENT:		This drawing and the related information have been prepared by, or at the request of, Transport for NSW for a specific purpose and may not be used for any purpose other than the purpose intended by Transport for NSW. Transport for NSW does not provide any warranties and accepts no liability arising out of the use of this drawing or any of the related information for any purpose other than the intended purpose. This drawing is protected by copyright and no part of this drawing may be reproduced in any form without the express written permission of Transport for NSW. LOGOS NSW GOVERNMENT Transport for NSW PREPARED FOR:		BLACKTOWN CITY COUNCIL A44 - GREAT WESTERN HIGHWAY INTERSECTION TREATMENT AT FLUSHCOMBE ROAD / PROSPECT HIGHWAY / AUGUSTA STREET , BLACKTOWN GENERAL - OVERALL LAYOUT				
							0 20 40 60 80 100 120m SCALE 1:2000 AT A1 SIZE										

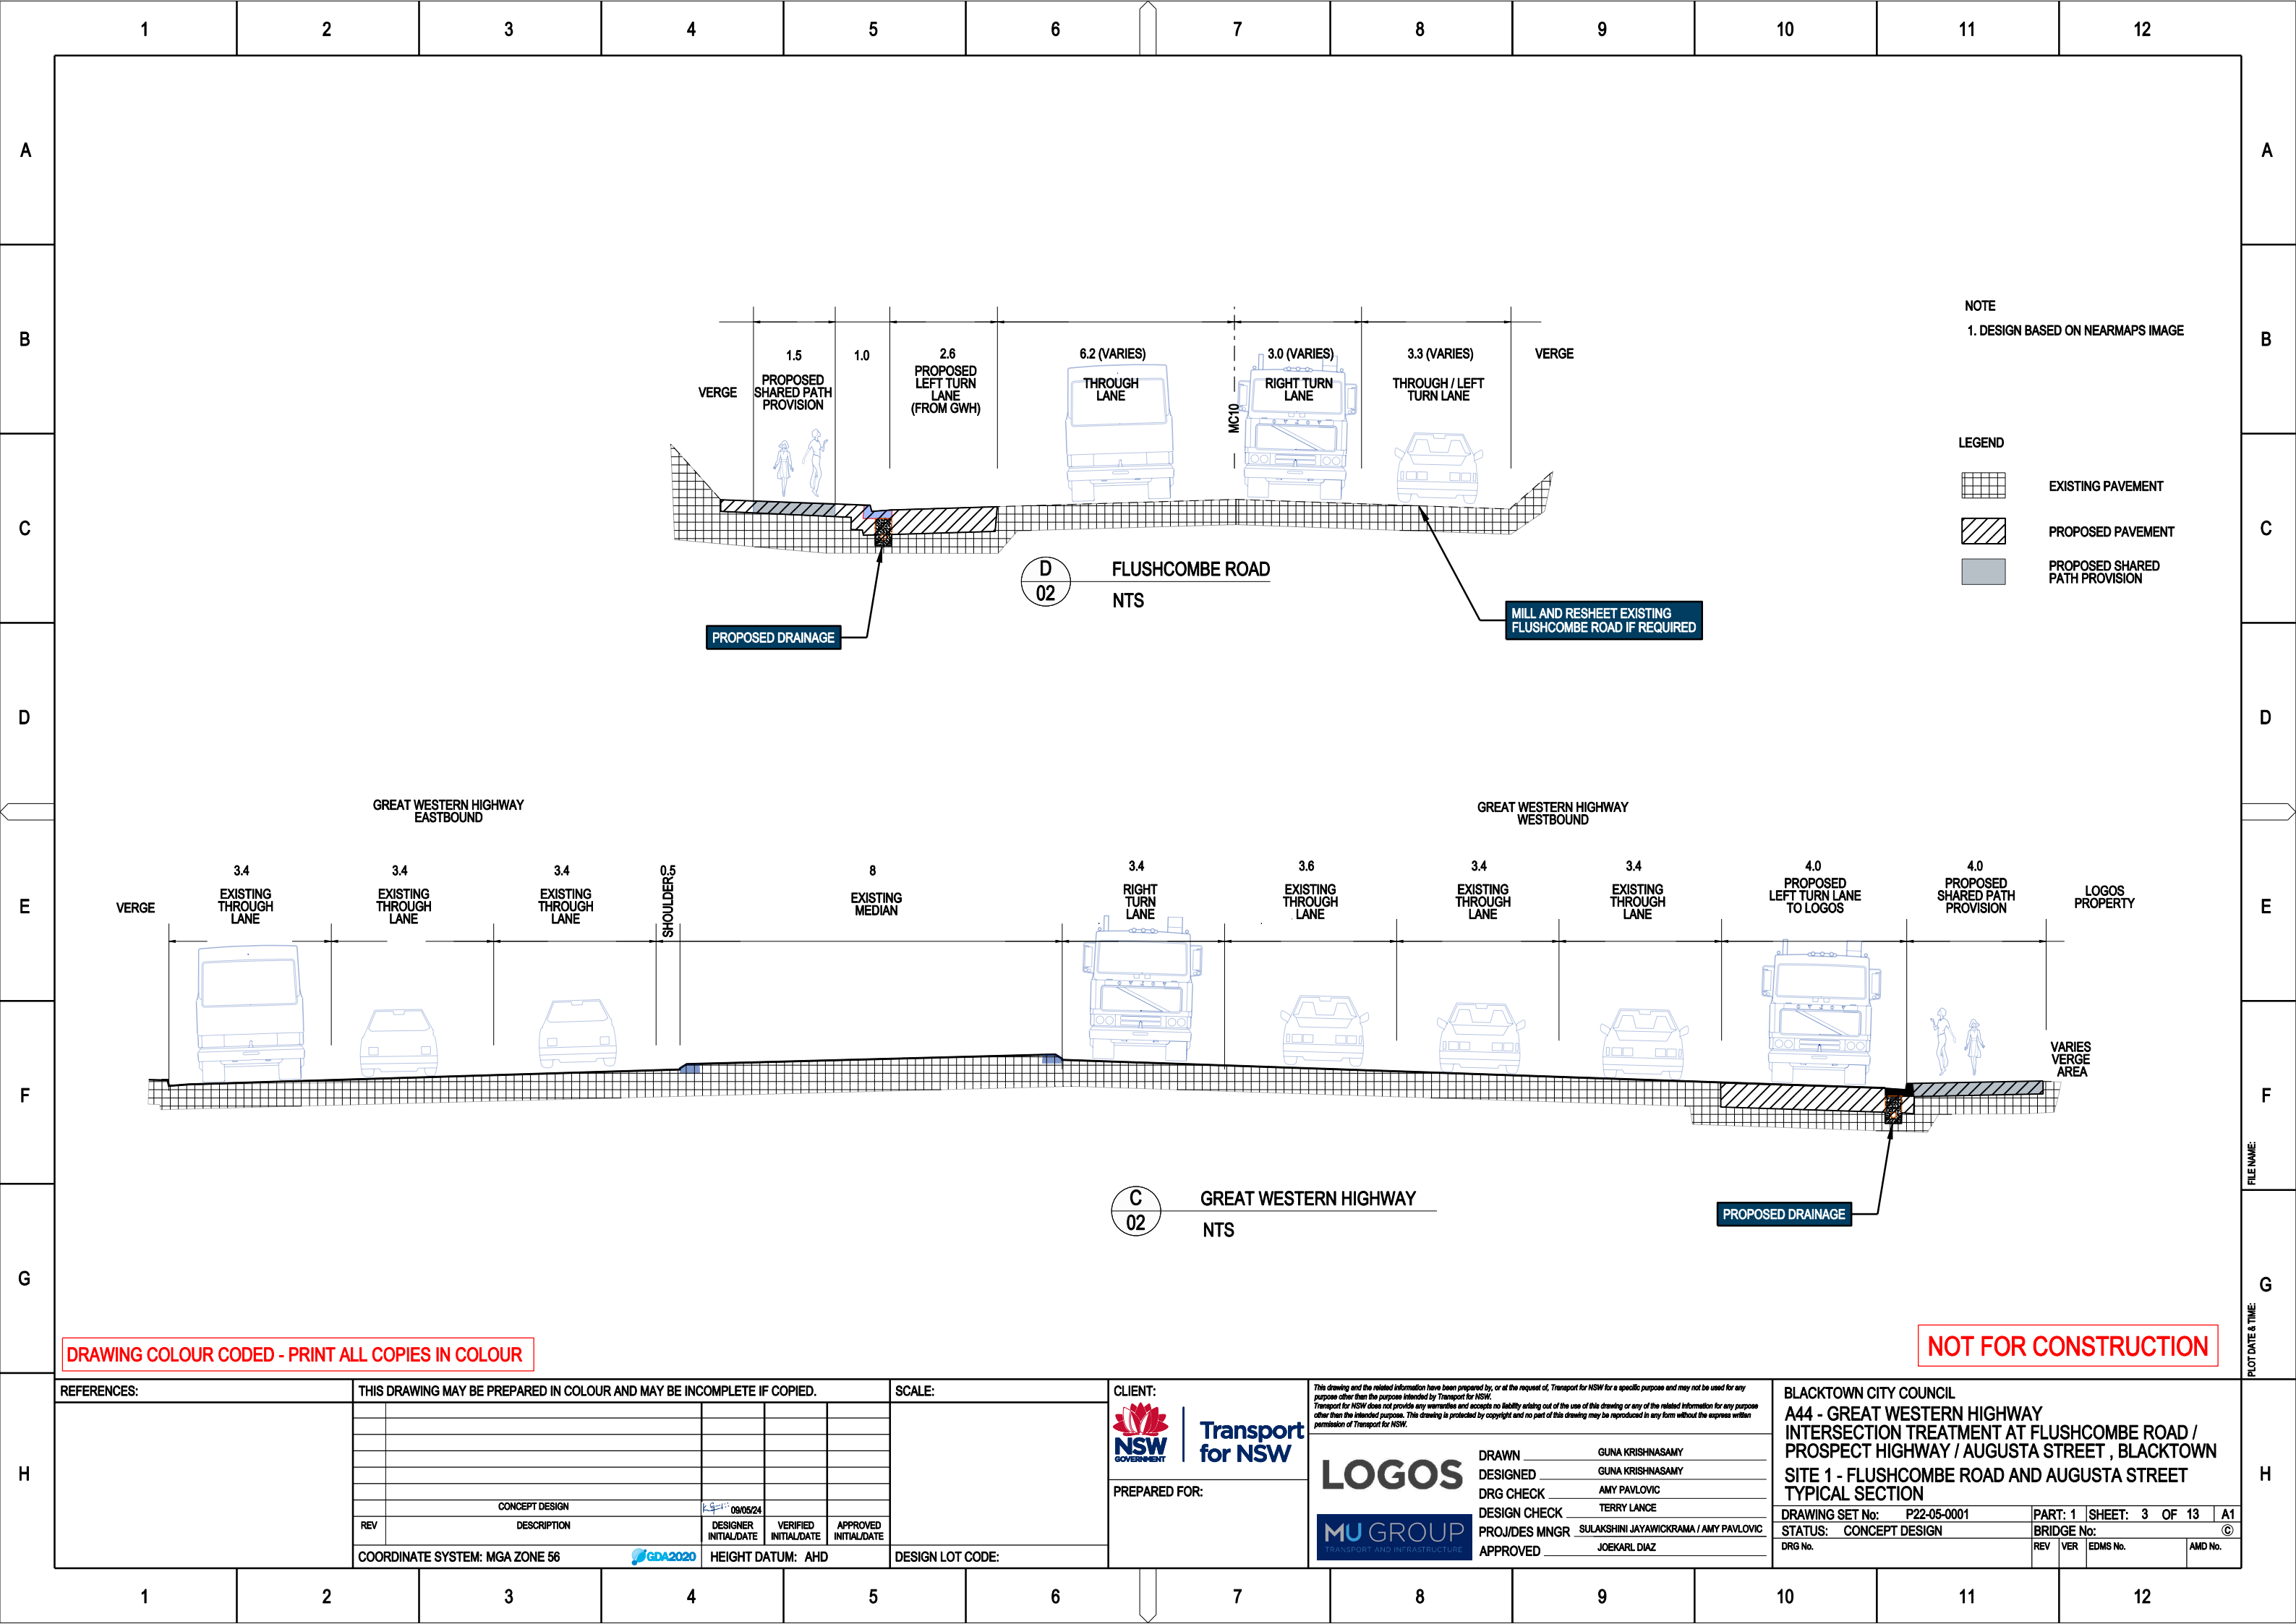

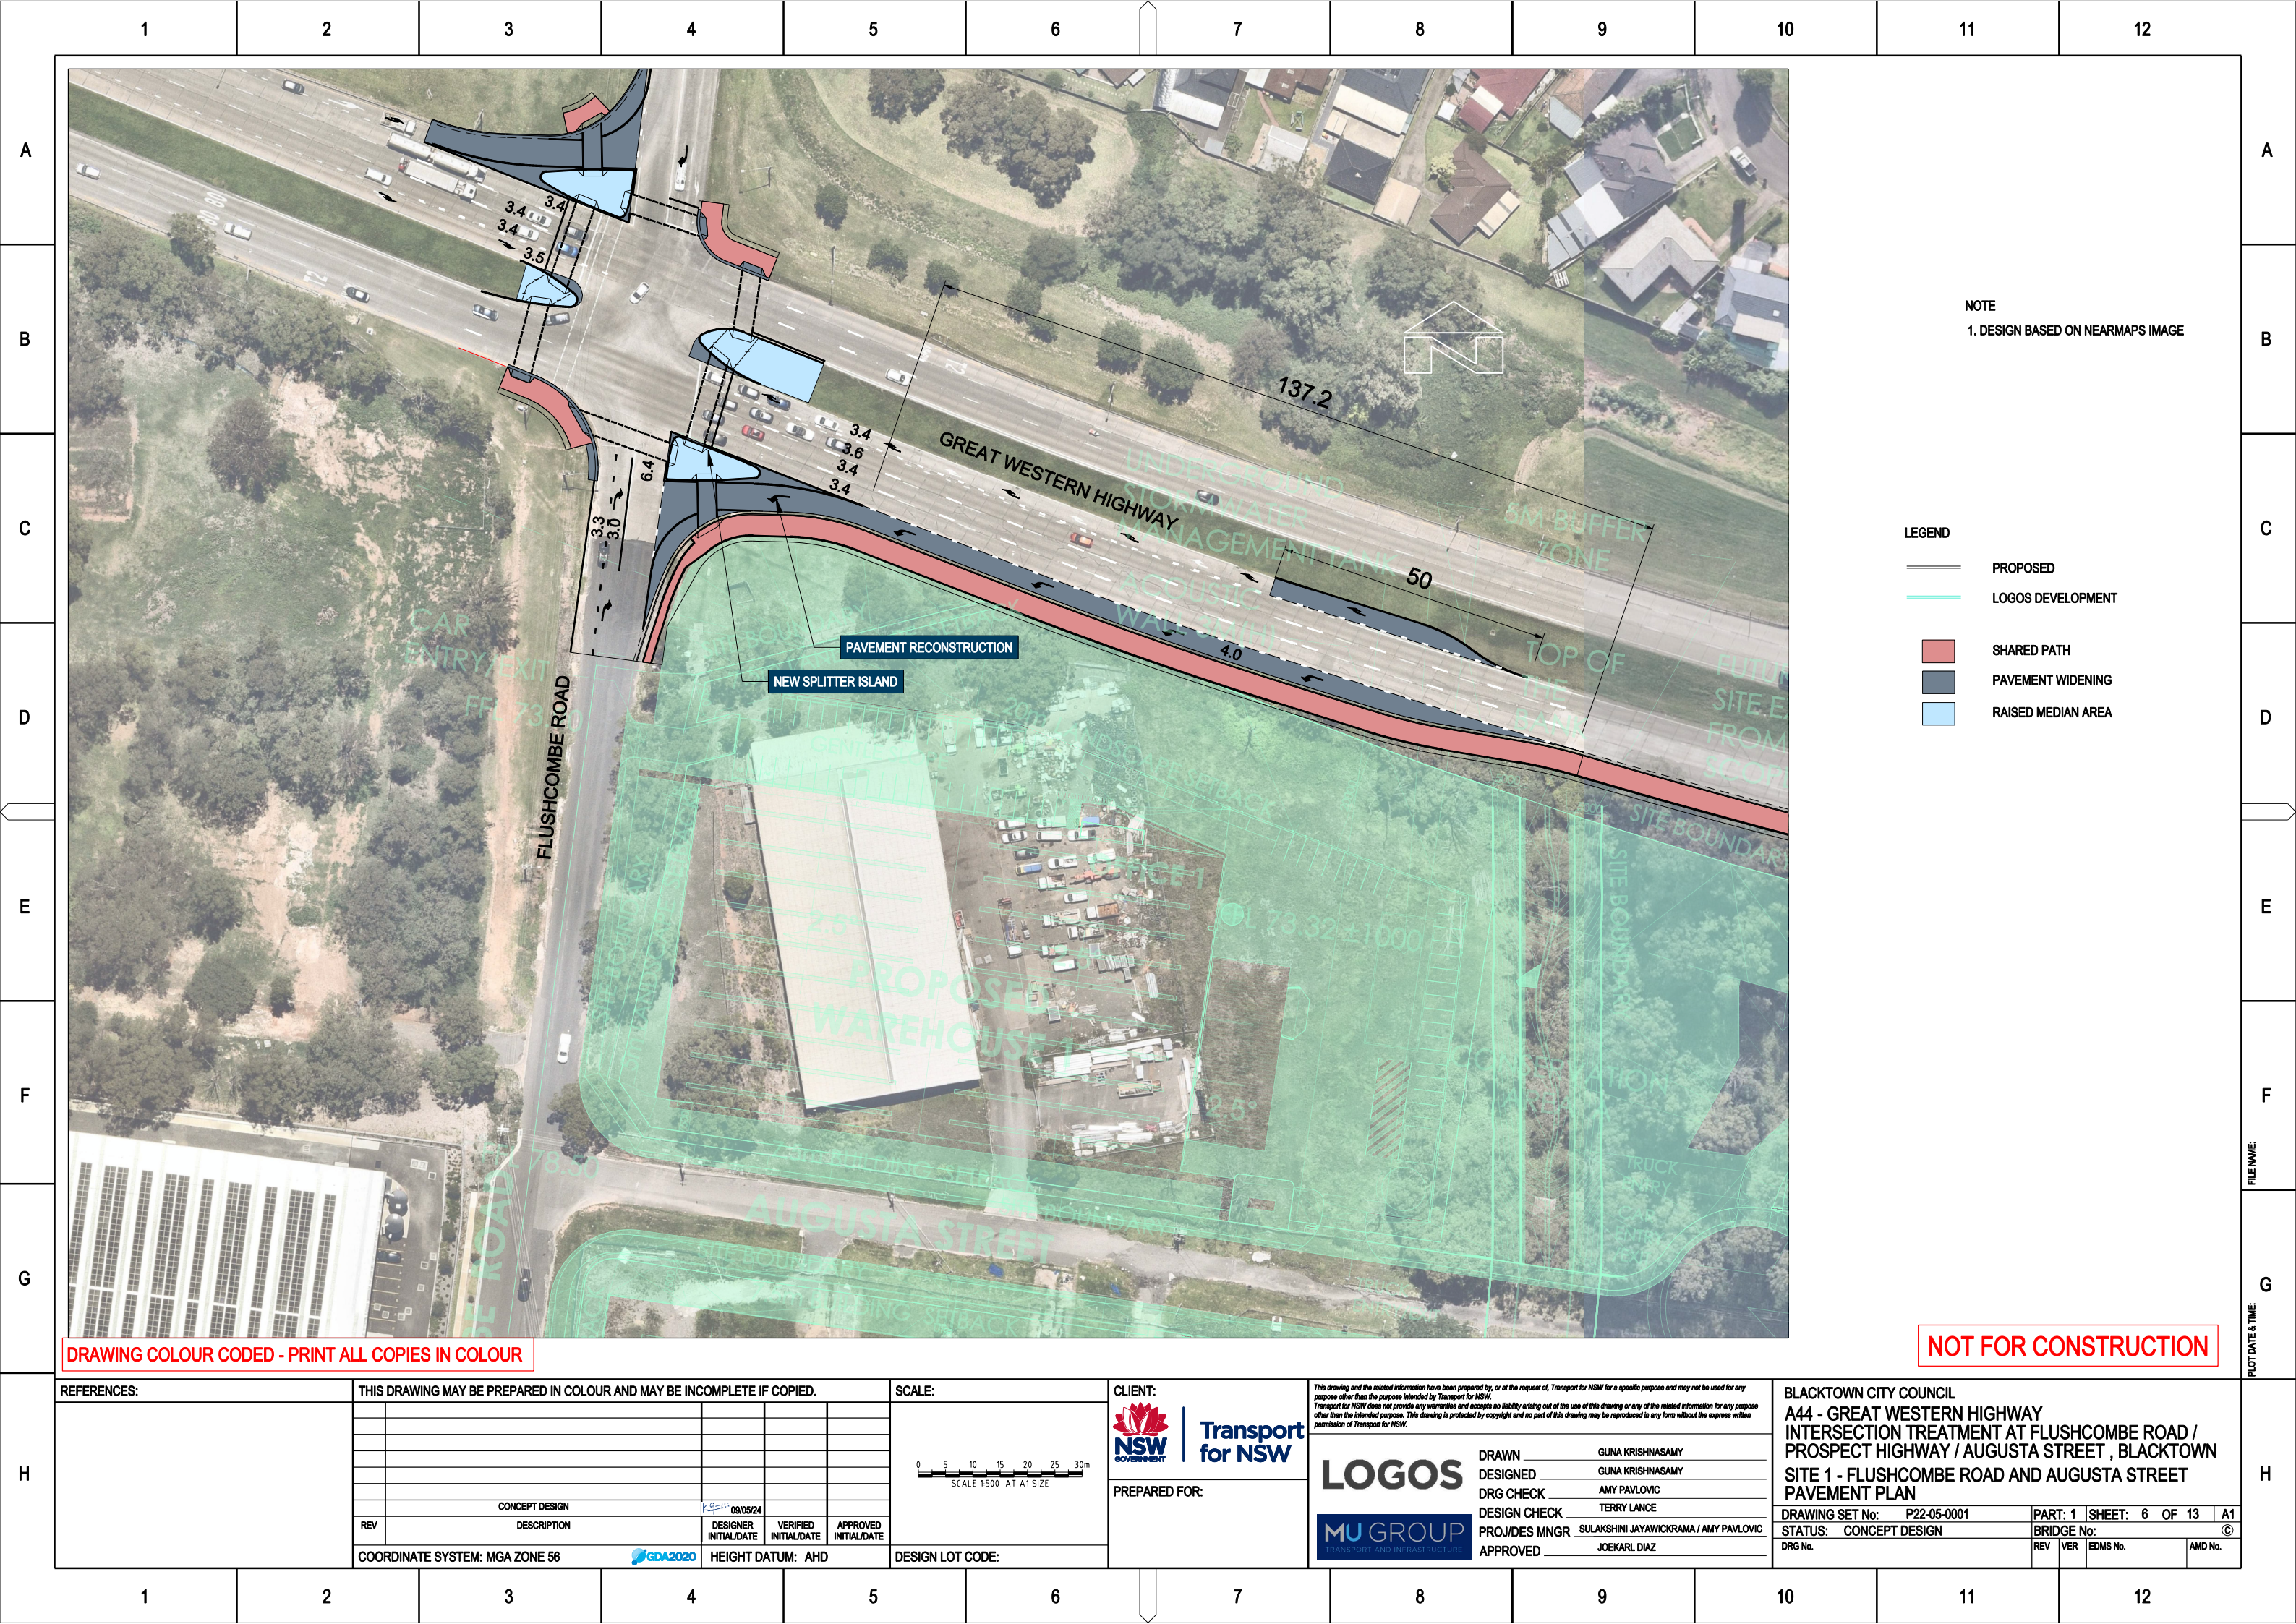


NOTE
1. DESIGN BASED ON NEARMAPS IMAGE

- LEGEND
- PROPOSED
 - LOGOS DEVELOPMENT
 - SHARED PATH
 - PAVEMENT WIDENING
 - RAISED MEDIAN AREA

DRAWING COLOUR CODED - PRINT ALL COPIES IN COLOUR

NOT FOR CONSTRUCTION

REFERENCES:	THIS DRAWING MAY BE PREPARED IN COLOUR AND MAY BE INCOMPLETE IF COPIED.					SCALE:	CLIENT:	This drawing and the related information have been prepared by, or at the request of, Transport for NSW for a specific purpose and may not be used for any purpose other than the purpose intended by Transport for NSW. Transport for NSW does not provide any warranties and accepts no liability arising out of the use of this drawing or any of the related information for any purpose other than the intended purpose. This drawing is protected by copyright and no part of this drawing may be reproduced in any form without the express written permission of Transport for NSW.				BLACKTOWN CITY COUNCIL A44 - GREAT WESTERN HIGHWAY INTERSECTION TREATMENT AT FLUSHCOMBE ROAD / PROSPECT HIGHWAY / AUGUSTA STREET , BLACKTOWN SITE 1 - FLUSHCOMBE ROAD AND AUGUSTA STREET PAVEMENT PLAN			
							 								

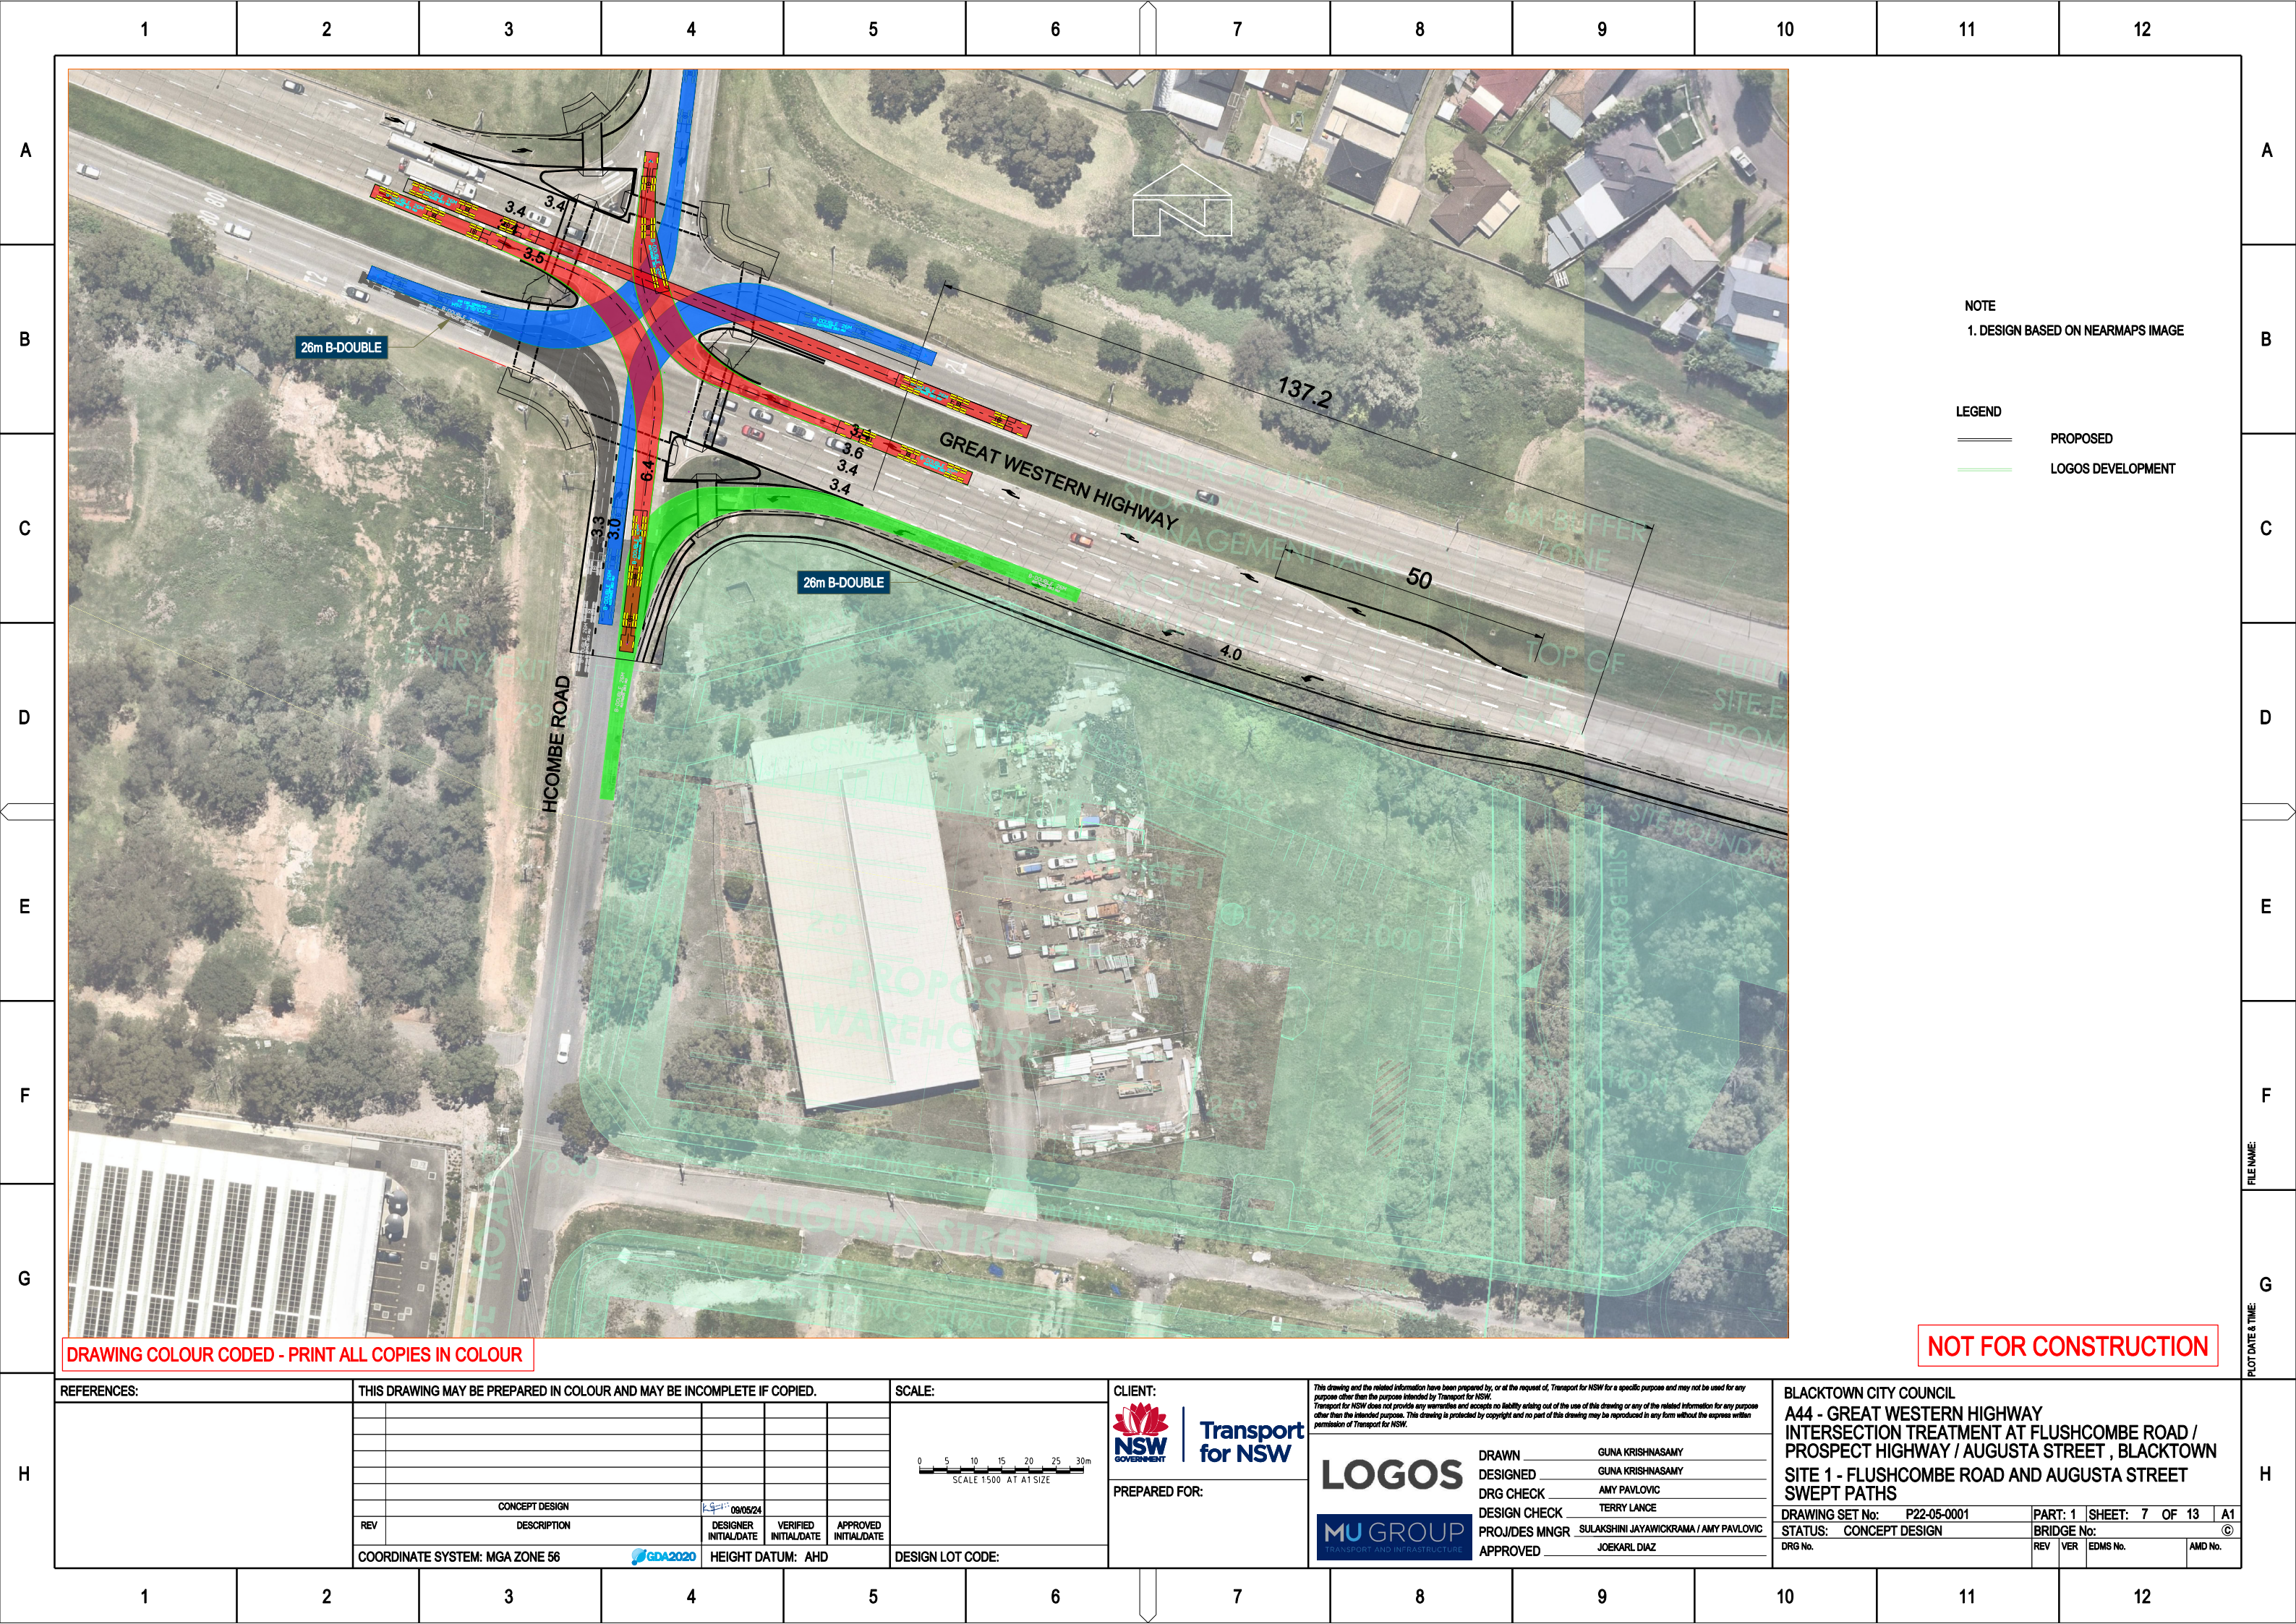

NOTE
1. DESIGN BASED ON NEARMAPS IMAGE

LEGEND
PROPOSED
LOGOS DEVELOPMENT

DRAWING COLOUR CODED - PRINT ALL COPIES IN COLOUR

NOT FOR CONSTRUCTION

REFERENCES:	THIS DRAWING MAY BE PREPARED IN COLOUR AND MAY BE INCOMPLETE IF COPIED.				SCALE:	 NSW GOVERNMENT  Transport for NSW This drawing and the related information have been prepared by, or at the request of, Transport for NSW for a specific purpose and may not be used for any purpose other than the purpose intended by Transport for NSW. Transport for NSW does not provide any warranties and accepts no liability arising out of the use of this drawing or any of the related information for any purpose other than the intended purpose. This drawing is protected by copyright and no part of this drawing may be reproduced in any form without the express written permission of Transport for NSW.	LOGOS MU GROUP TRANSPORT AND INFRASTRUCTURE DRAWN DESIGNED DRG CHECK DESIGN CHECK PROJ/DES MNGR APPROVED GUNA KRISHNASAMY GUNA KRISHNASAMY AMY PAVLOVIC TERRY LANCE SULAKSHINI JAYAWICKRAMA / AMY PAVLOVIC JOEKARL DIAZ	BLACKTOWN CITY COUNCIL			
								A44 - GREAT WESTERN HIGHWAY			
								INTERSECTION TREATMENT AT FLUSHCOMBE ROAD /			
								PROSPECT HIGHWAY / AUGUSTA STREET , BLACKTOWN			
								SITE 1 - FLUSHCOMBE ROAD AND AUGUSTA STREET			
								SWEEP PATHS			
								DRAWING SET No: P22-05-0001			
								PART: 1 SHEET: 7 OF 13 A1			
								STATUS: CONCEPT DESIGN			
								BRIDGE No: ©			
					DRG No.						
					REV VER EDMS No. AMD No.						

[illegible]

[illegible]

	1	2	3	4	5	6	7	8	9	10	11	12	
A													A
B													B
C													C
D													D
E													E
F													F
G													G
H													H

DATUM R.L. 70.000

HORIZONTAL ALIGNMENT

VERTICAL ALIGNMENT

DESIGN LEVELS

EXISTING LEVELS

CHAINAGE

STN 0.000
R.L. 72.856m

STN 20.000
R.L. 72.537m

STN 40.000
R.L. 72.663m

STN 60.000
R.L. 72.734m

STN 80.000
R.L. 72.845m

STN 100.000
R.L. 73.120m

STN 120.000
R.L. 73.387m

STN 140.000
R.L. 73.814m

STN 160.000
R.L. 74.221m

STN 180.000
R.L. 74.584m

STN 200.000
R.L. 75.044m

STN 220.000
R.L. 75.332m

STN 240.000
R.L. 75.626m

STN 260.000
R.L. 75.975m

STN 280.000
R.L. 76.144m

STN 300.000
R.L. 76.384m

STN 320.000
R.L. 76.561m

STN 340.000
R.L. 76.648m

STN 360.000
R.L. 76.843m

STN 380.000
R.L. 76.856m

STN 400.000
R.L. 76.894m

STN 420.000
R.L. 76.915m

STN 440.000
R.L. 76.870m

STN 460.000
R.L. 76.781m

STN 480.000
R.L. 76.713m

STN 495.656
R.L. 76.583m

-1.595%

-0.630%

-0.355%

-0.555%

-1.375%

-1.335%

-0.135%

-0.035%

-0.815%

-2.300%

-1.440%

-0.470%

-1.745%

-0.845%

-0.200%

-0.885%

-0.435%

-0.975%

-0.065%

-0.190%

-0.105%

-0.225%

-0.445%

-0.340%

-0.830%

L=495.7

LONGITUDINAL SECTION ALONG CONTROL LINE MC30

DRAWING COLOUR CODED - PRINT ALL COPIES IN COLOUR

NOT FOR CONSTRUCTION

REFERENCES:

THIS DRAWING MAY BE PREPARED IN COLOUR AND MAY BE INCOMPLETE IF COPIED.

SCALE:

0102030405060m

HSCALE 1:1000 AT A1 SIZE

024681012m

VSCALE 1:200 AT A1 SIZE

CLIENT:

NSW GOVERNMENT

Transport for NSW

PREPARED FOR:

This drawing and the related information have been prepared by, or at the request of, Transport for NSW for a specific purpose and may not be used for any purpose other than the purpose intended by Transport for NSW.

Transport for NSW does not provide any warranties and accepts no liability arising out of the use of this drawing or any of the related information for any purpose other than the intended purpose. This drawing is protected by copyright and no part of this drawing may be reproduced in any form without the express written permission of Transport for NSW.

LOGOS

MUGROUP

DRAWN

DESIGNED

DRG CHECK

DESIGN CHECK

PROJ/DES MNGR

APPROVED

GUNA KRISHNASAMY

GUNA KRISHNASAMY

AMY PAVLOVIC

TERRY LANCE

SULAKSHINI JAYAWICKRAMA / AMY PAVLOVIC

JOEKARL DIAZ

BLACKTOWN CITY COUNCIL

A44 - GREAT WESTERN HIGHWAY

INTERSECTION TREATMENT AT FLUSHCOMBE ROAD / PROSPECT HIGHWAY / AUGUSTA STREET , BLACKTOWN

SITE 2 - PROSPECT HIGHWAY

LONGITUDINAL SECTION

DRAWING SET No: P22-05-0001

PART: 1

SHEET: 10 OF 13

A1

STATUS: CONCEPT DESIGN

BRIDGE No:

DRG No.

REV

VER

EDMS No.

AMD No.

1

2

3

4

5

6

7


8



9

10

11

12

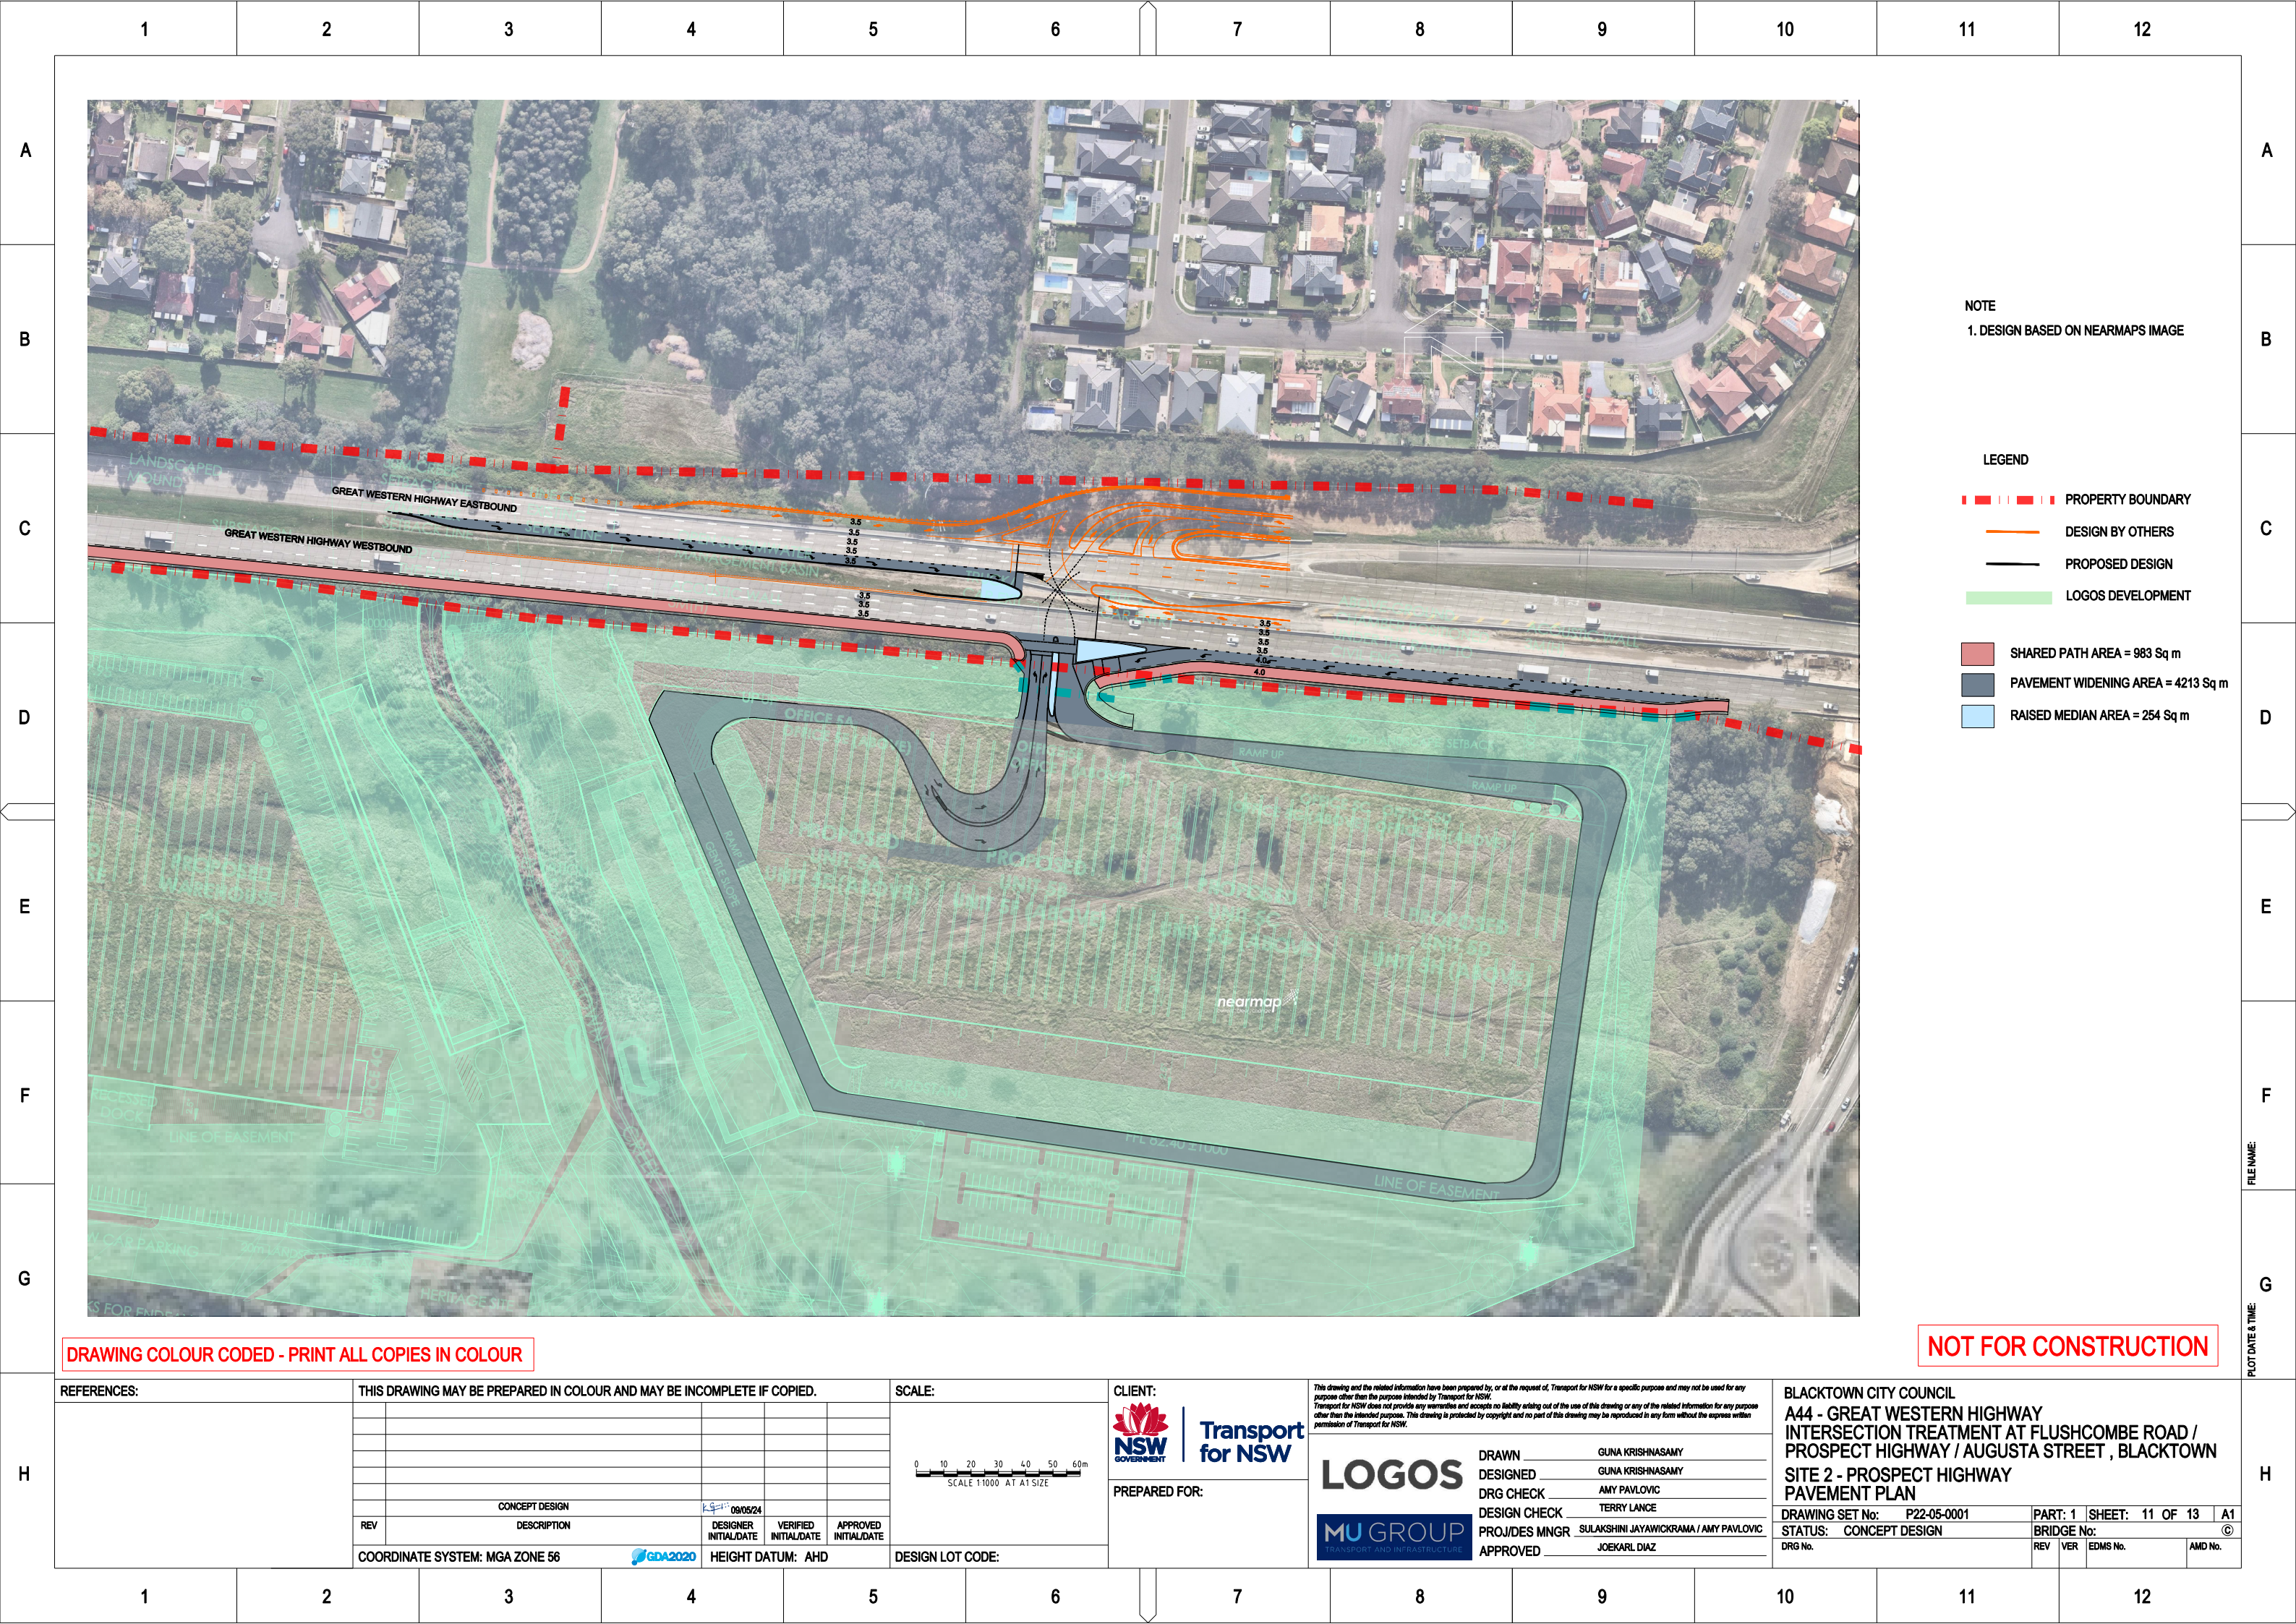

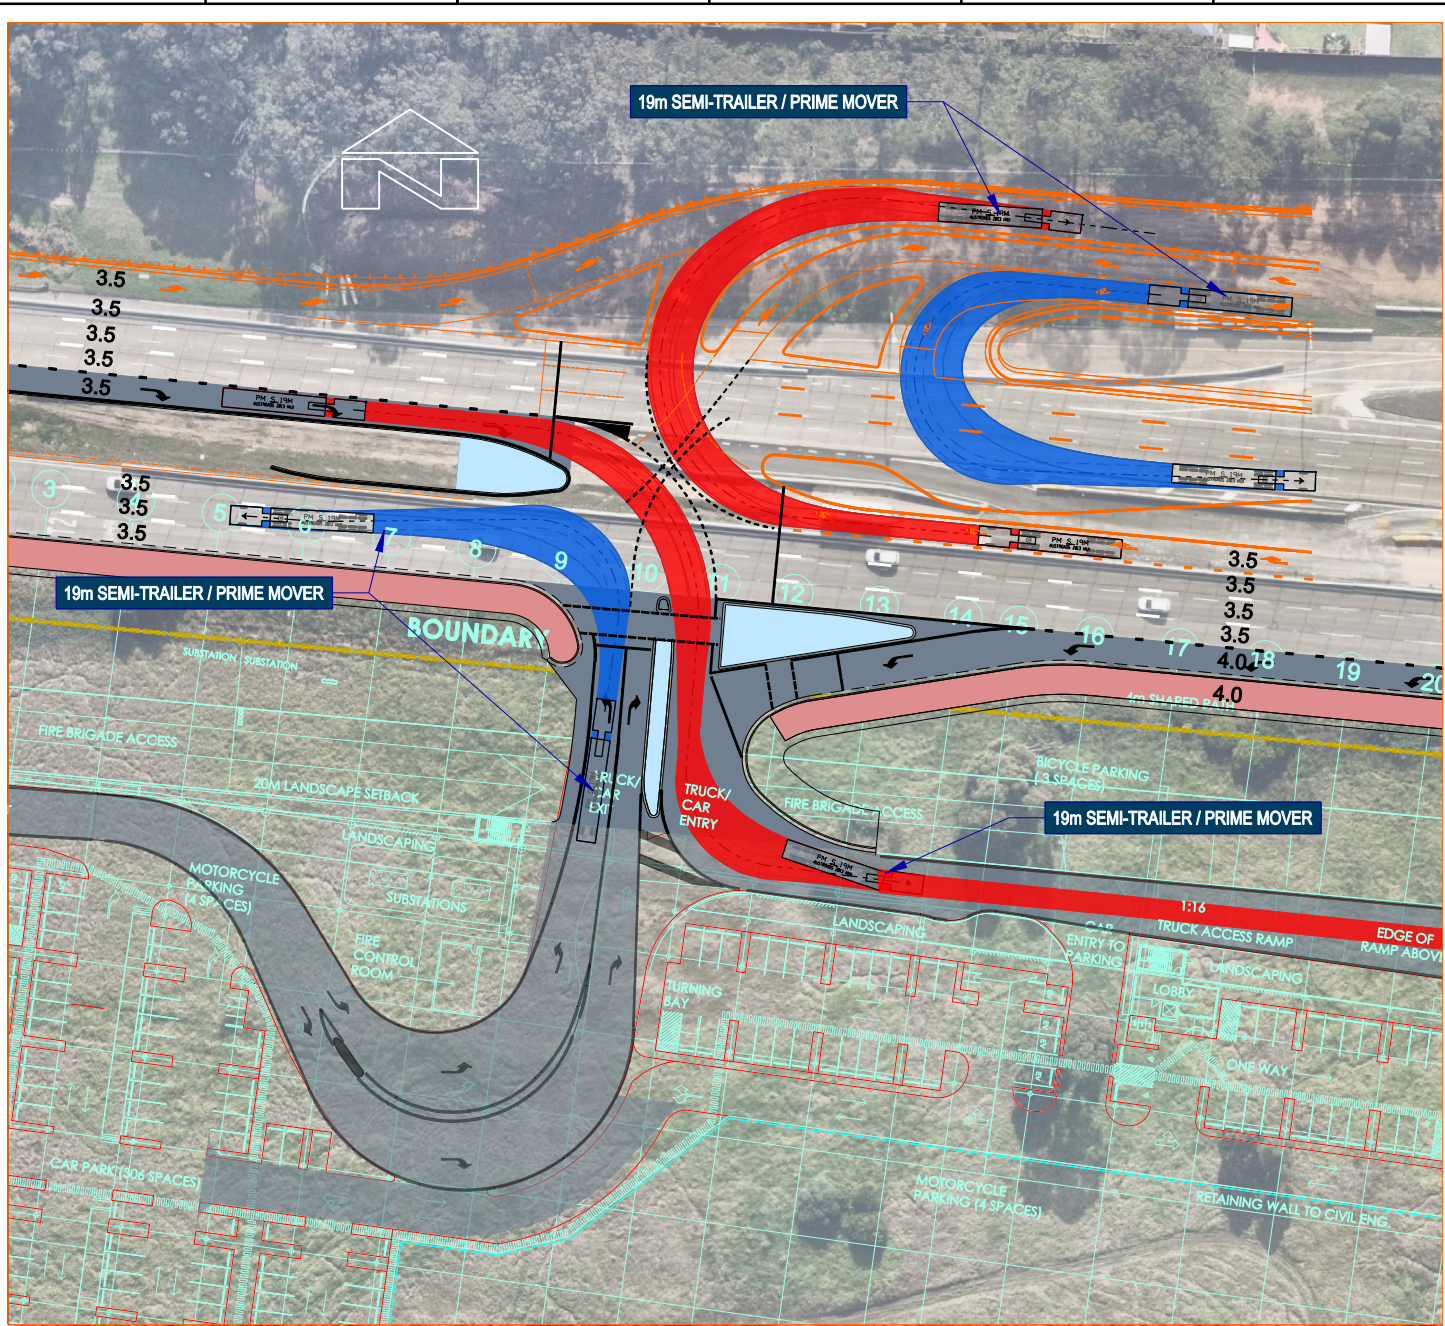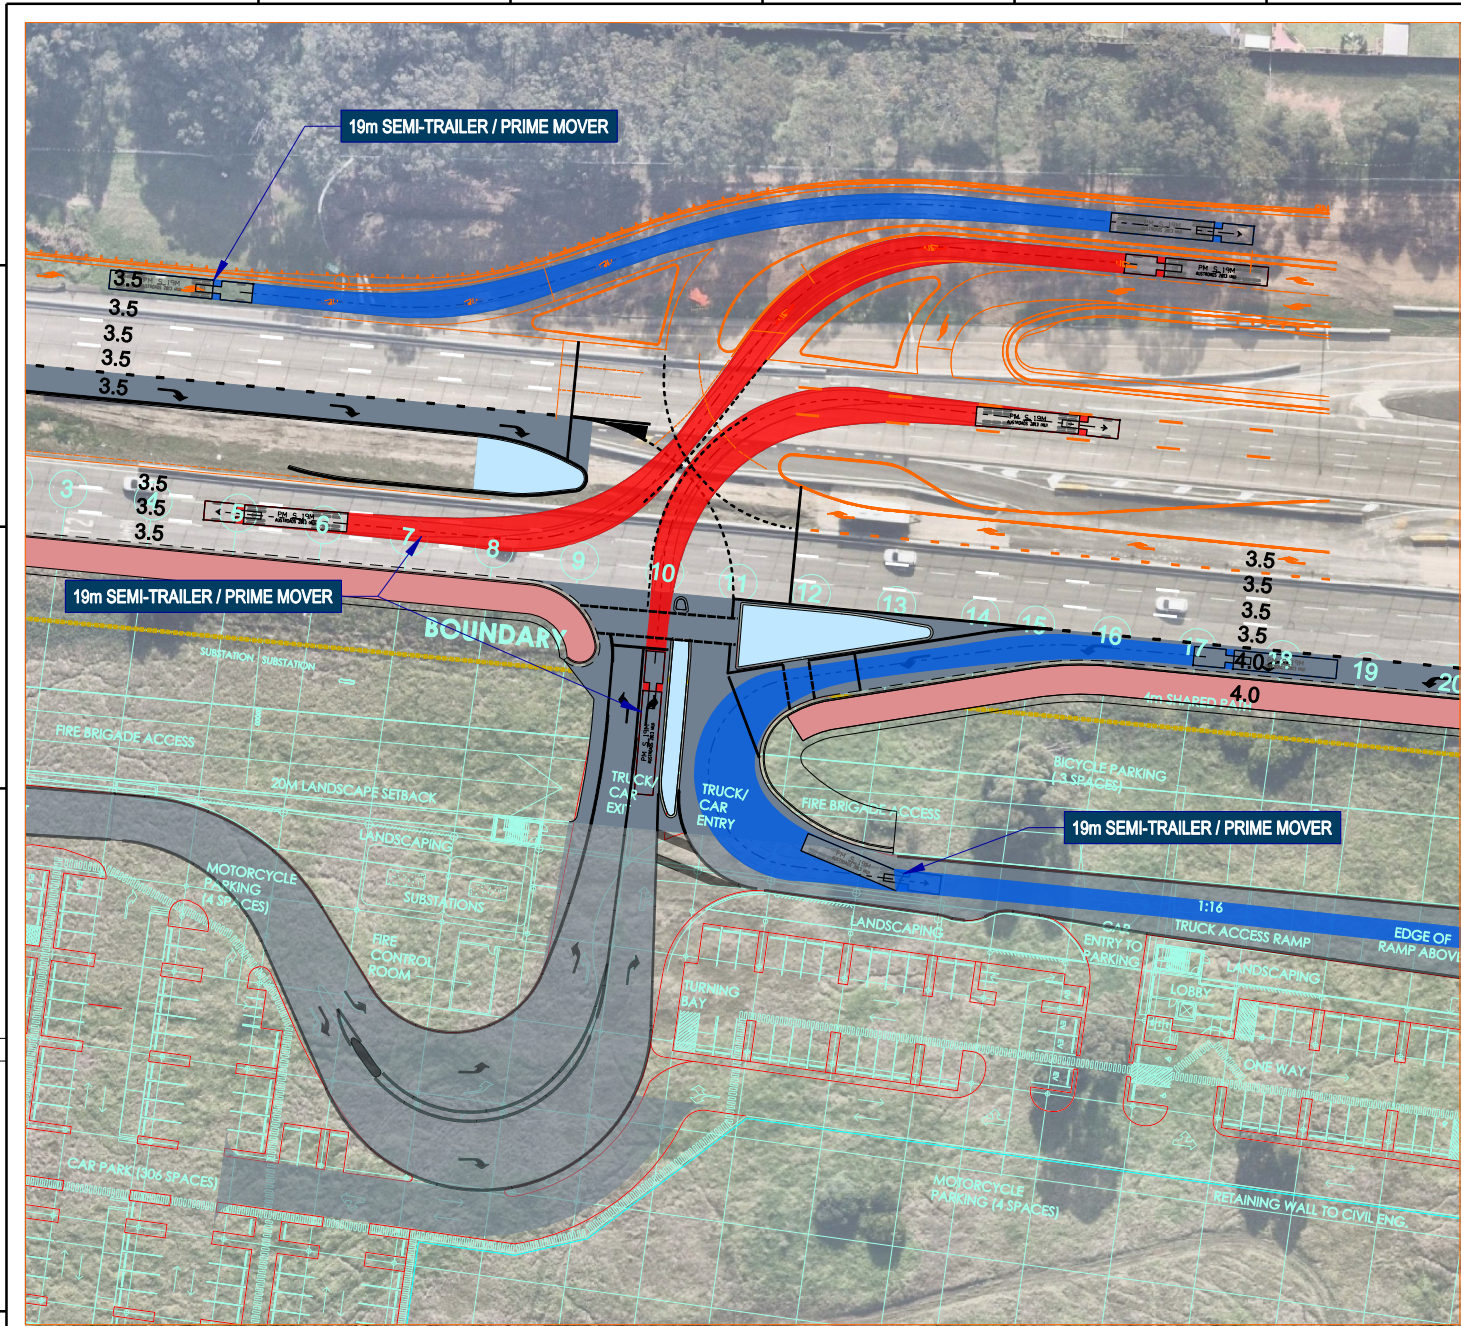

DRAWING COLOUR CODED - PRINT ALL COPIES IN COLOUR

NOT FOR CONSTRUCTION

REFERENCES:	THIS DRAWING MAY BE PREPARED IN COLOUR AND MAY BE INCOMPLETE IF COPIED.				SCALE: 051015202530m SCALE 1:500 AT A1 SIZE	CLIENT:  NSW GOVERNMENT Transport for NSW	This drawing and the related information have been prepared by, or at the request of, Transport for NSW for a specific purpose and may not be used for any purpose other than the purpose intended by Transport for NSW. Transport for NSW does not provide any warranties and accepts no liability arising out of the use of this drawing or any of the related information for any purpose other than the intended purpose. This drawing is protected by copyright and no part of this drawing may be reproduced in any form without the express written permission of Transport for NSW. LOGOS MU GROUP TRANSPORT AND INFRASTRUCTURE	BLACKTOWN CITY COUNCIL A44 - GREAT WESTERN HIGHWAY INTERSECTION TREATMENT AT FLUSHCOMBE ROAD / PROSPECT HIGHWAY / AUGUSTA STREET , BLACKTOWN SITE 2 - PROSPECT HIGHWAY SWEEP PATHS - 19m PRIME MOVER AND SEMI TRAILER
	CONCEPT DESIGN	09/05/24			PREPARED FOR:	DRAWN	GUNA KRISHNASAMY	
REV	DESCRIPTION	DESIGNER INITIAL/DATE	VERIFIED INITIAL/DATE	APPROVED INITIAL/DATE		DESIGNED	GUNA KRISHNASAMY	
						DRG CHECK	AMY PAVLOVIC	
						DESIGN CHECK	TERRY LANCE	
						PROJ/DES MNGR	SULAKSHINI JAYAWICKRAMA / AMY PAVLOVIC	
						APPROVED	JOEKARL DIAZ	
	COORDINATE SYSTEM: MGA ZONE 56		HEIGHT DATUM: AHD		DESIGN LOT CODE:			

09/05/24

09/05/24

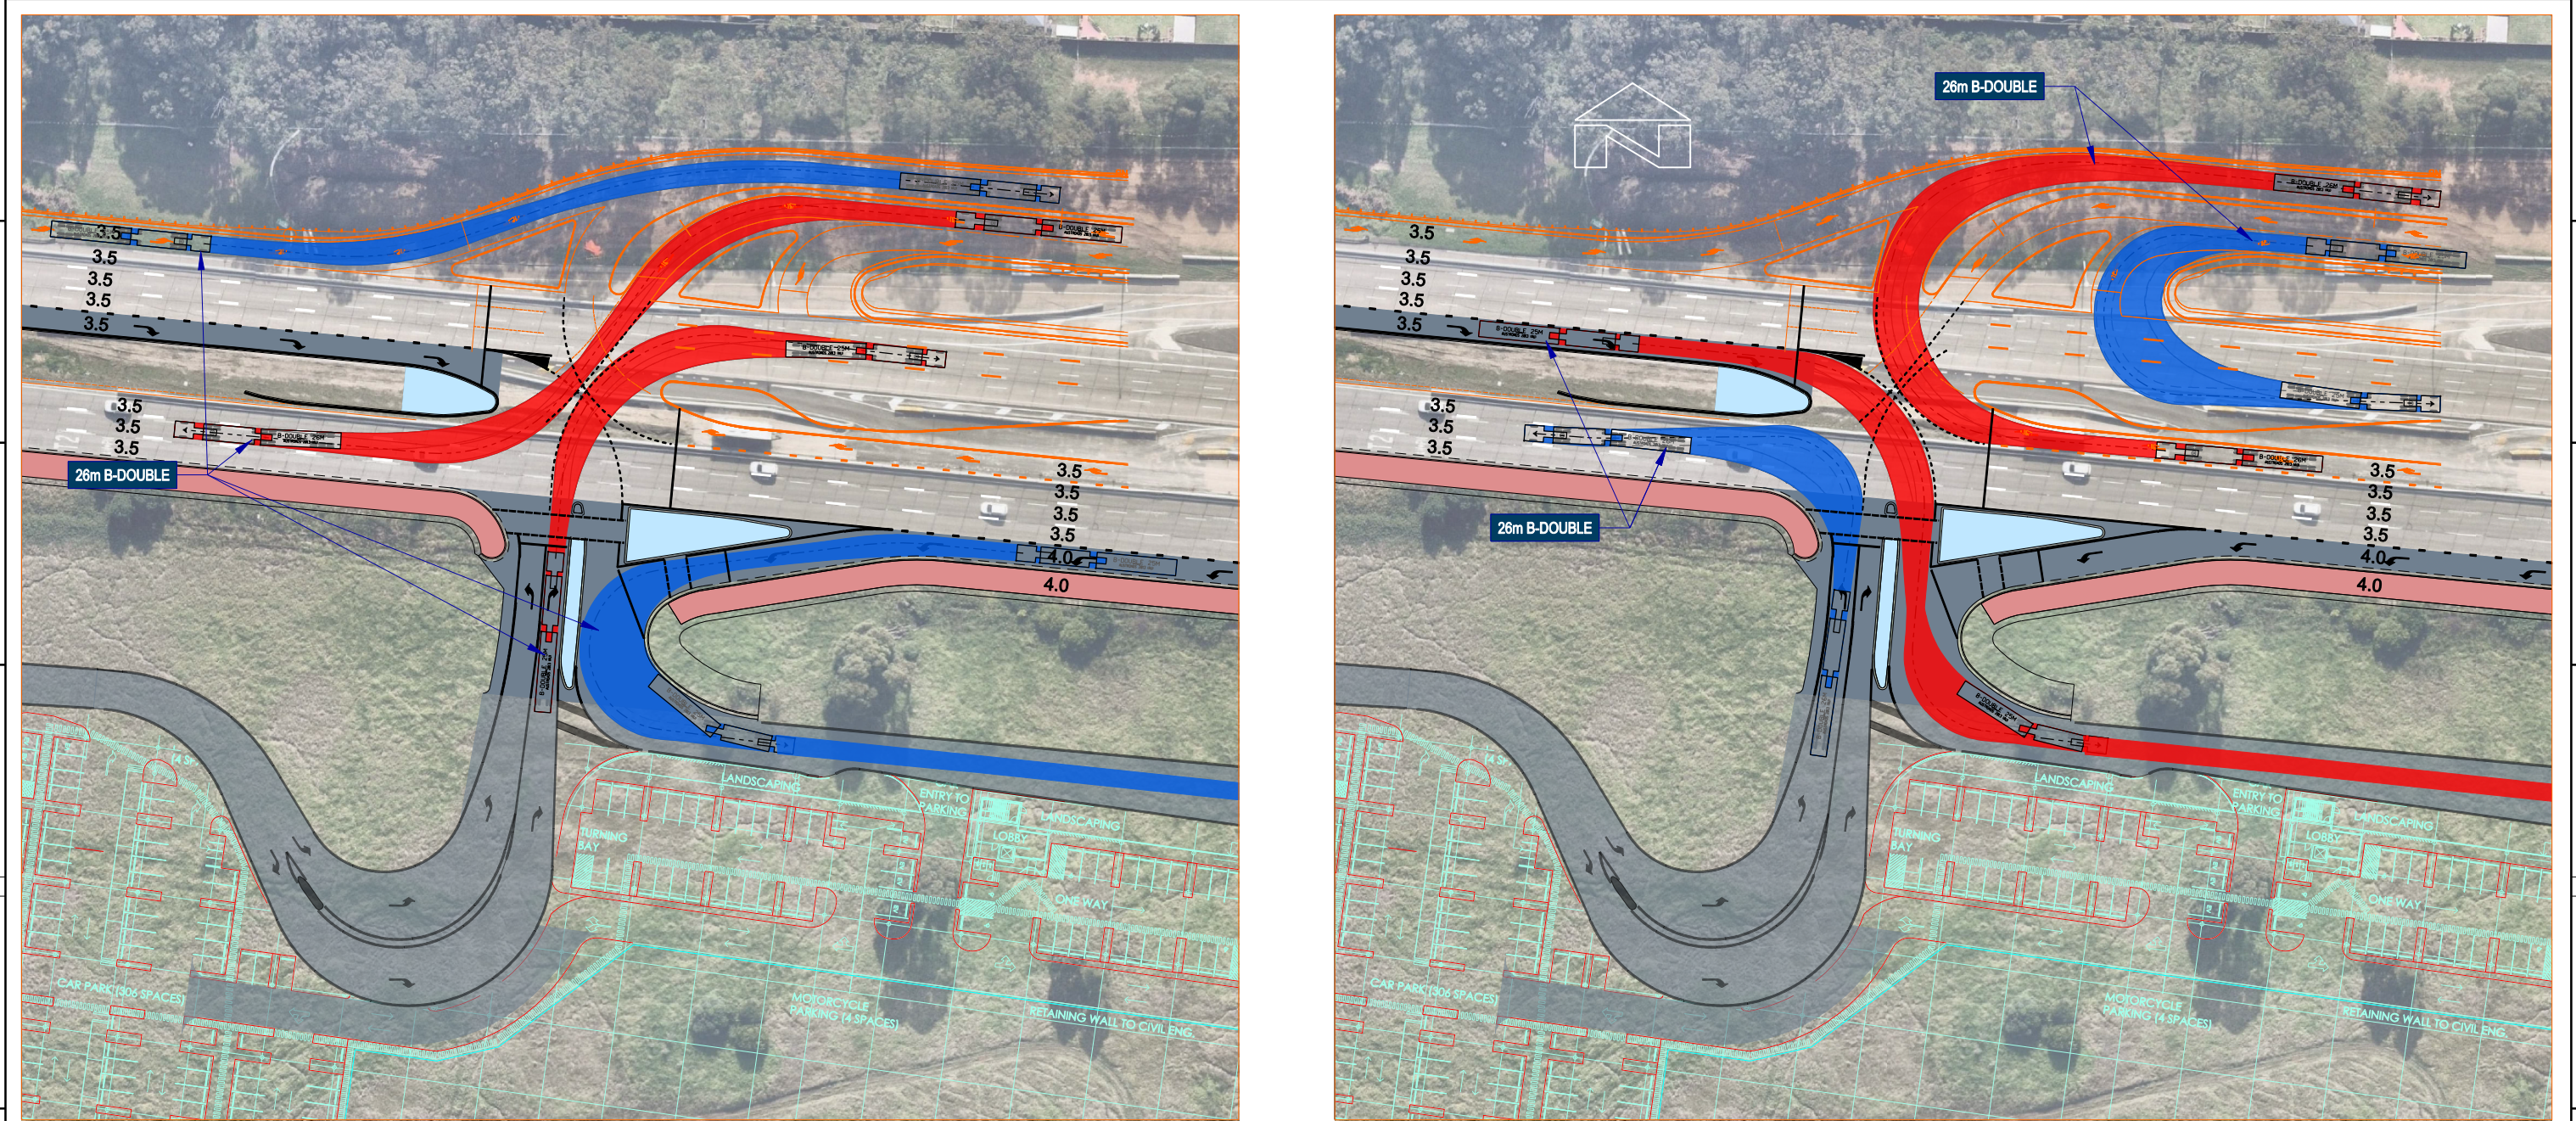

DRAWING COLOUR CODED - PRINT ALL COPIES IN COLOUR

NOT FOR CONSTRUCTION

REFERENCES:	THIS DRAWING MAY BE PREPARED IN COLOUR AND MAY BE INCOMPLETE IF COPIED.	SCALE:	CLIENT:	This drawing and the related information have been prepared by, or at the request of, Transport for NSW for a specific purpose and may not be used for any purpose other than the purpose intended by Transport for NSW. Transport for NSW does not provide any warranties and accepts no liability arising out of the use of this drawing or any of the related information for any purpose other than the intended purpose. This drawing is protected by copyright and no part of this drawing may be reproduced in any form without the express written permission of Transport for NSW. LOGOS MU GROUP TRANSPORT AND INFRASTRUCTURE	BLACKTOWN CITY COUNCIL A44 - GREAT WESTERN HIGHWAY INTERSECTION TREATMENT AT FLUSHCOMBE ROAD / PROSPECT HIGHWAY / AUGUSTA STREET, BLACKTOWN SITE 2 - PROSPECT HIGHWAY SWEEP PATHS - 26m B-DOUBLE <table><tr><td>DRAWING SET No:</td><td>P22-05-0001</td><td>PART: 1</td><td>SHEET: 13 OF 13</td><td>A1</td></tr><tr><td>STATUS:</td><td>CONCEPT DESIGN</td><td>BRIDGE No:</td><td colspan="2">©</td></tr><tr><td>REV</td><td>VER</td><td>EDMS No.</td><td colspan="2">AMD No.</td></tr></table>	DRAWING SET No:	P22-05-0001	PART: 1	SHEET: 13 OF 13	A1	STATUS:	CONCEPT DESIGN	BRIDGE No:	©		REV	VER	EDMS No.	AMD No.	
DRAWING SET No:	P22-05-0001	PART: 1	SHEET: 13 OF 13			A1														
STATUS:	CONCEPT DESIGN	BRIDGE No:	©																	
REV	VER	EDMS No.	AMD No.																	
			DESIGNED GUNA KRISHNASAMY																	
			DRG CHECK AMY PAVLOVIC																	
			DESIGN CHECK TERRY LANCE																	
			PROJ/DES MNGR SULAKSHINI JAYAWICKRAMA / AMY PAVLOVIC																	
			APPROVED JOEKARL DIAZ																	

REV	DESCRIPTION	DESIGNER INITIAL/DATE	VERIFIED INITIAL/DATE	APPROVED INITIAL/DATE
	CONCEPT DESIGN	08/05/24		

COORDINATE SYSTEM: MGA ZONE 56	GDA2020	HEIGHT DATUM: AHD	DESIGN LOT CODE:
--------------------------------	---------	-------------------	------------------