
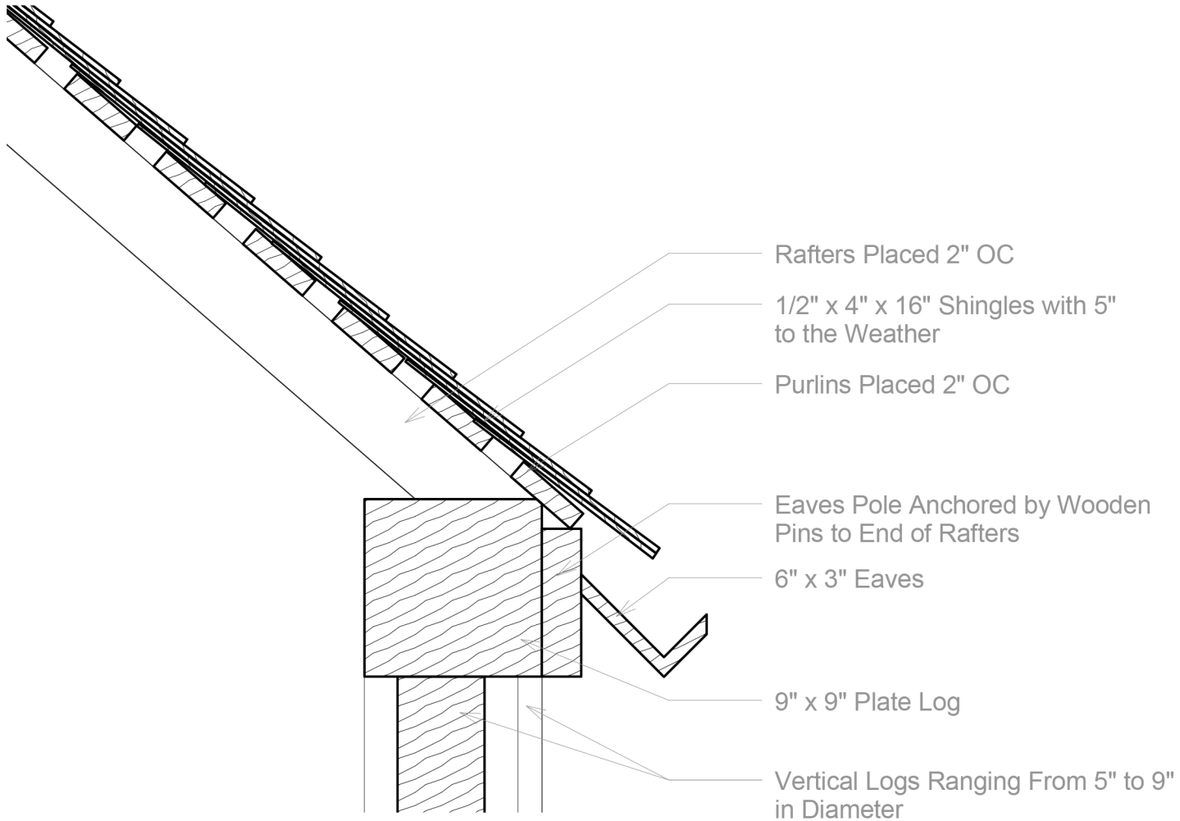


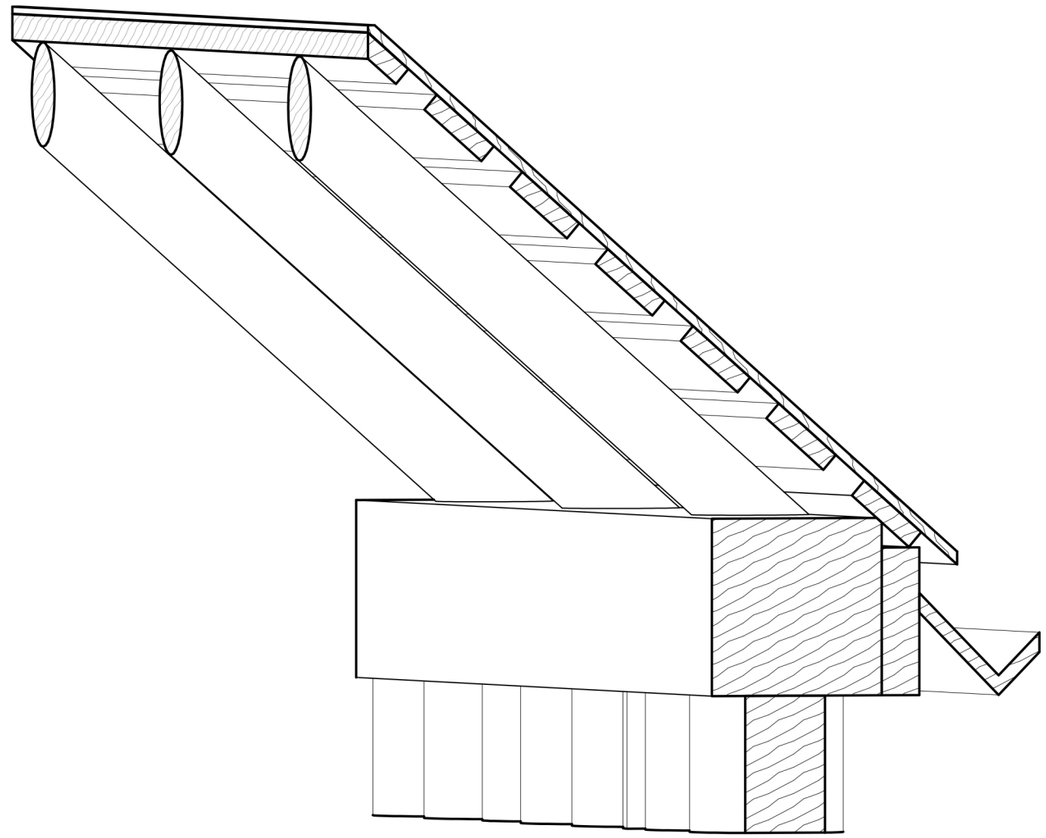

Carleton Immersive Media Studio

Carleton University
Visualization and Simulation Building,
Fourth Floor
1125 Colonel By Drive
Ottawa, ON, K1S5B6

t: 613 520 2600 x2867
f: 613 520 7841
info@cims.carleton.ca
www.cims.carleton.ca

Typical Vertical Log Construction

Section Detail - Wall Plate


Project	CDMICA
Date	7/30/2013
Drawn by	A. Piwowar
Checked by	P. Akiki


A101

Do not scale drawings.

Scale 1 1/2" = 1'-0"

7/30/2013 4:49:11 PM

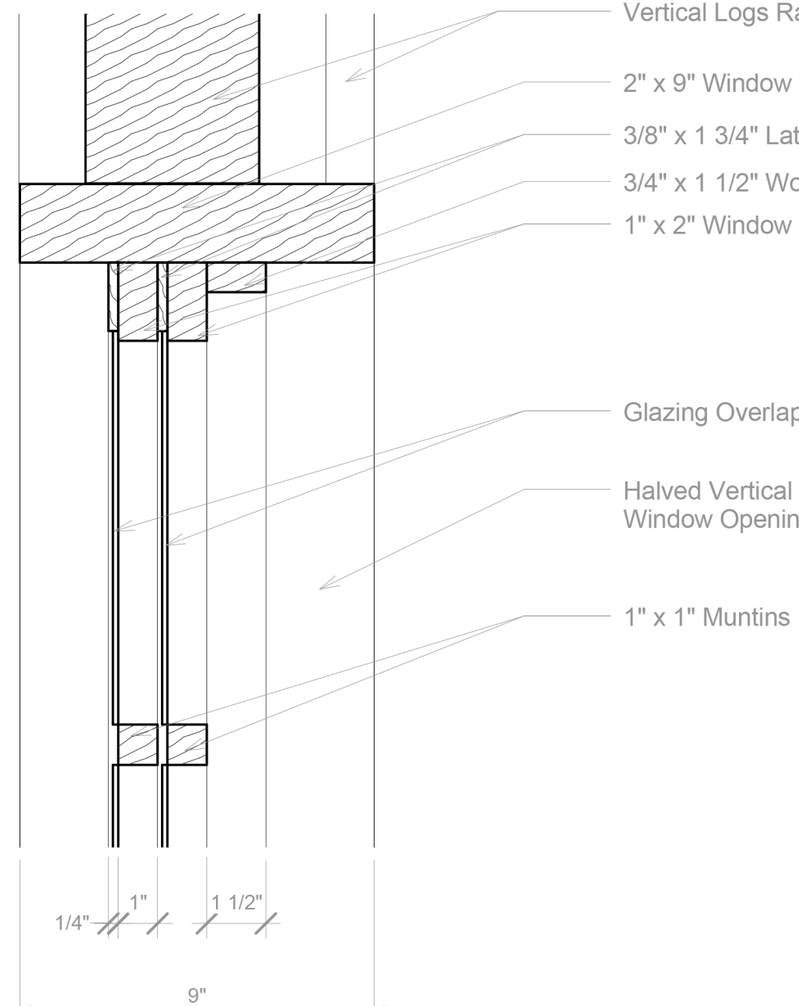

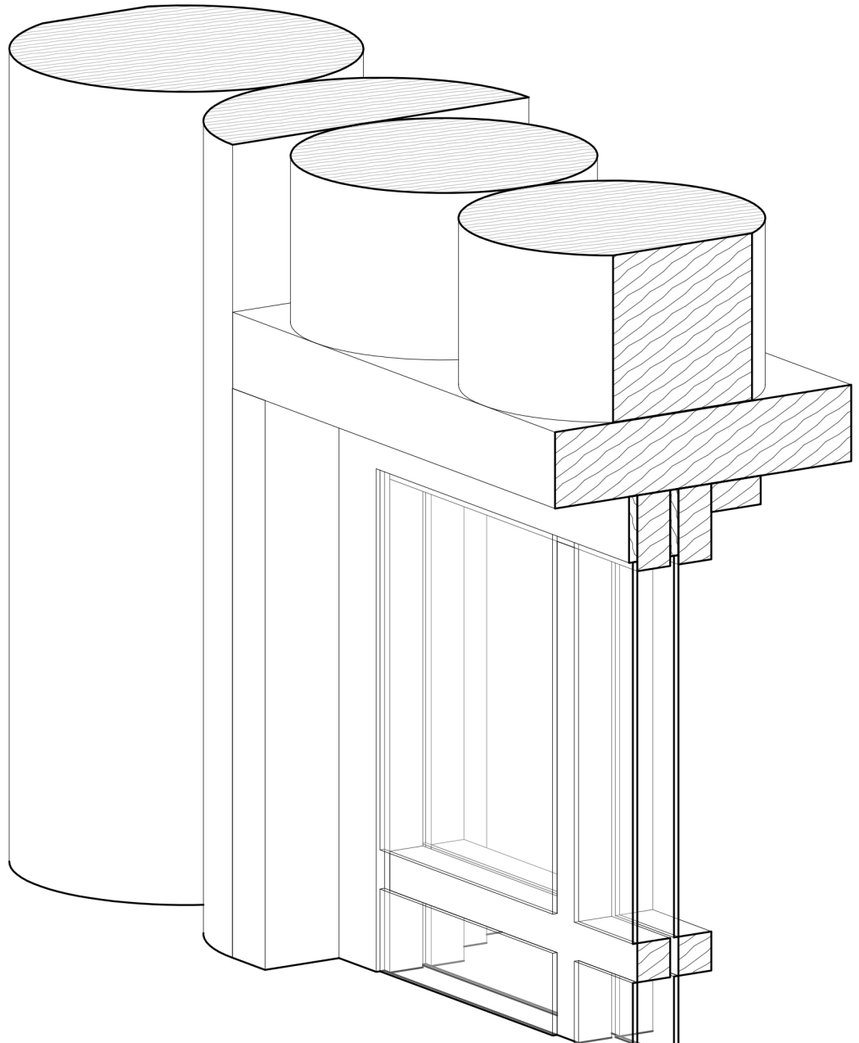

Carleton Immersive Media Studio

Carleton University
Visualization and Simulation Building,
Fourth Floor
1125 Colonel By Drive
Ottawa, ON, K1S5B6

t: 613 520 2600 x2867
f: 613 520 7841
info@cims.carleton.ca
www.cims.carleton.ca

Typical Vertical Log Construction

Section Detail - Window Lintel


Project	CDMICA
Date	7/30/2013
Drawn by	A. Piwowar
Checked by	P. Akiki


A102

Do not scale drawings.

Scale 3" = 1'-0"

7/30/2013 4:54:20 PM

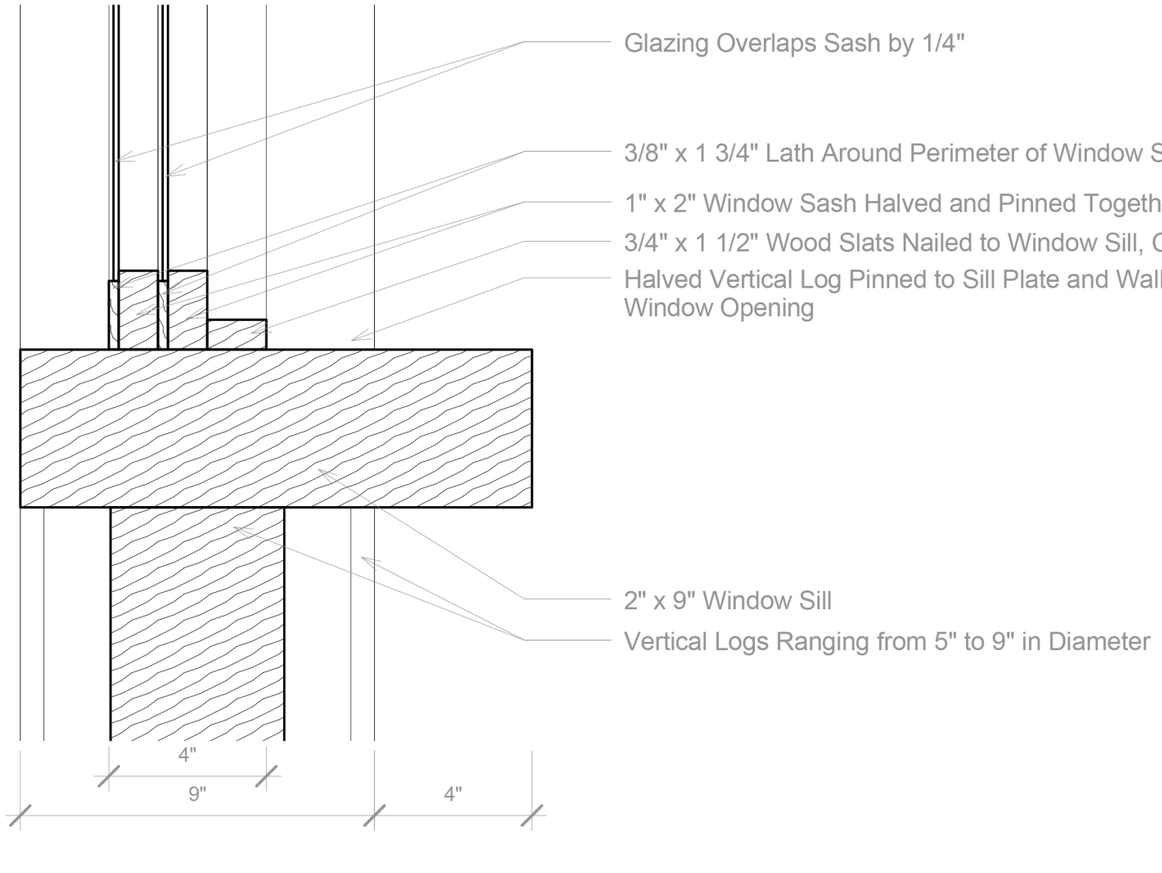

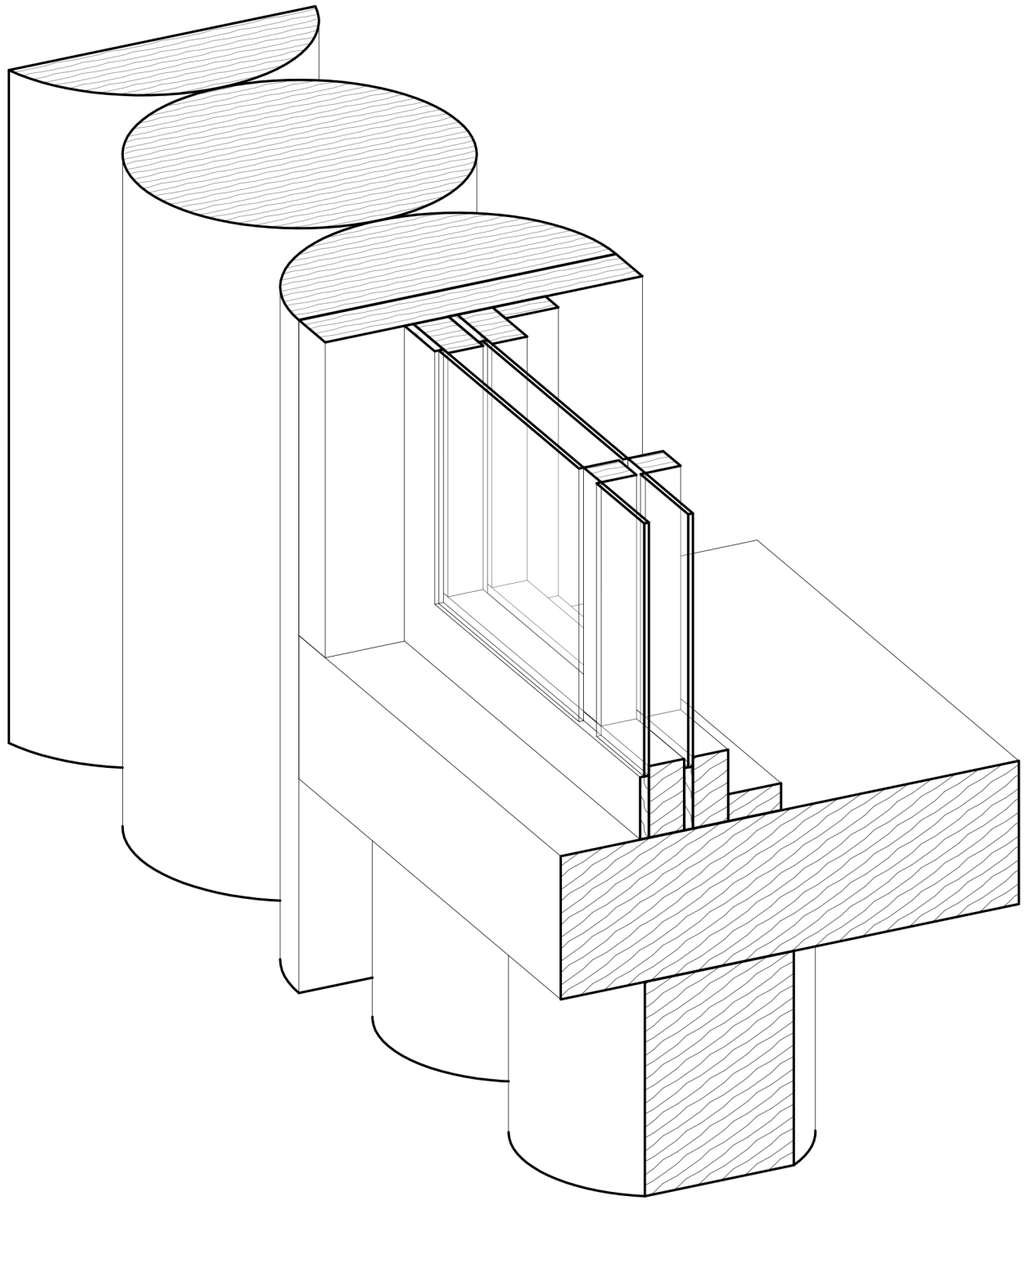

Carleton Immersive Media Studio

Carleton University
Visualization and Simulation Building,
Fourth Floor
1125 Colonel By Drive
Ottawa, ON, K1S5B6

t: 613 520 2600 x2867
f: 613 520 7841
info@cims.carleton.ca
www.cims.carleton.ca

Typical Vertical Log Construction

Section Detail - Window Sill


Project	CDMICA
Date	7/30/2013
Drawn by	A. Piwowar
Checked by	P. Akiki

A103

Do not scale drawings.

Scale 3" = 1'-0"

7/30/2013 4:54:23 PM

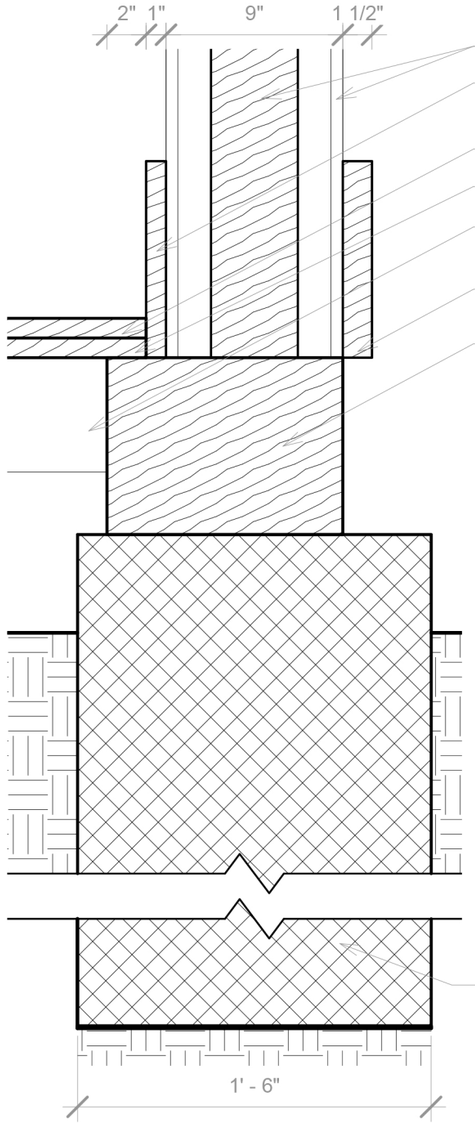

Vertical Logs Ranging from 5" to 9" in Diameter

1" x 10" Plinth Nailed to Support Non-pinned Intermediate Vertical Logs

6" x 1" Floor Boards Laid Parallel to Wall


6" x 1" Floor Boards Laid Diagonally Over Floor Joists

6" Floor Joists Hewn Flat 2" Wide Along Length of Top to Receive Floor Boards

1 1/2" x 10" Plinth Nailed around Exterior Perimeter

Sill Plate Notched to Receive Floor Joists and Pinned Vertical Logs on Corners and Around Window and Door Openings

18" Fieldstone Foundation Wall to be Minimum 3' Deep

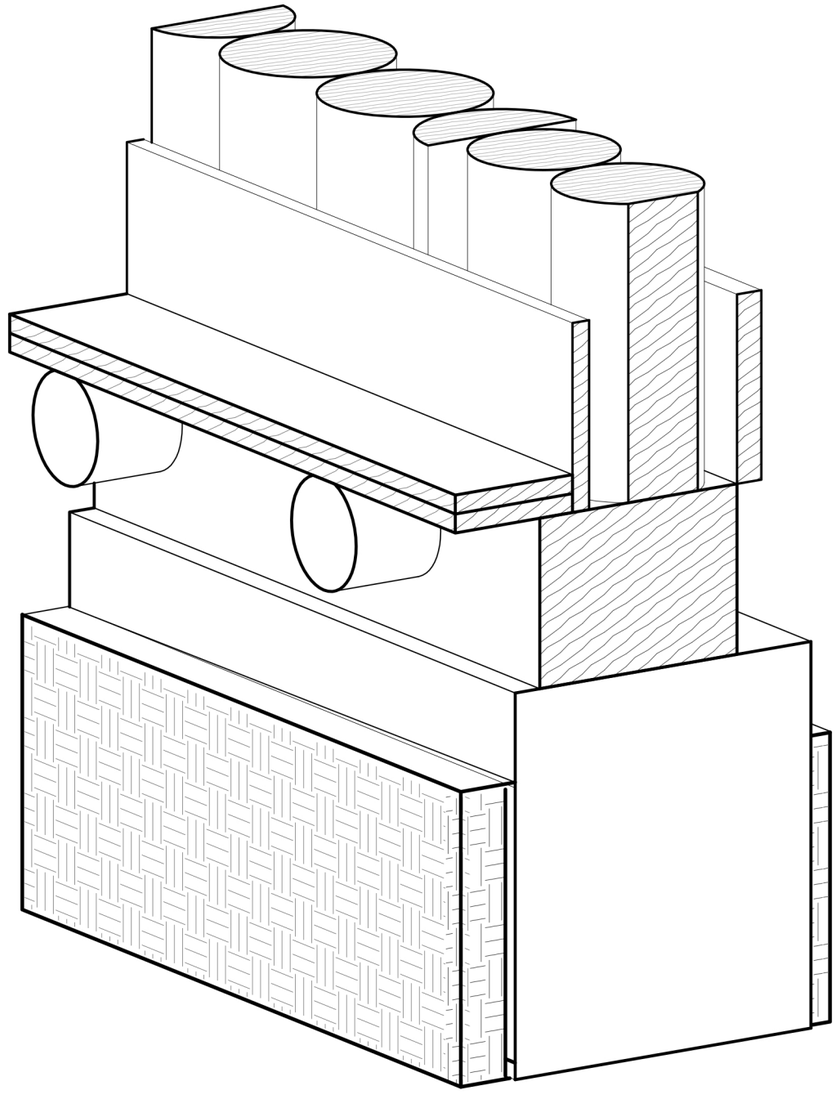

Carleton Immersive Media Studio

Carleton University
Visualization and Simulation Building,
Fourth Floor
1125 Colonel By Drive
Ottawa, ON, K1S5B6

t: 613 520 2600 x2867
f: 613 520 7841
info@cims.carleton.ca
www.cims.carleton.ca

Typical Vertical Log Construction

Section Detail - Sill Plate


Project	CDMICA
Date	7/30/2013
Drawn by	A. Piwowar
Checked by	P. Akiki

A104

Do not scale drawings.

Scale 1 1/2" = 1'-0"

7/31/2013 9:57:50 AM

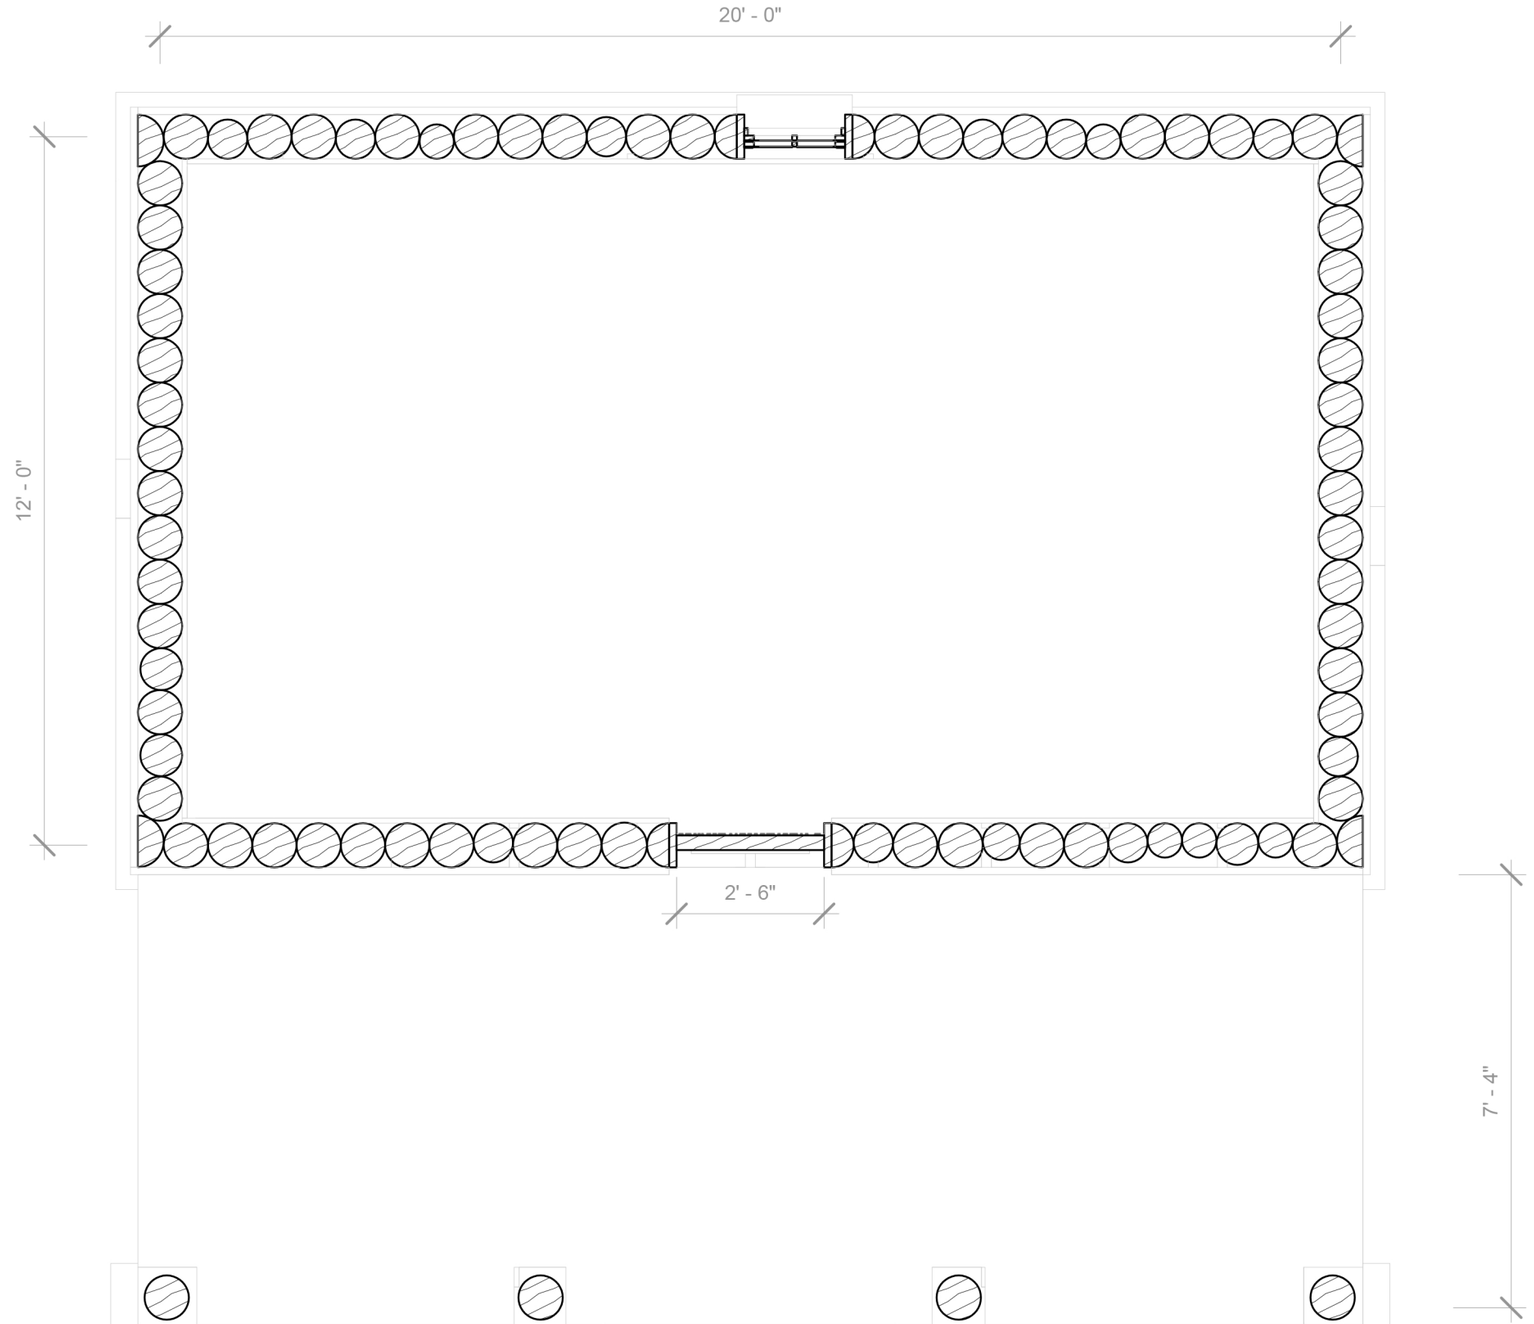

Carleton Immersive Media Studio

Carleton University
Visualization and Simulation Building,
Fourth Floor
1125 Colonel By Drive
Ottawa, ON, K1S5B6

t: 613 520 2600 x2867
f: 613 520 7841
info@cims.carleton.ca
www.cims.carleton.ca

Typical Vertical Log Construction

Plan


Project	CDMICA
Date	7/30/2013
Drawn by	A. Piwowar
Checked by	P. Akiki

A106

Do not scale drawings.

Scale

7/30/2013 4:49:15 PM

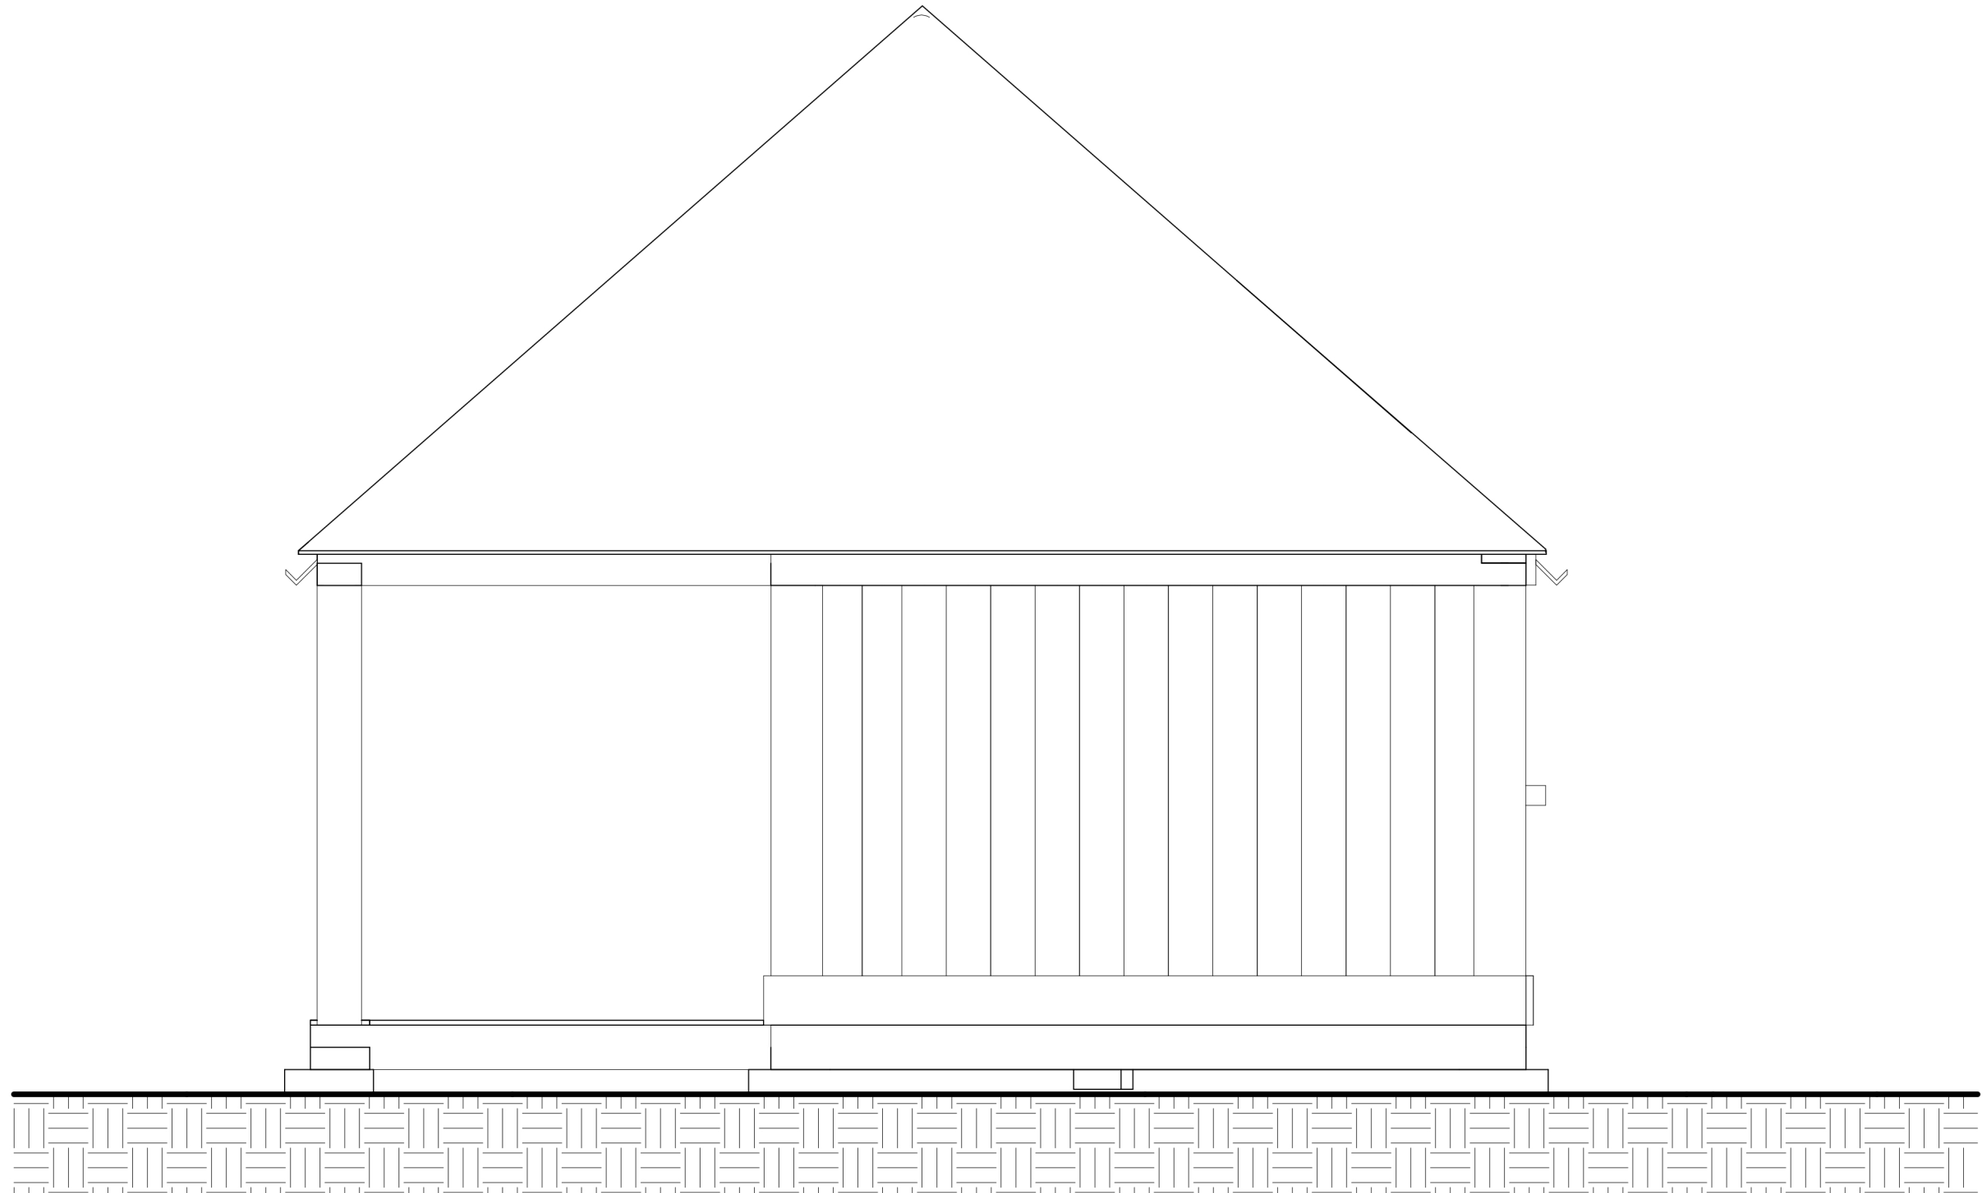

Carleton Immersive Media Studio

Carleton University
Visualization and Simulation Building,
Fourth Floor
1125 Colonel By Drive
Ottawa, ON, K1S5B6

t: 613 520 2600 x2867
f: 613 520 7841
info@cims.carleton.ca
www.cims.carleton.ca

Typical Vertical Log Construction

Elevation 1


Project	CDMICA
Date	7/30/2013
Drawn by	A. Piwowar
Checked by	P. Akiki

A107

Do not scale drawings.

Scale

7/30/2013 4:49:16 PM

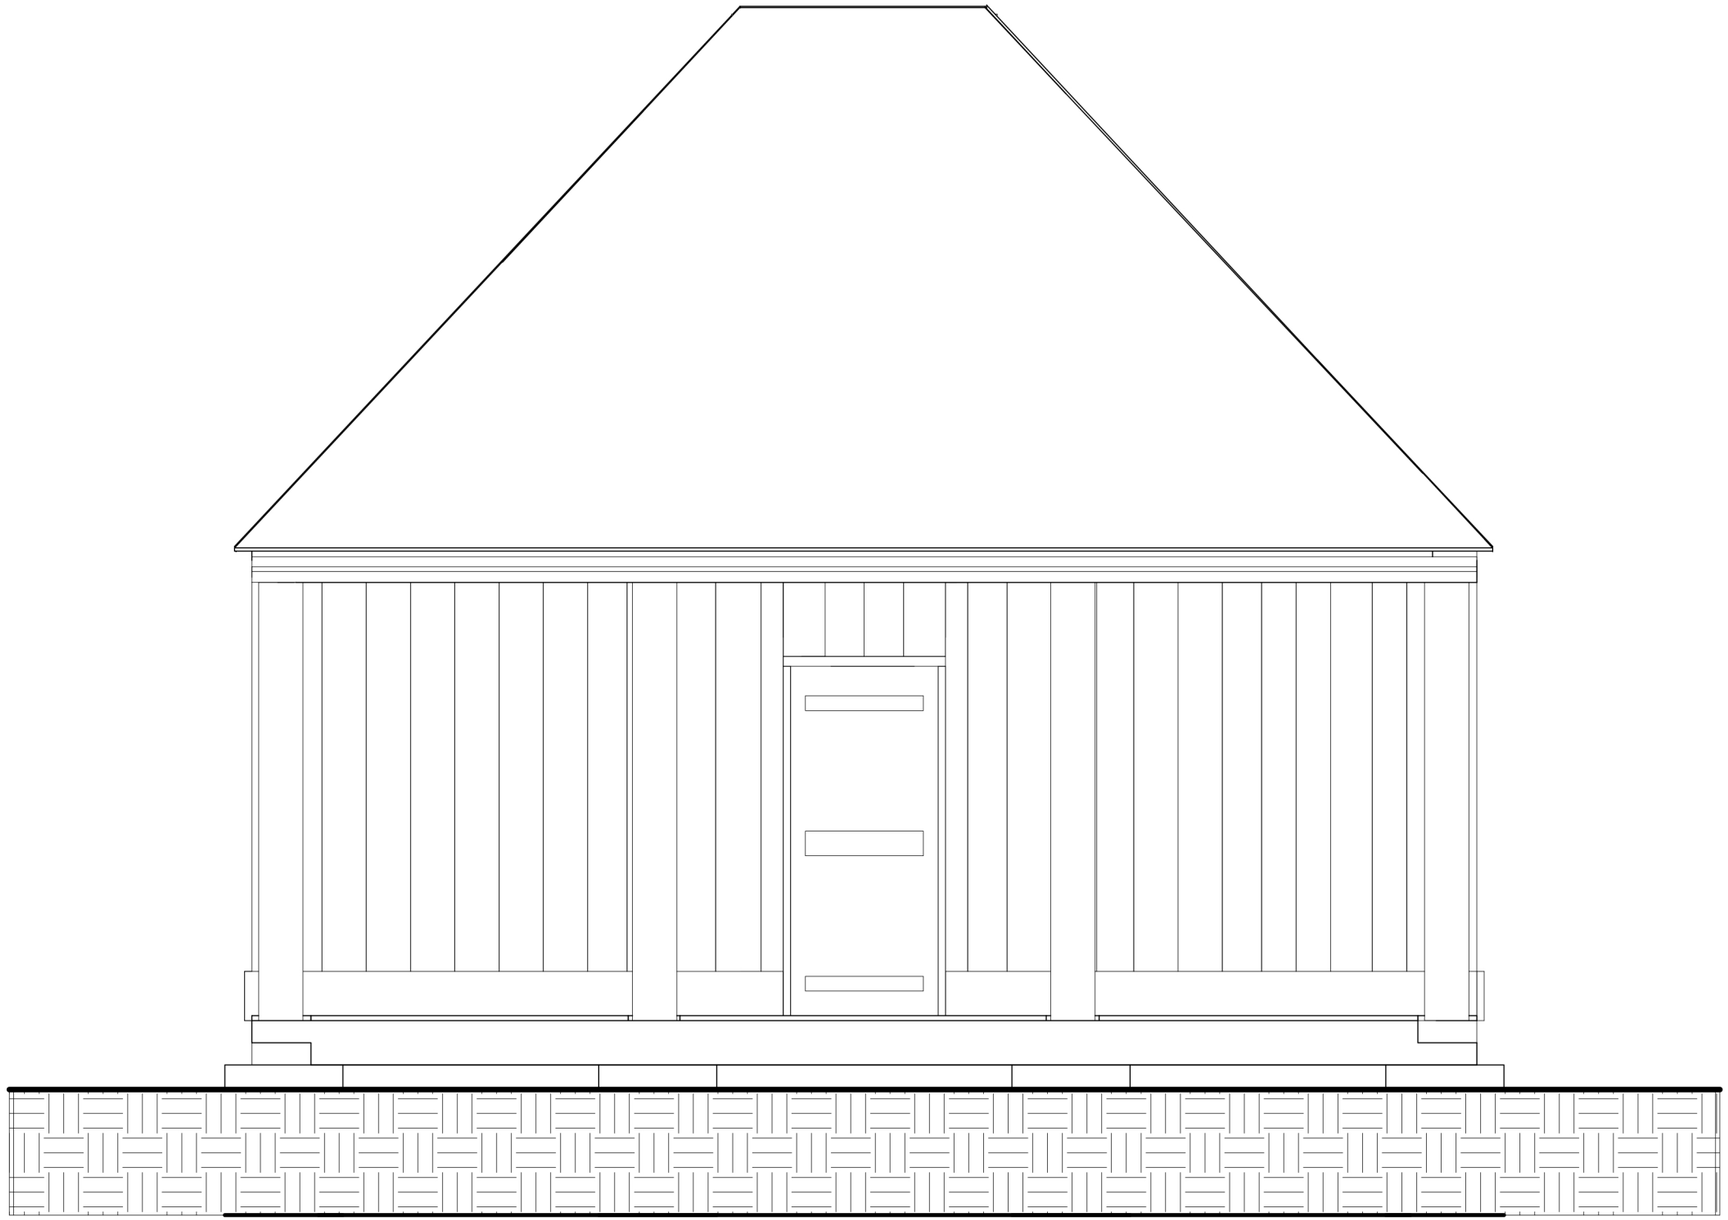

Carleton Immersive Media Studio

Carleton University
Visualization and Simulation Building,
Fourth Floor
1125 Colonel By Drive
Ottawa, ON, K1S5B6

t: 613 520 2600 x2867
f: 613 520 7841
info@cims.carleton.ca
www.cims.carleton.ca

Typical Vertical Log Construction

Elevation 2


Project	CDMICA
Date	7/30/2013
Drawn by	A. Piwowar
Checked by	P. Akiki

A108

Do not scale drawings.

Scale

7/30/2013 4:49:17 PM

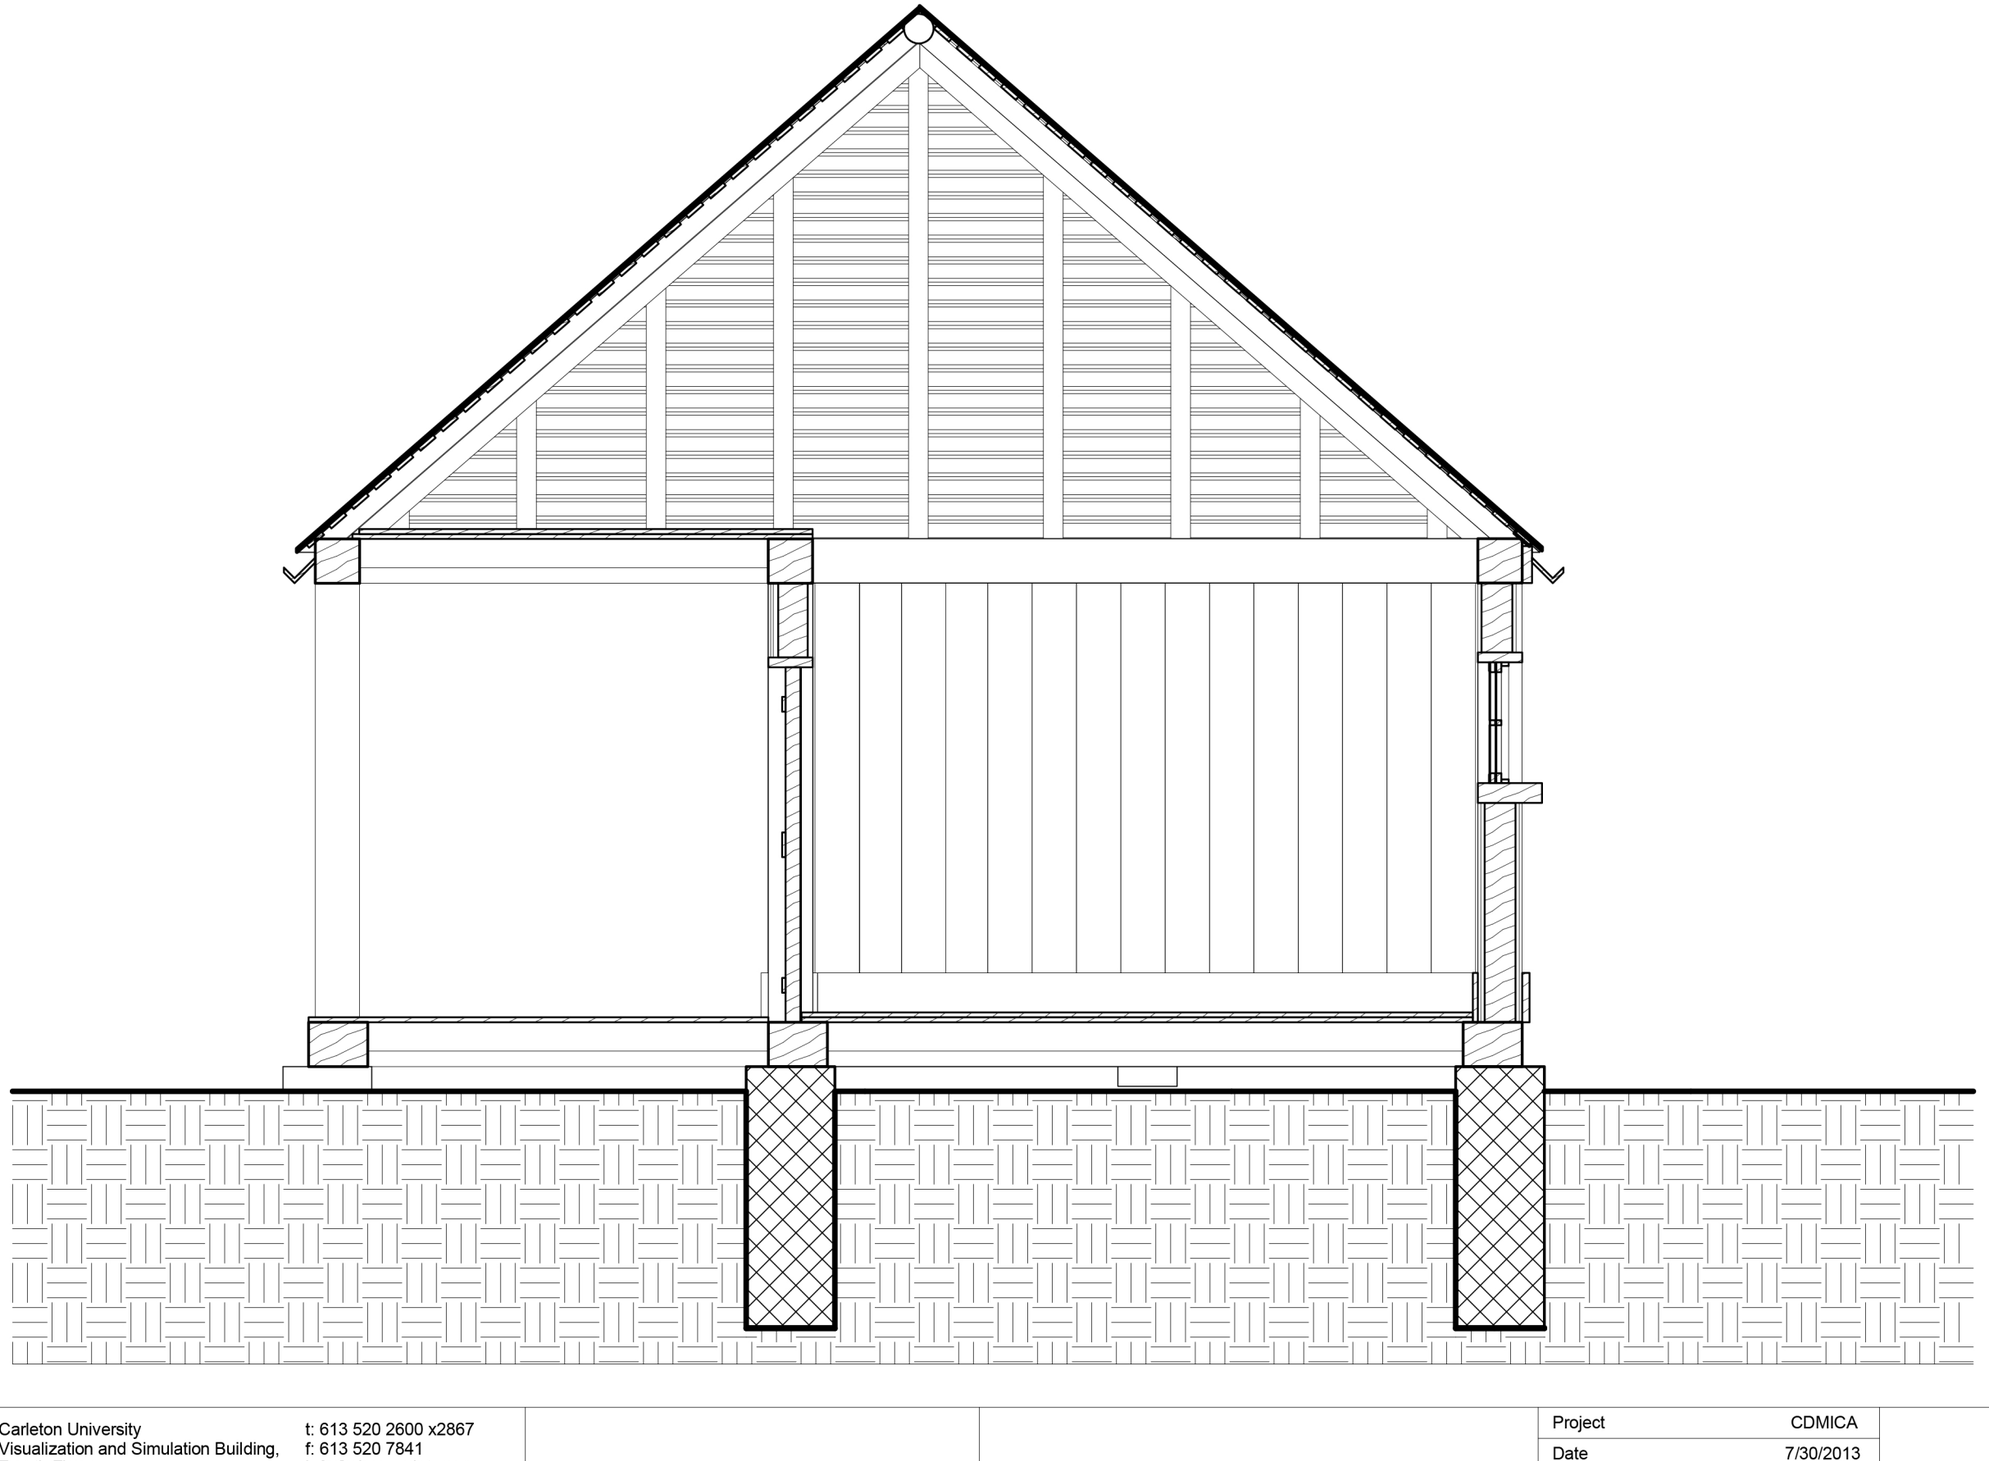

Carleton Immersive Media Studio

Carleton University
Visualization and Simulation Building,
Fourth Floor
1125 Colonel By Drive
Ottawa, ON, K1S5B6

t: 613 520 2600 x2867
f: 613 520 7841
info@cims.carleton.ca
www.cims.carleton.ca

Typical Vertical Log Construction

Section 1


Project	CDMICA
Date	7/30/2013
Drawn by	A. Piwowar
Checked by	P. Akiki

A109

Do not scale drawings.

Scale

7/30/2013 4:49:18 PM

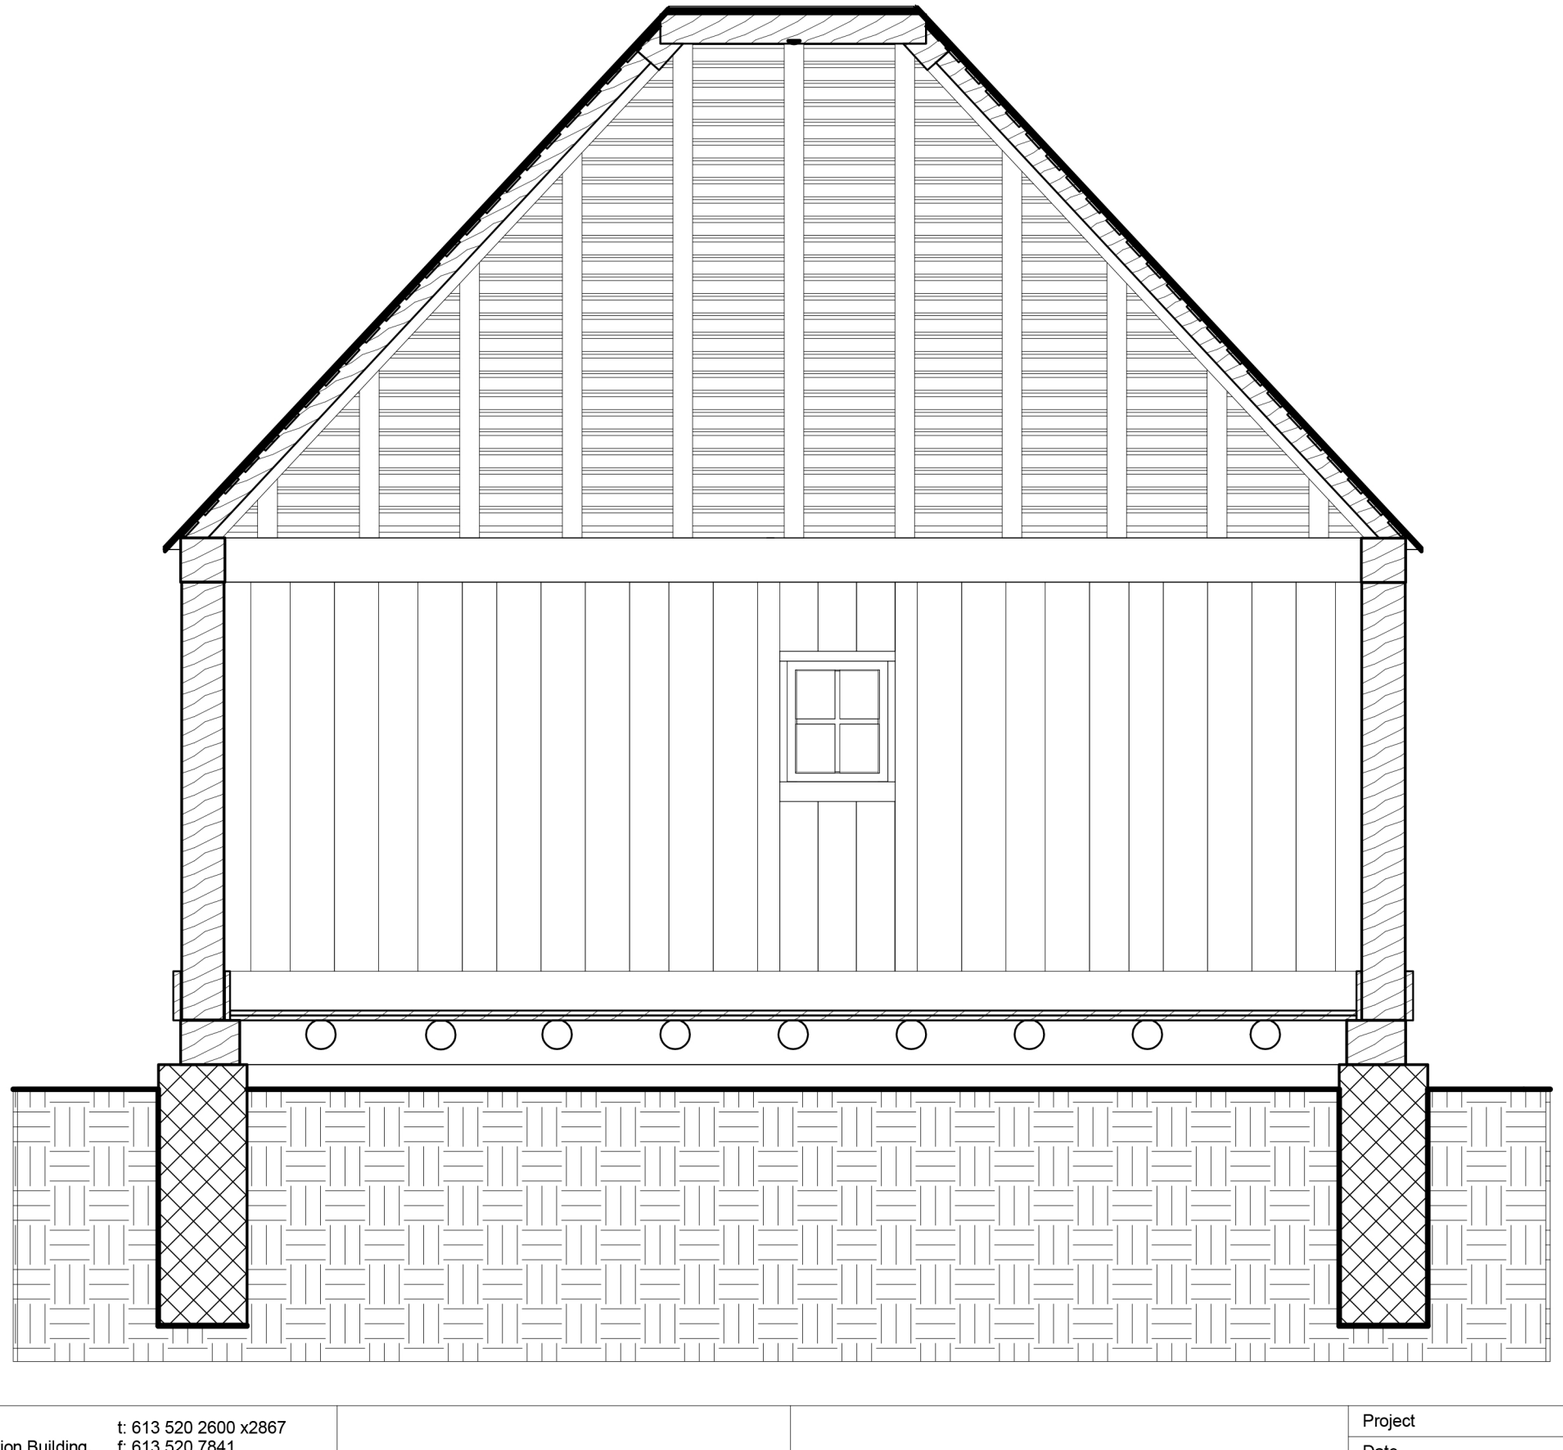

Carleton Immersive Media Studio

Carleton University
Visualization and Simulation Building,
Fourth Floor
1125 Colonel By Drive
Ottawa, ON, K1S5B6

t: 613 520 2600 x2867
f: 613 520 7841
info@cims.carleton.ca
www.cims.carleton.ca

Typical Vertical Log Construction

Section 2

Project	CDMICA
Date	7/30/2013
Drawn by	A. Piwowar
Checked by	P. Akiki

A110

Do not scale drawings.

Scale

7/30/2013 4:49:20 PM